




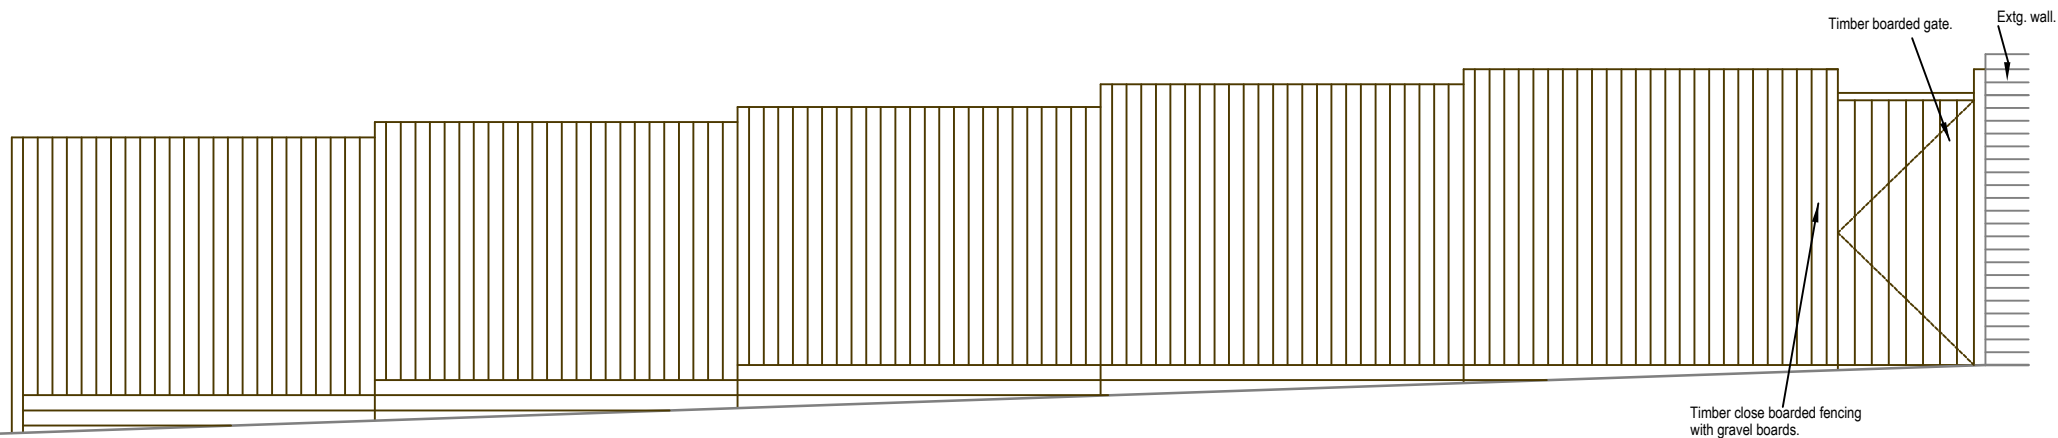

NEW CLOSE BOARDED FENCE SEPARATING EXTENDED PLAY AREA FROM CAR PARK

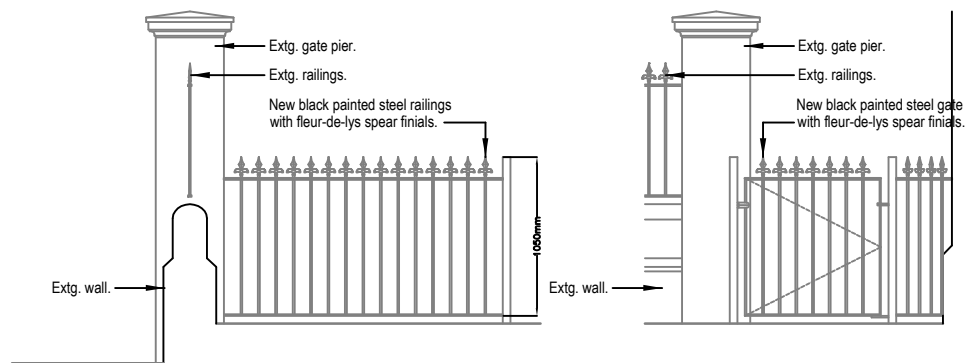

FRONT ELEVATIONS NEW RAILINGS TO FRONT OF BUILDING

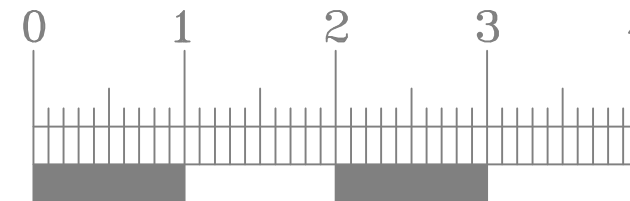

Hives Associates
CHARTERED SURVEYOR
Scales Dyke,
19 Main Street,
Lyddington,
Oakham,
Rutland, LE15 9LR

TEL OAKHAM 01572 823825
FAX 01572 823925
Mobile: 07768 694095

Client:
Childbase Partnership Ltd

Project:
Highbury Lodge Day Nursery
11 Highbury Road, Hitchin
Herts SG4 9RW

Drawing title:
Proposed gates and fence
Elevations

Drawn by: M Hives
Date: 2nd Dec 2025
Scale: 1:50@A4

Drawing Number:
500-35-2-601

THIS DRAWING IS COPYRIGHT © THIS DRAWING IS NOT TO BE SCALED.
DIMENSIONS TO BE SITE CHECKED BEFORE COMMENCEMENT OF WORK.
HIVES ASSOCIATES LTD TO BE NOTIFIED OF ANY OMISSIONS OR ERRORS.