


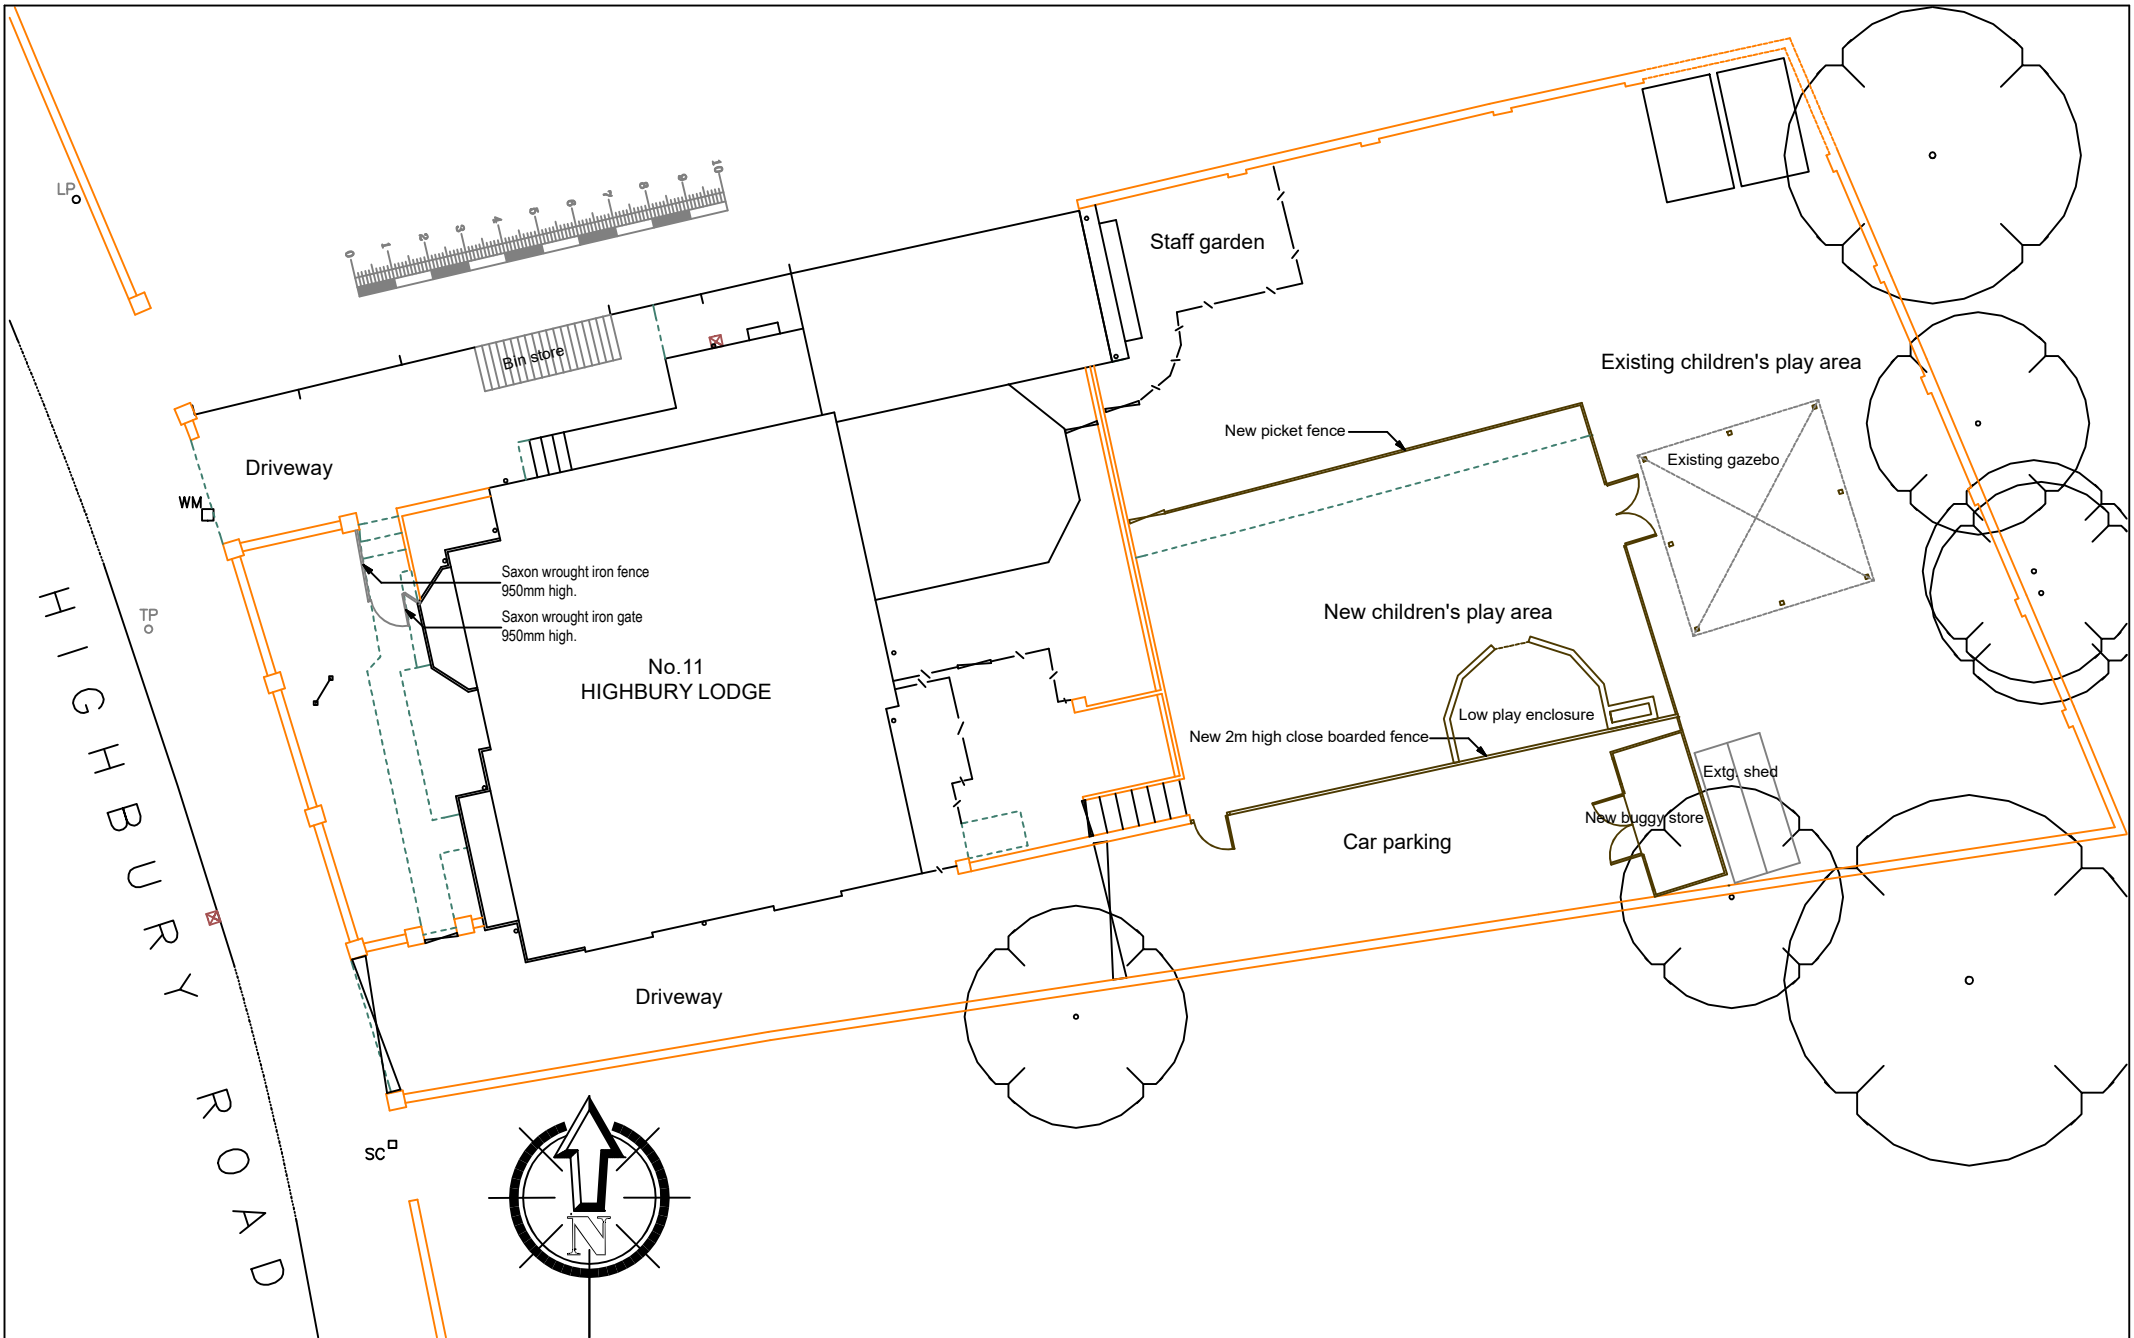

Hives Associates
 CHARTERED SURVEYOR
 Scales Dyke,
 19 Main Street,
 Lyddington,
 Oakham,
 Rutland, LE15 9LR

TEL OAKHAM 01572 823825
 FAX 01572 823925
 Mobile: 07768 694095

Client:
 Childbase Partnership Ltd

Project:
 Highbury Lodge Day Nursery
 11 Highbury Road, Hitchin
 Herts SG4 9RW

Drawing title:
 Existing / proposed site Plan

Drawn by: M Hives	Drawing Number:
Date: 2nd Dec 2025	500-35-2-710
Scale: 1:200@A4	A
THIS DRAWING IS COPYRIGHT © THIS DRAWING IS NOT TO BE SCALED - DIMENSIONS TO BE SITE CHECKED BEFORE COMMENCEMENT OF WORK. HIVES ASSOCIATES LTD TO BE NOTIFIED OF ANY OMISSIONS OR ERRORS.	