

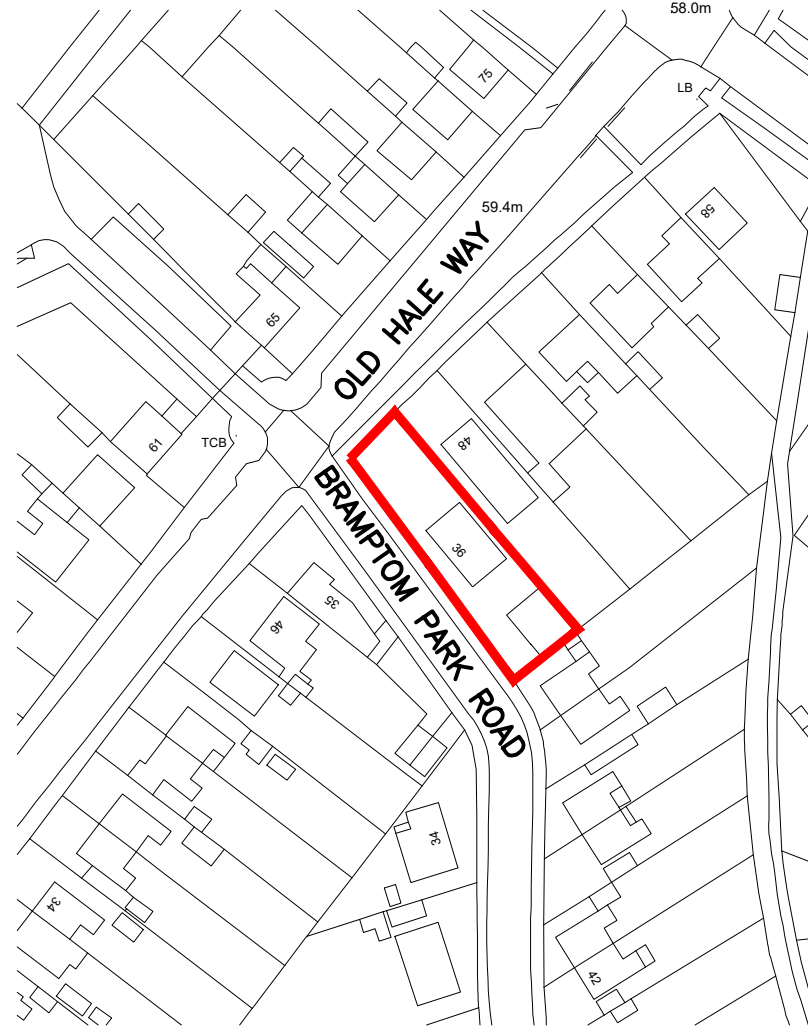
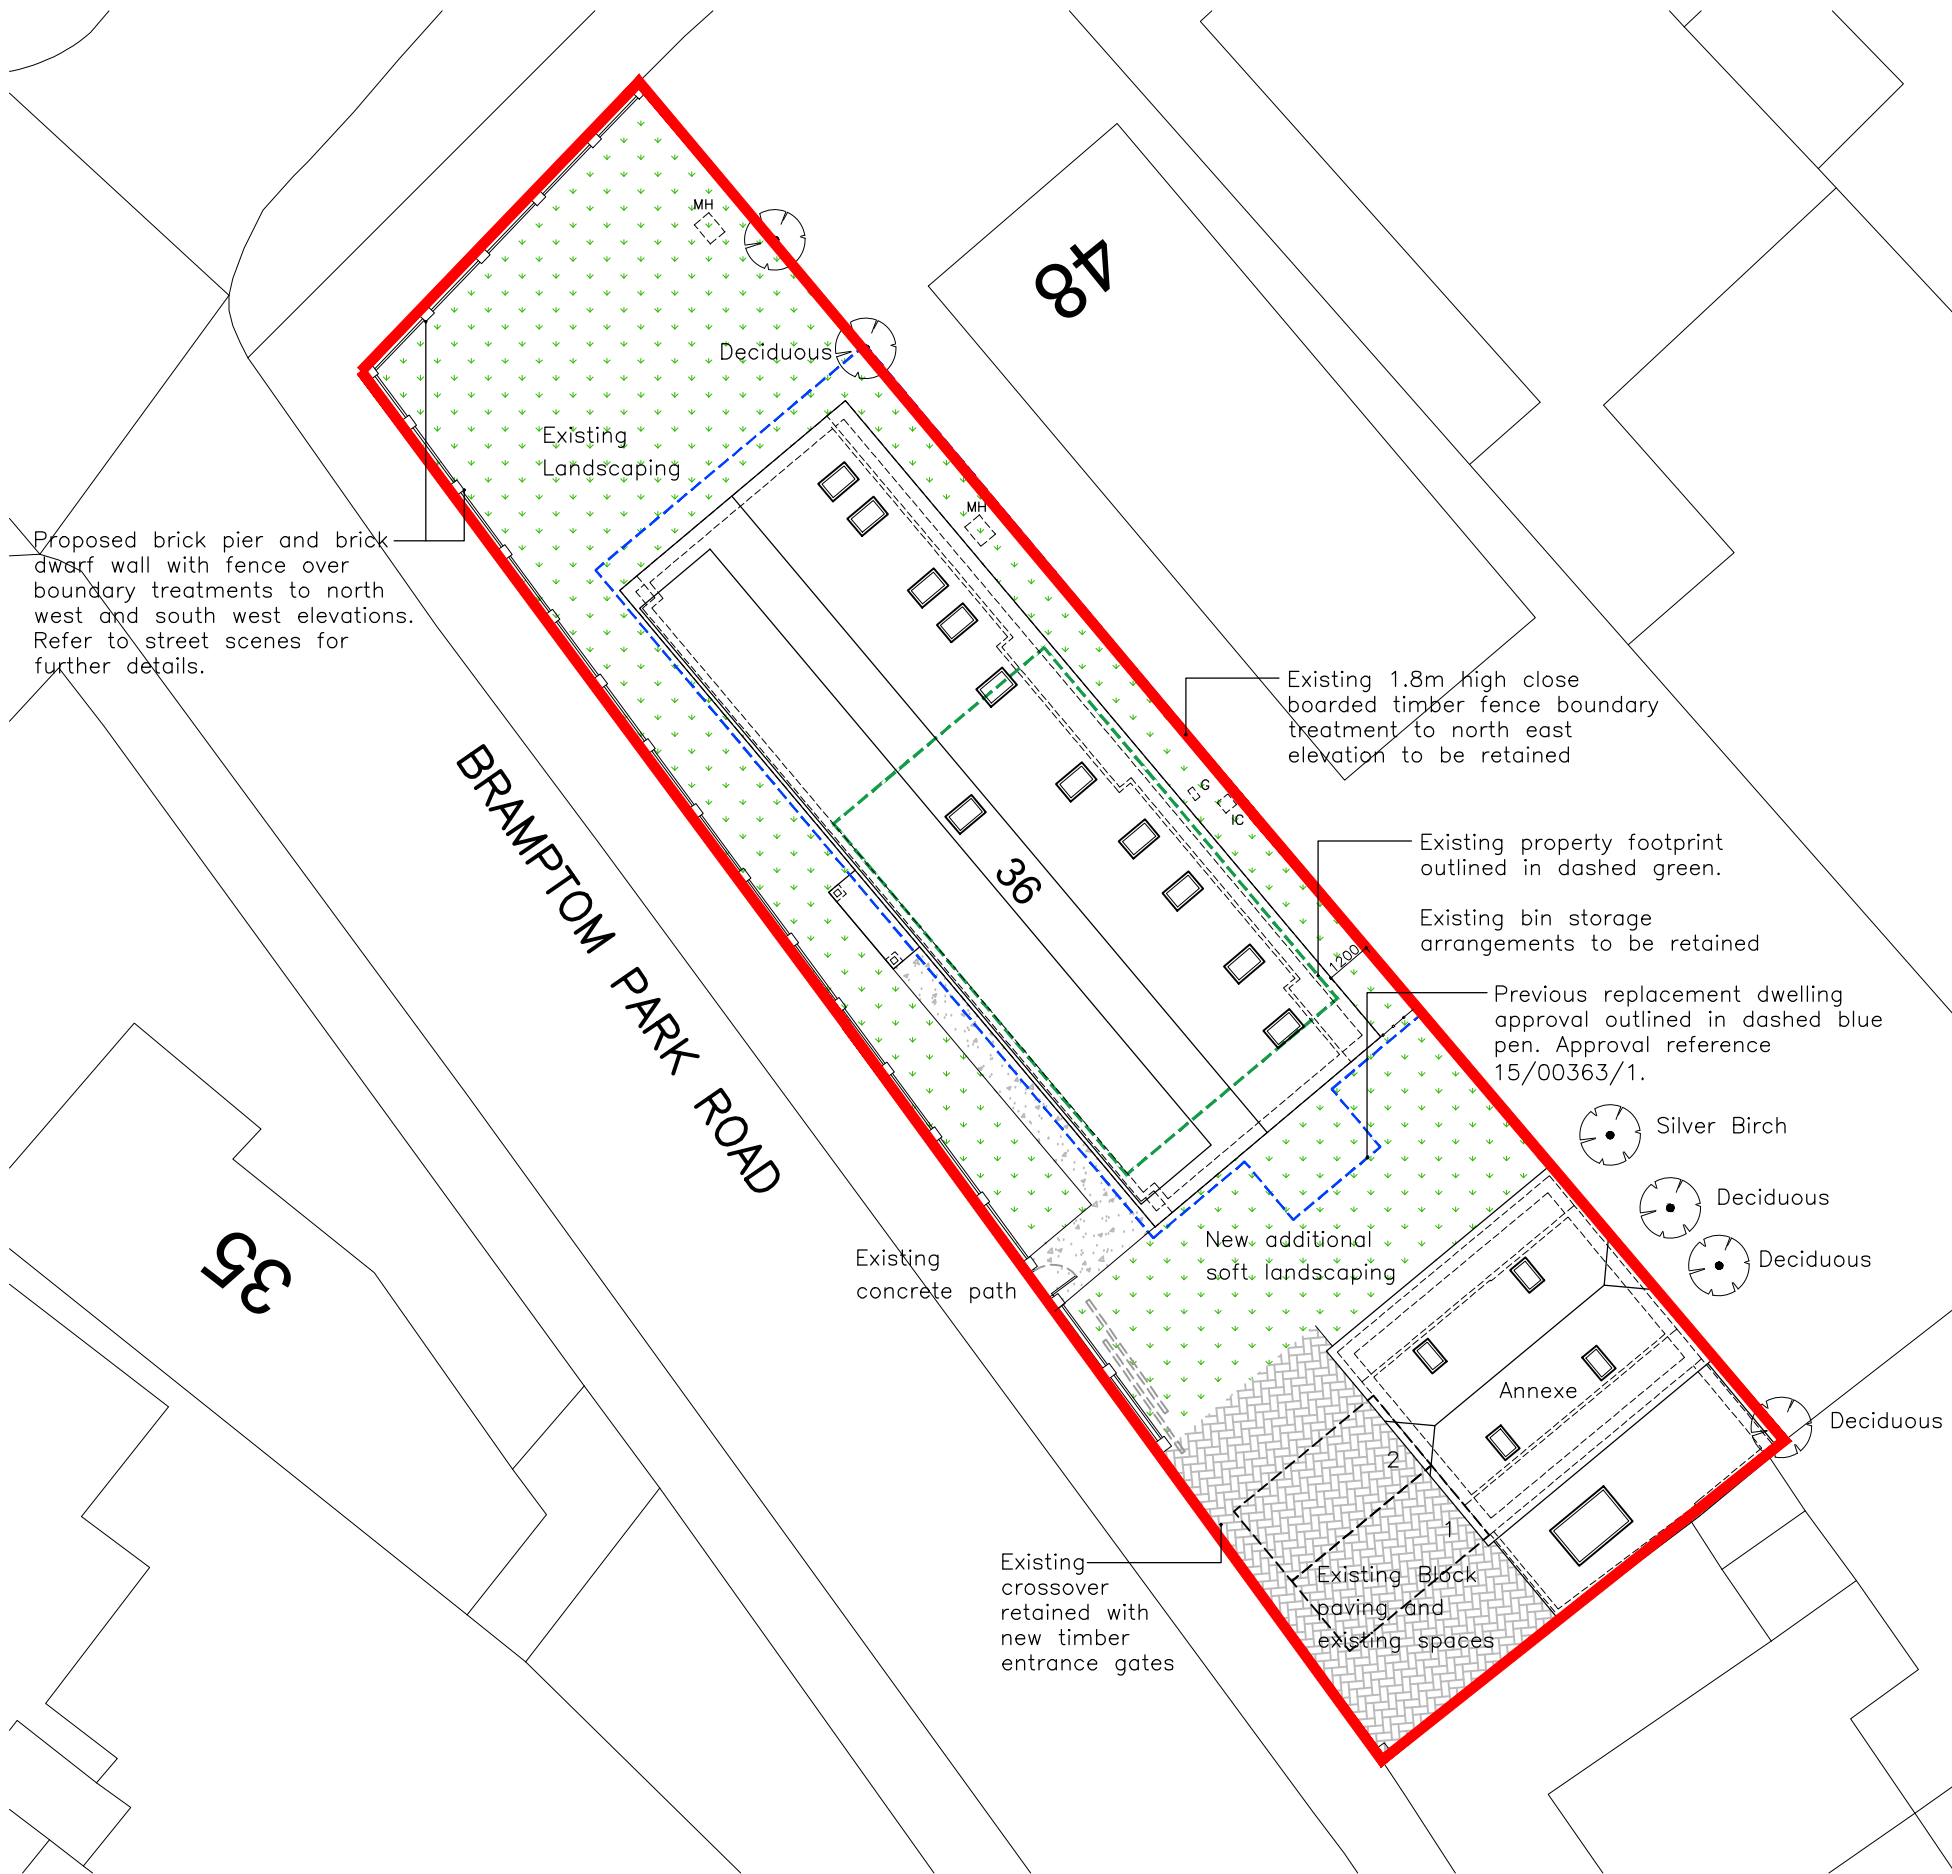
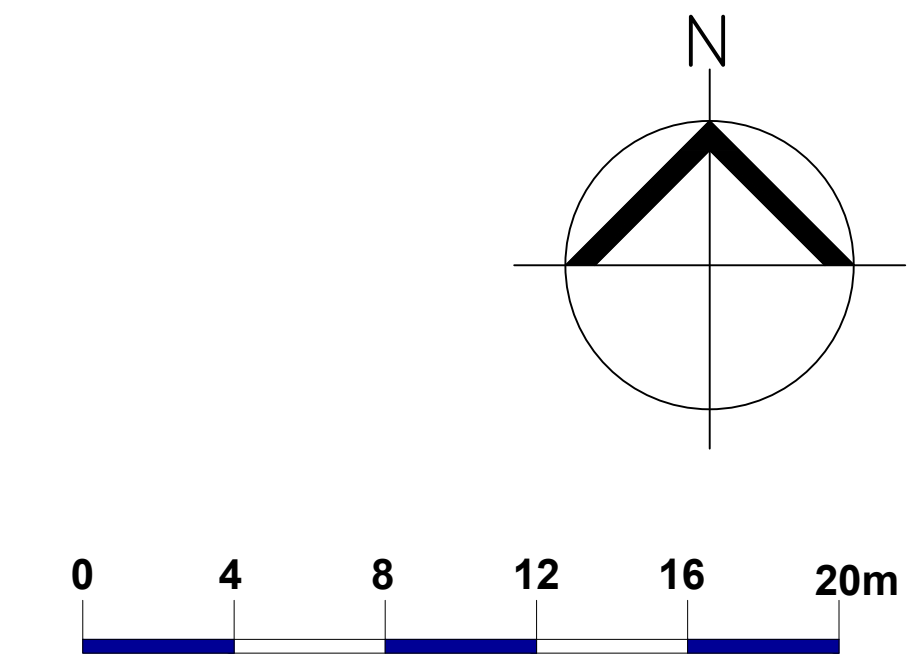
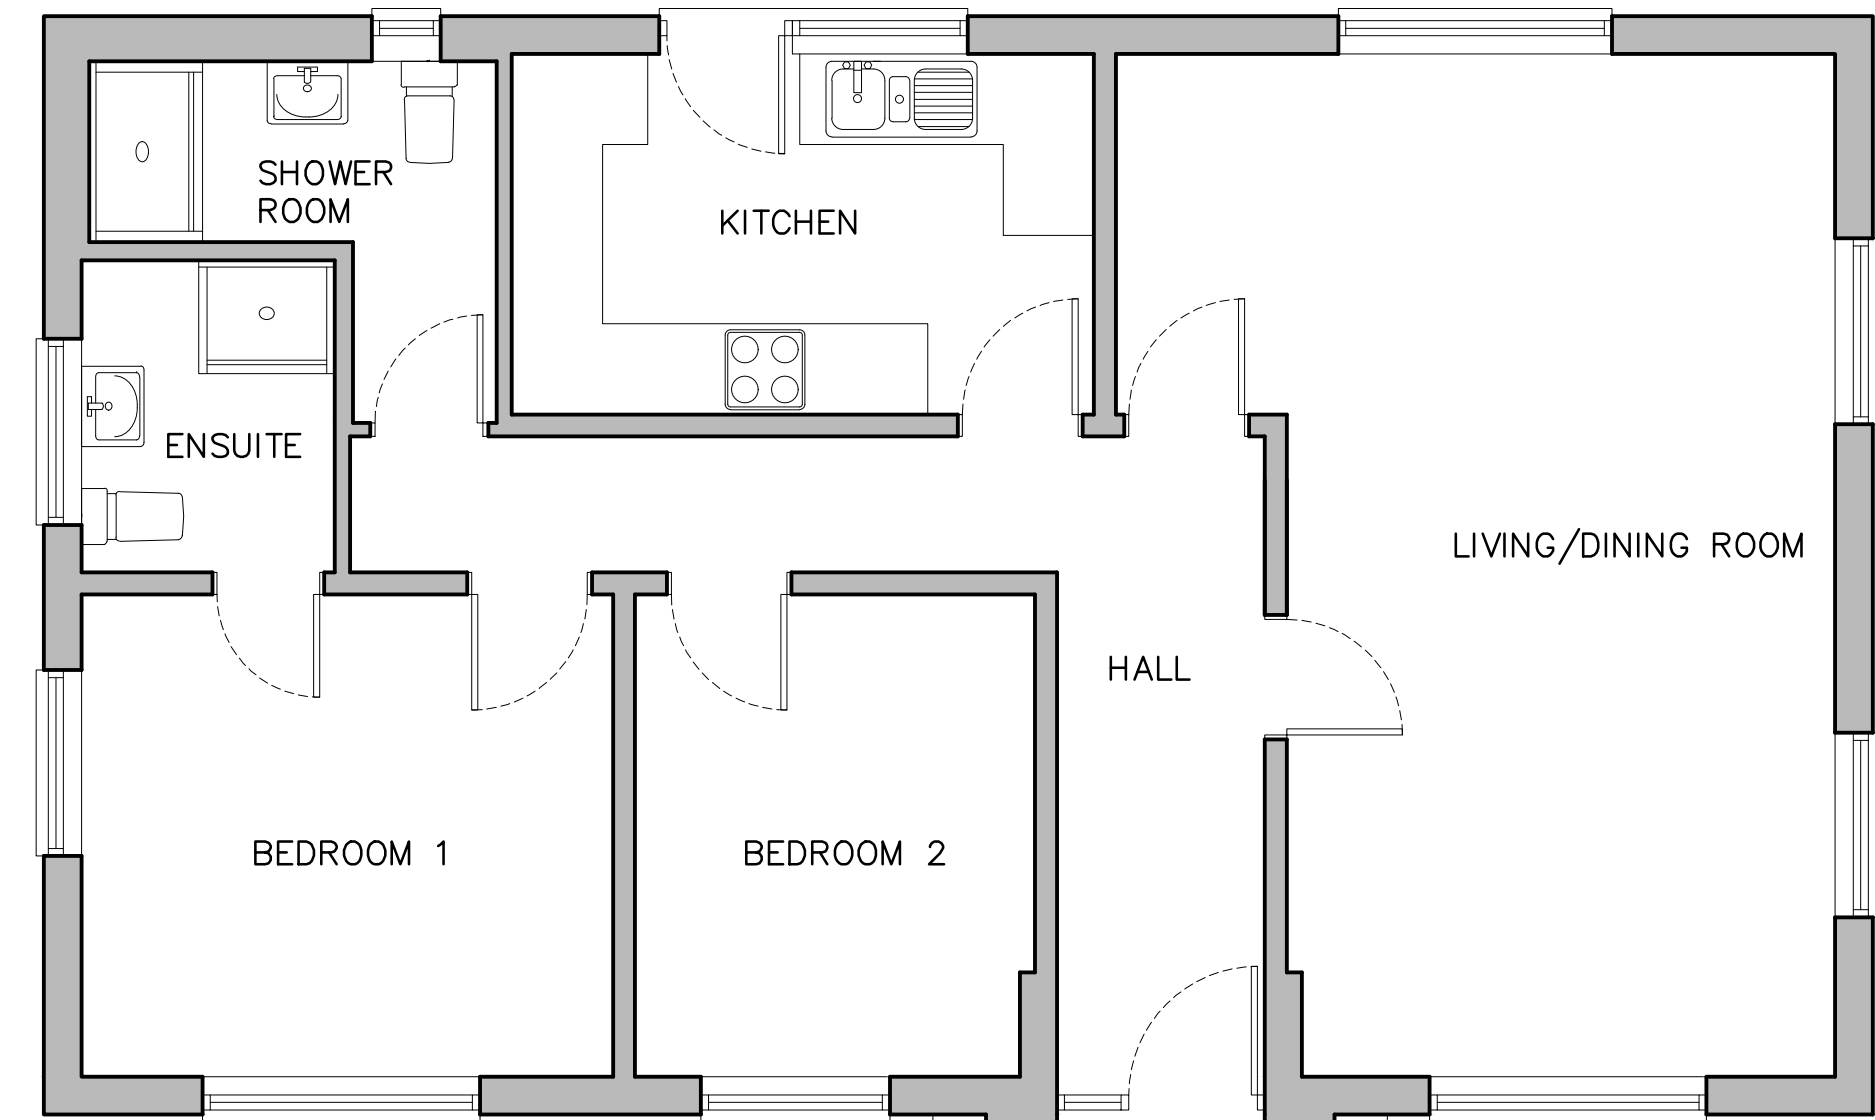
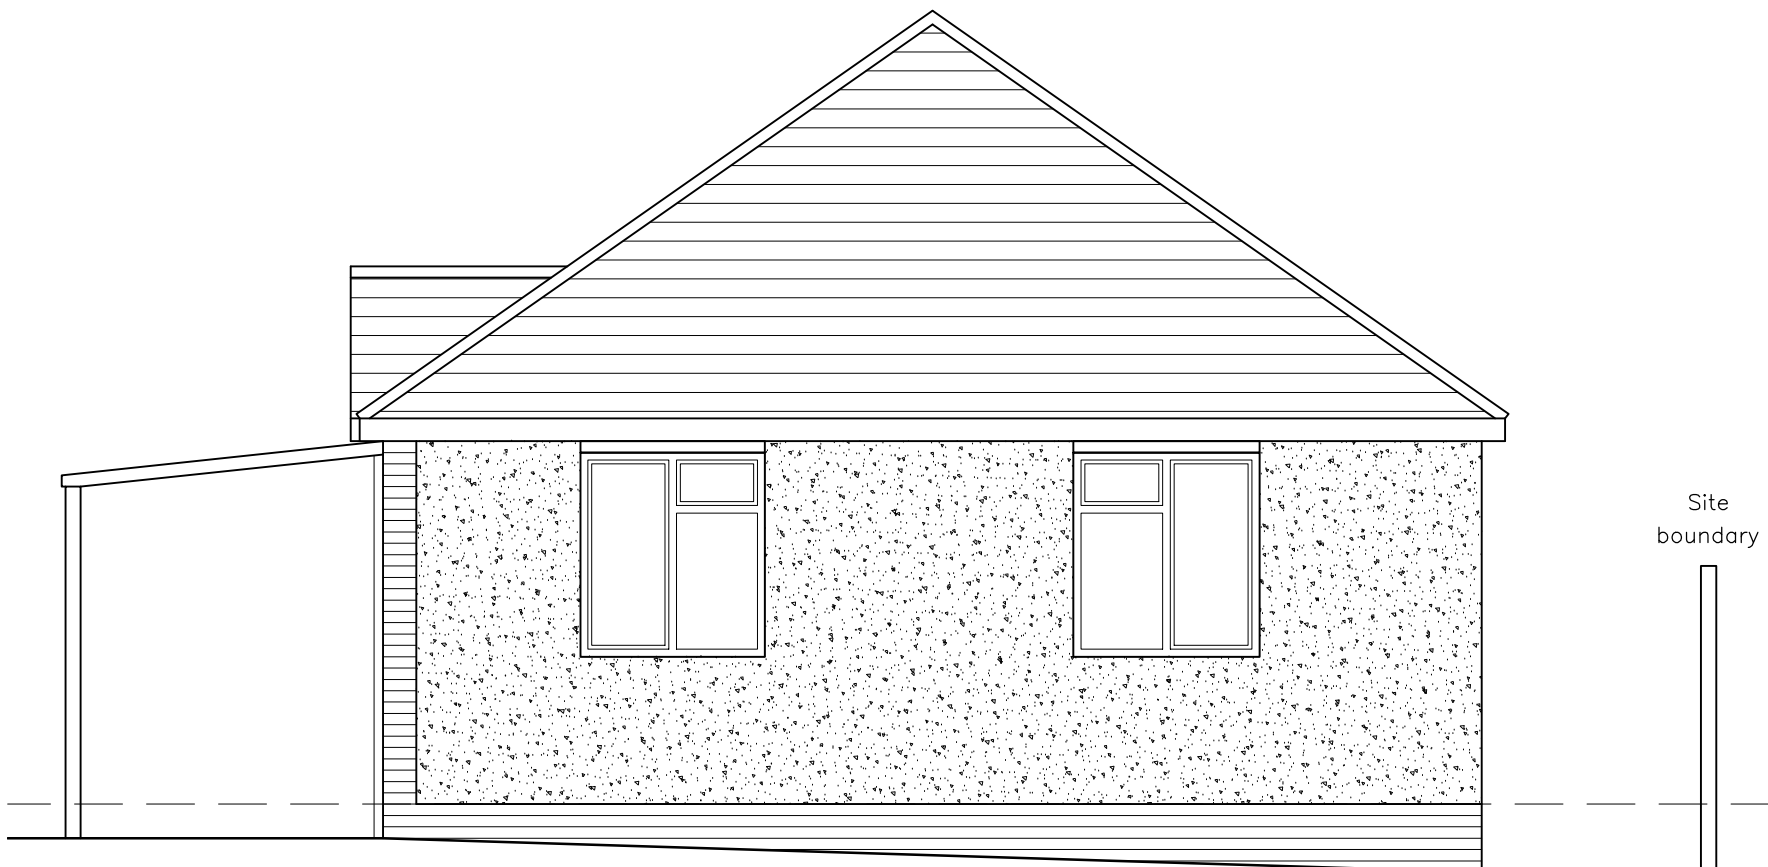


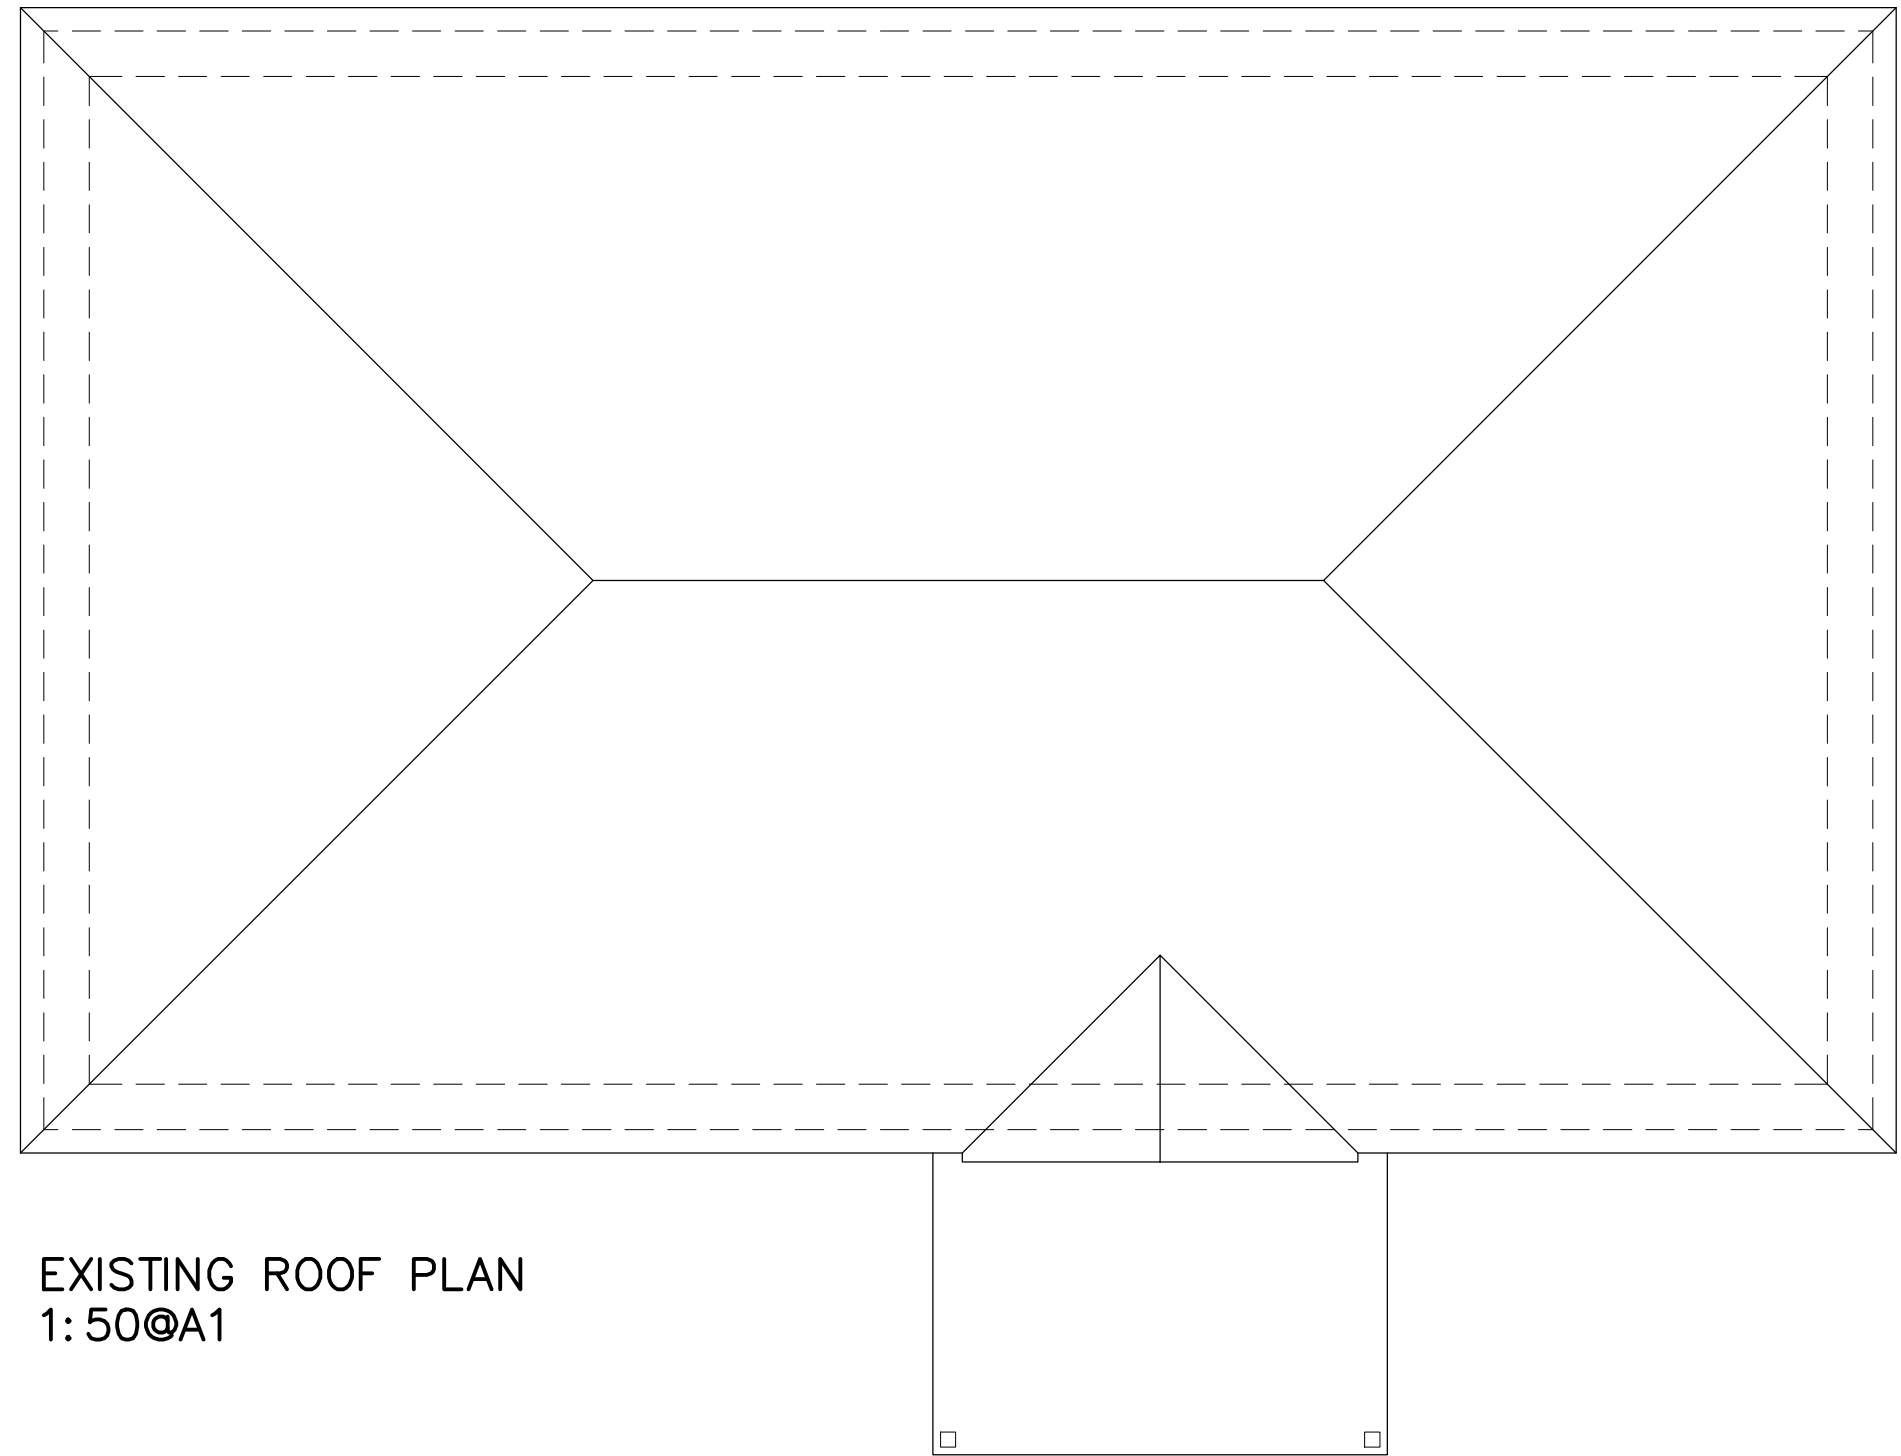

0 1 2 3 4 5m
EXISTING & PROPOSED PLANS & ELEVATIONS
1:50@A1

Existing Plans & Elevations & Site Location Plan & Proposed Site/Roof Plan

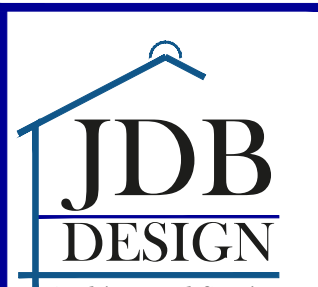

Architectural Services
E: JDBdesign@hotmail.co.uk
T: +44 (0)7873395257

Project 36 Brampton Park Road, Hitchin		Title Existing Plans & Elevations & Site Location Plan & Proposed Site/Roof Plan	
Scale As shown @A1	Date Jul 24	Drawn JB	Checked XXX
Drawing No. 200/24/100		Revision -	