




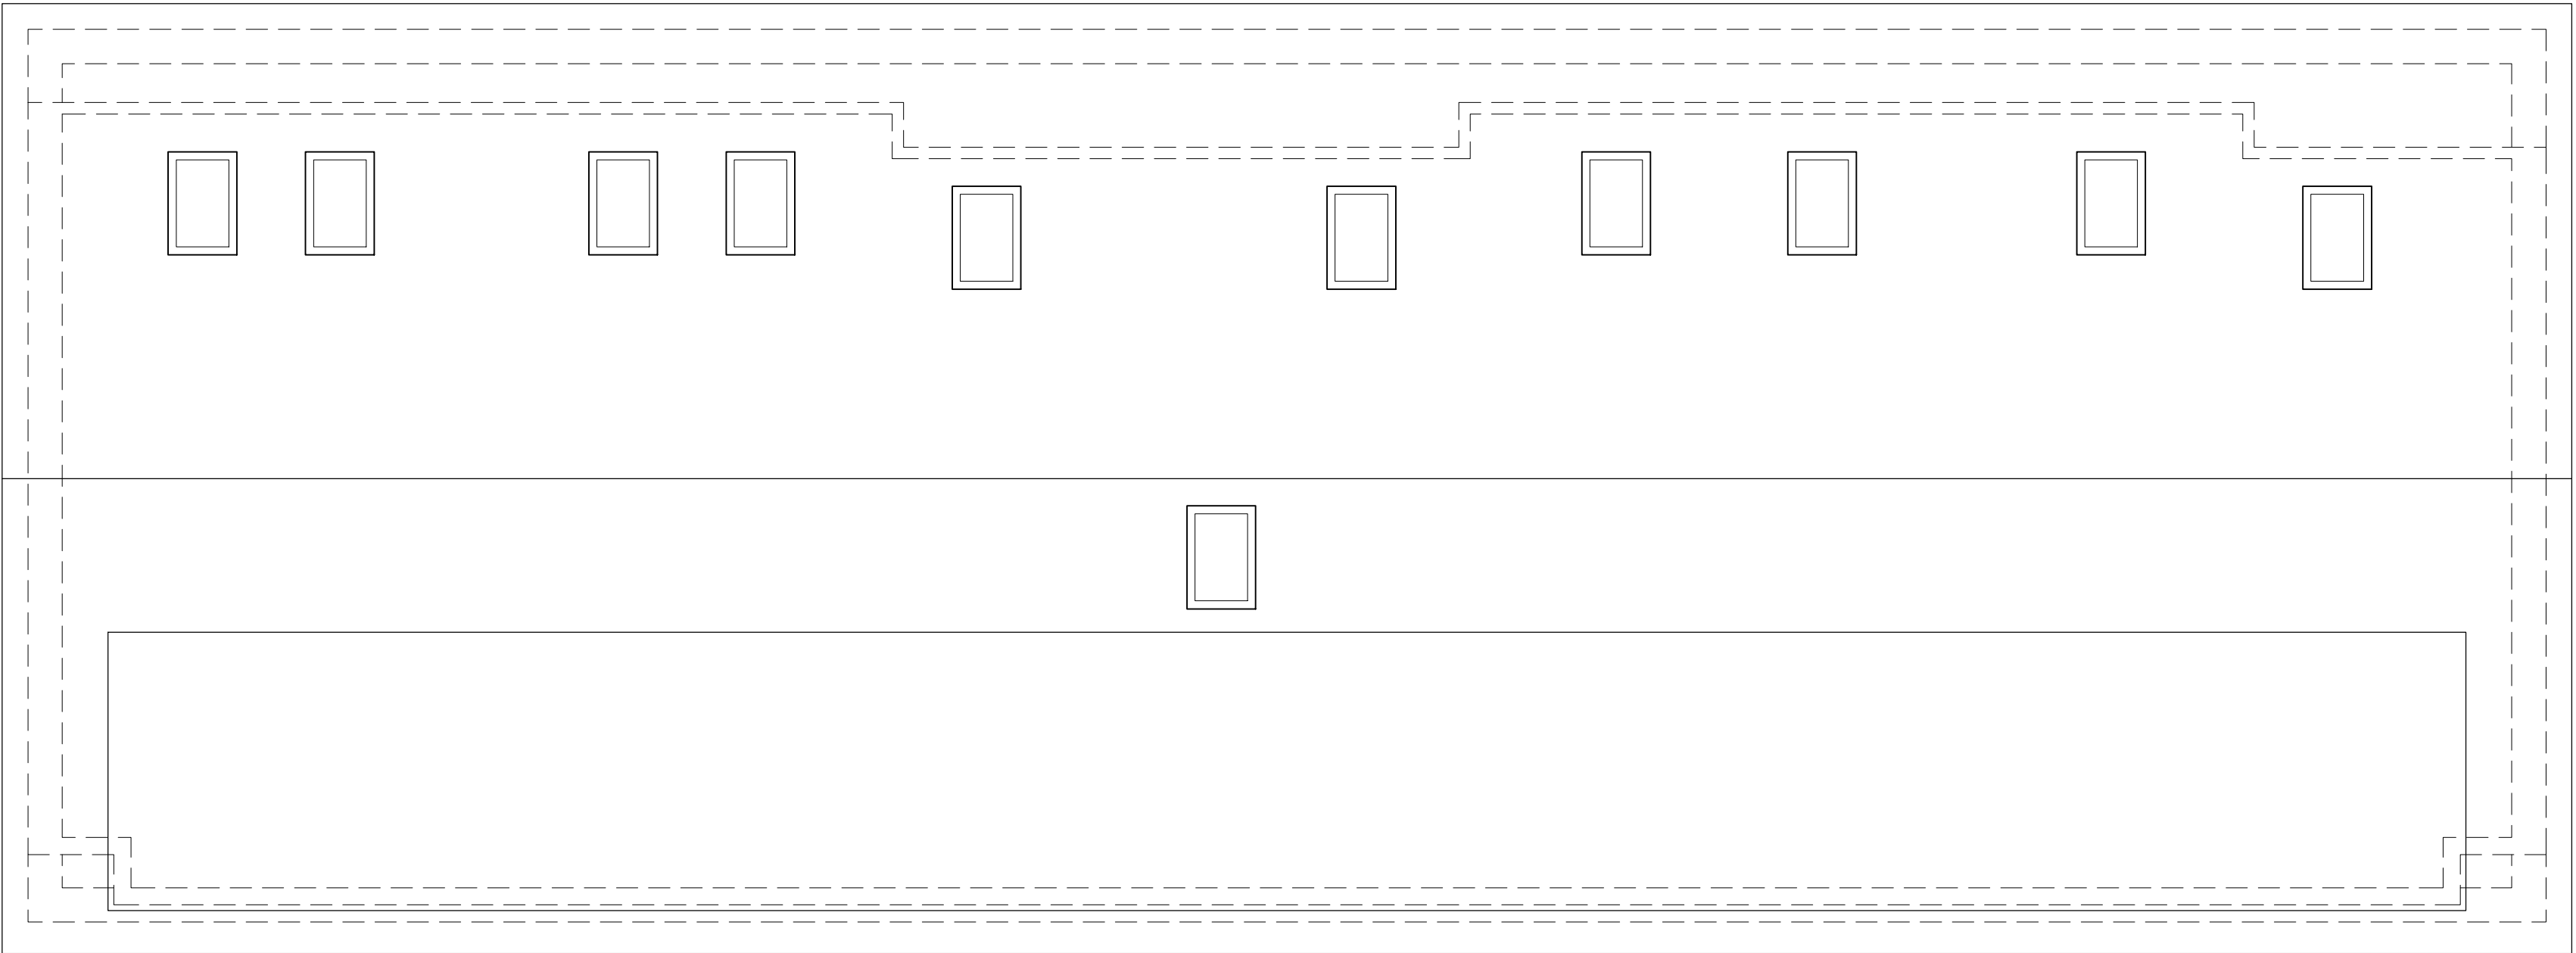


PROPOSED ROOF PLAN 1:50@A1

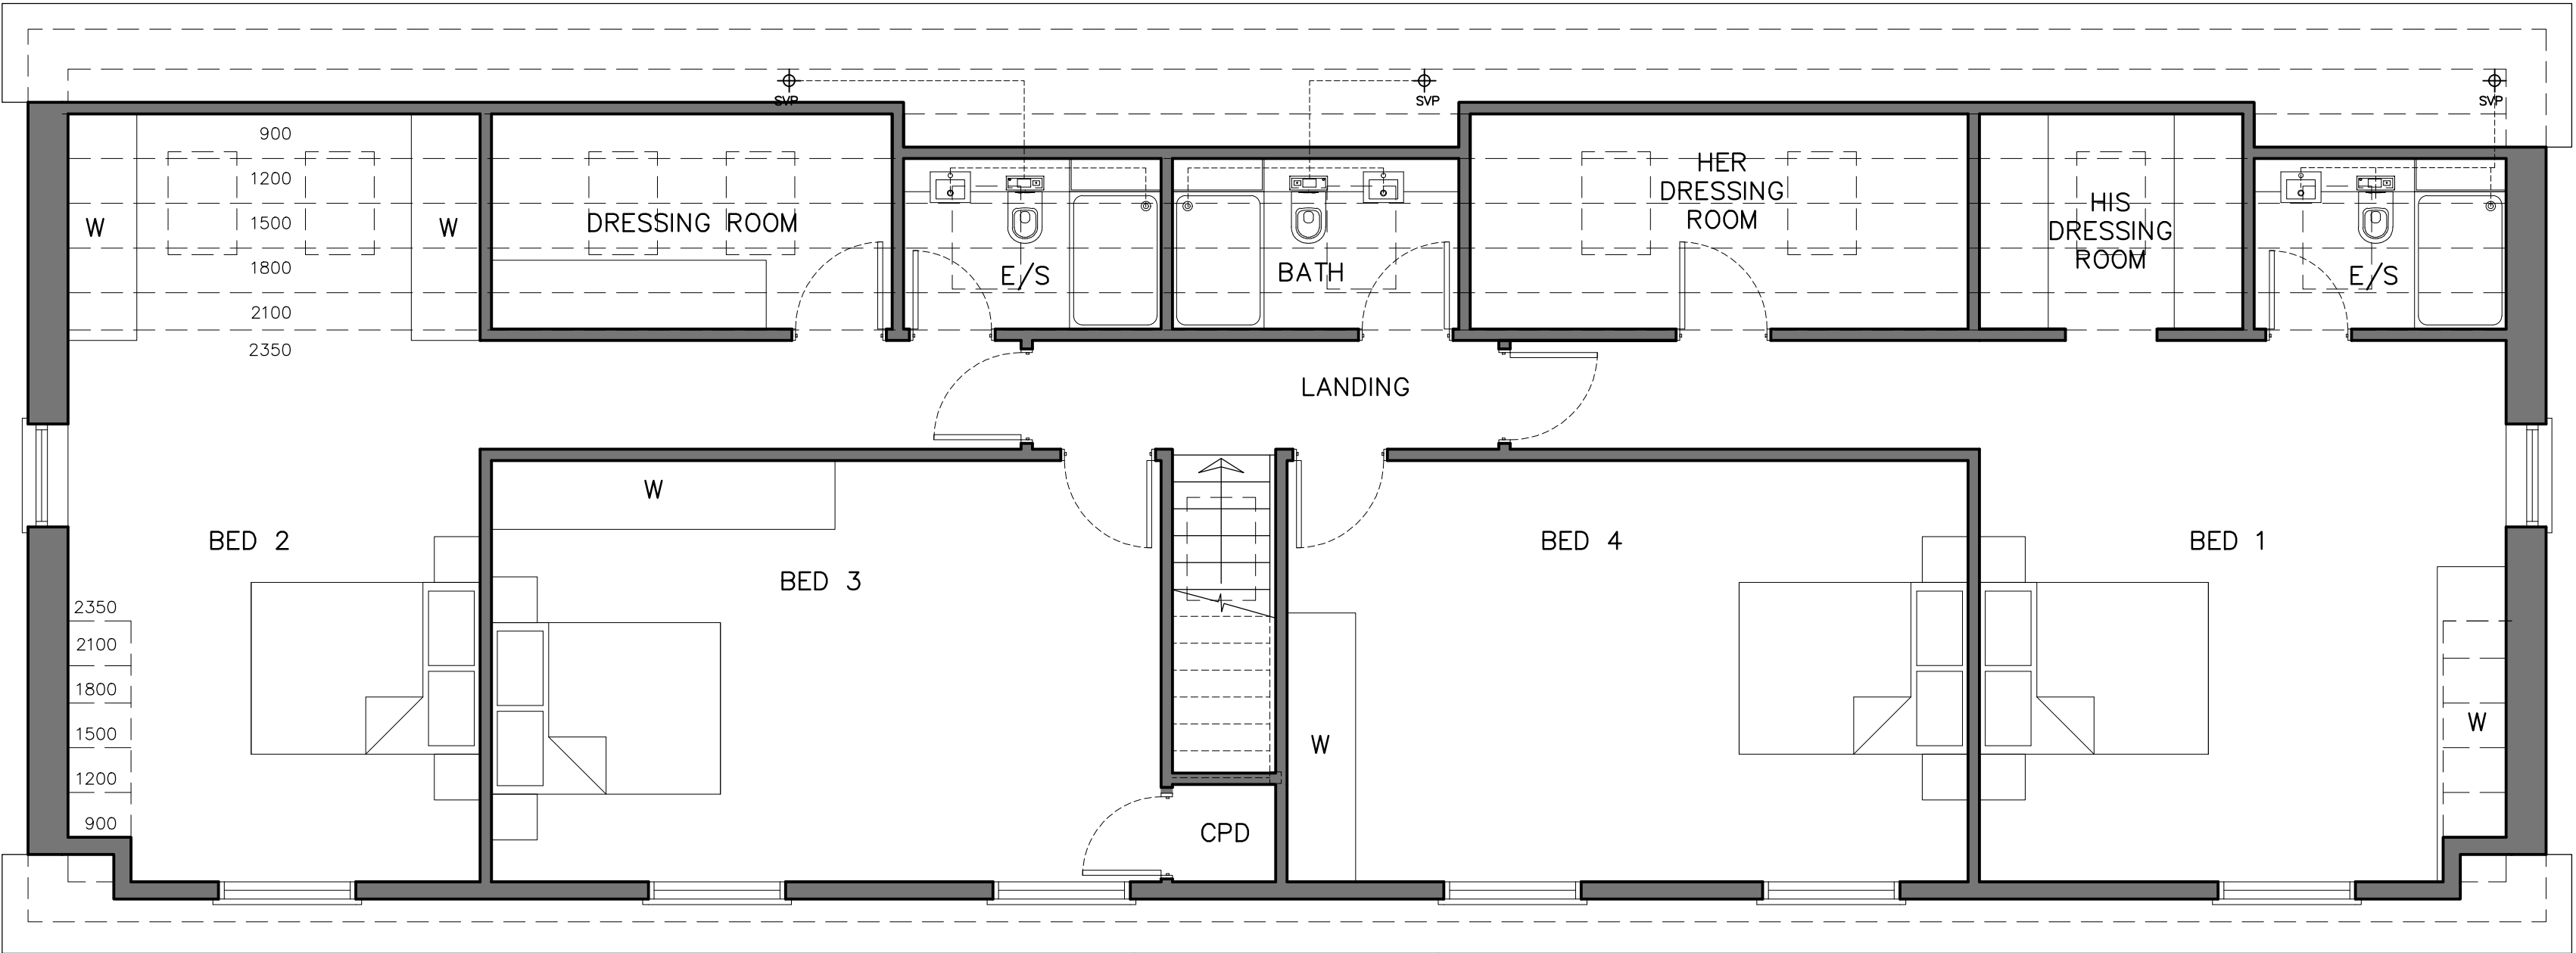

PROPOSED FIRST FLOOR PLAN 1:50@A1

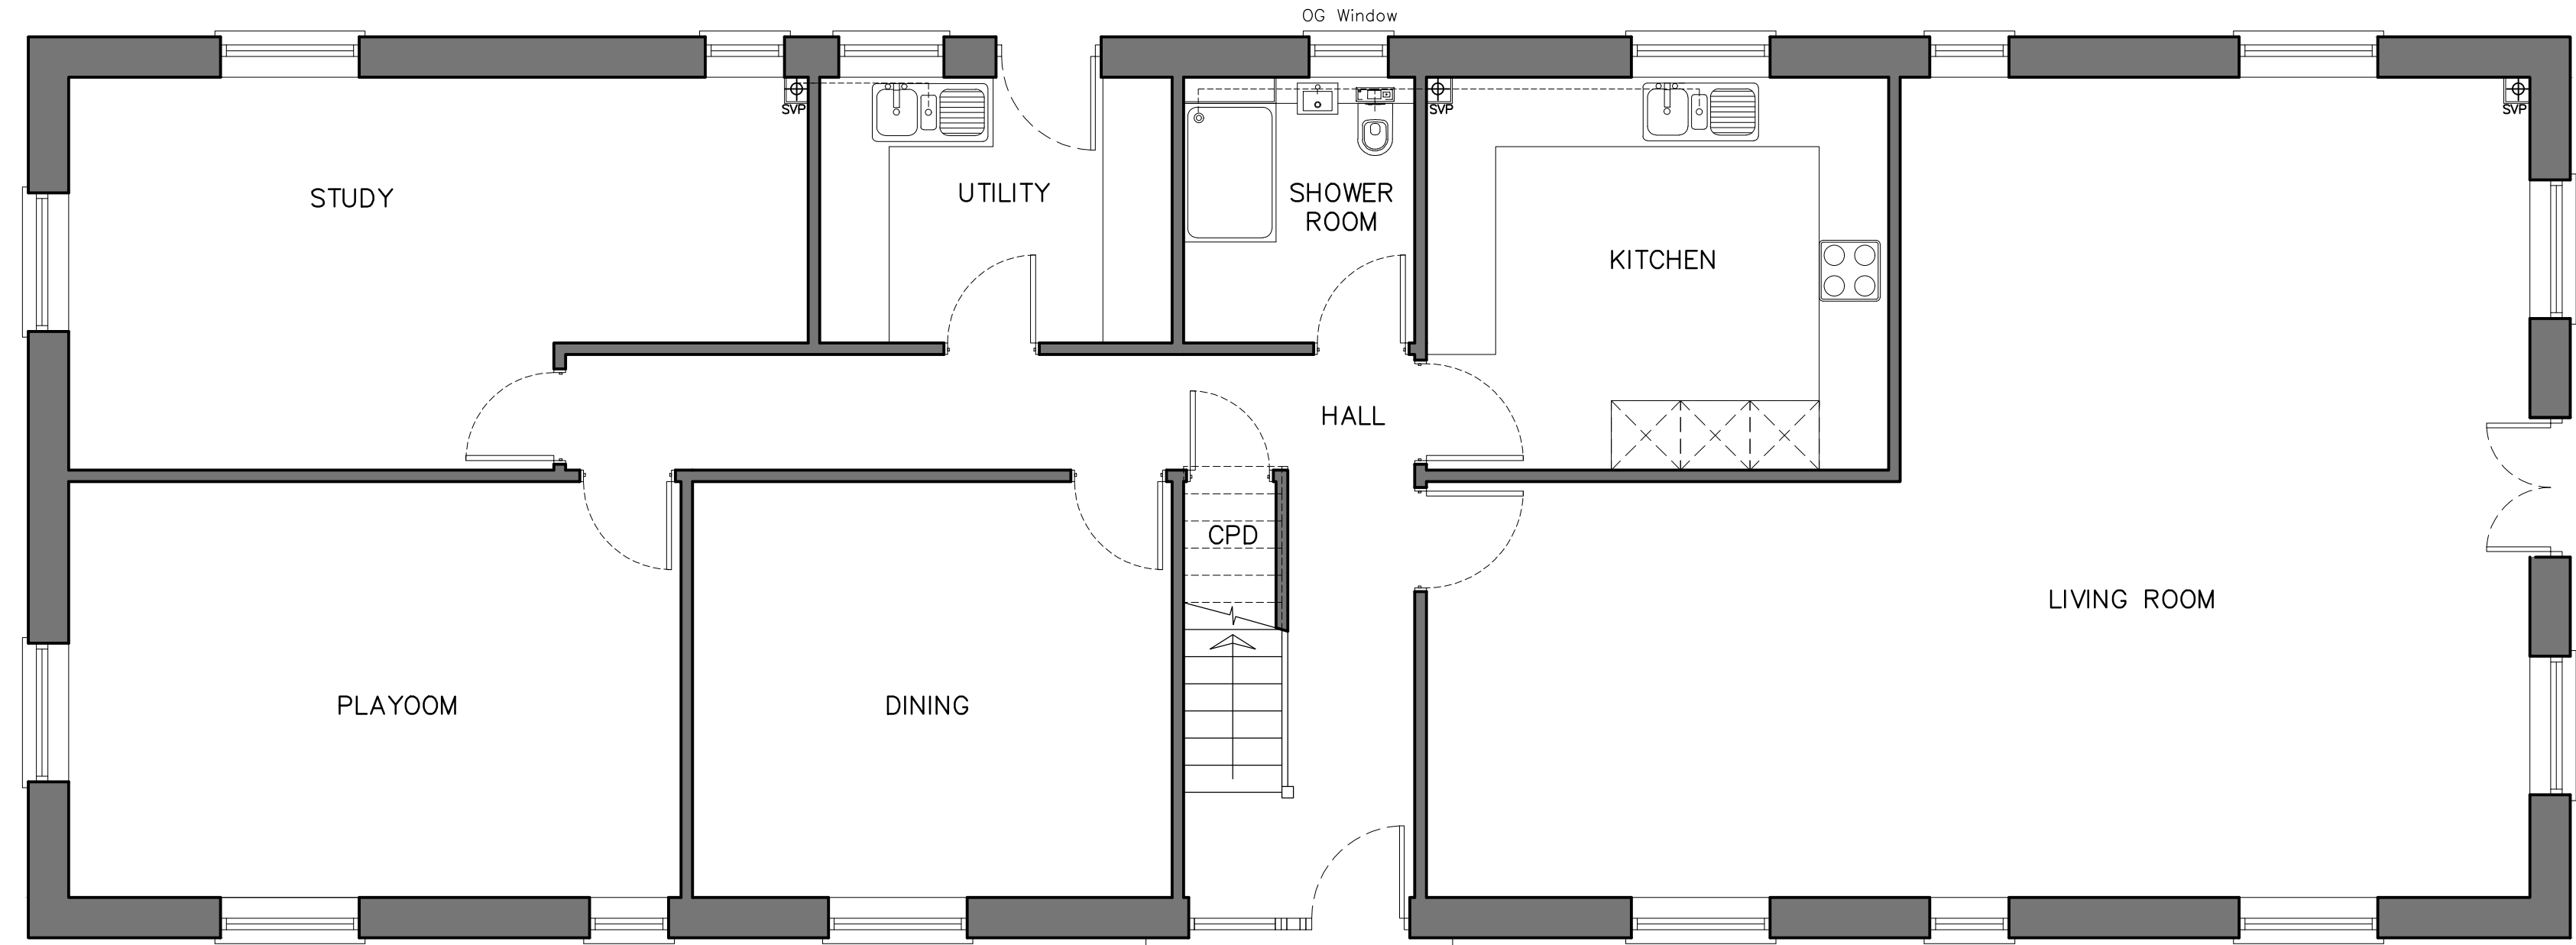

PROPOSED GROUND FLOOR PLAN 1:50@A1

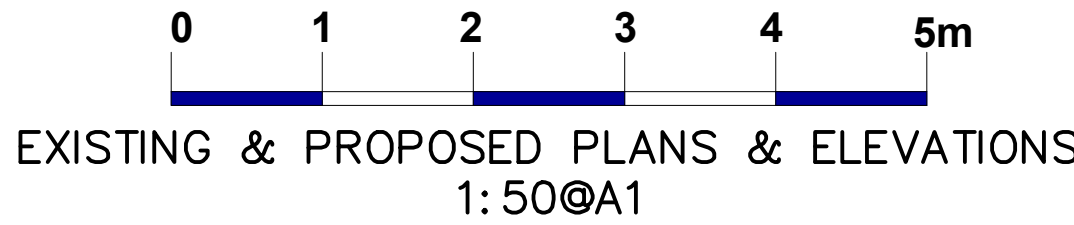

Proposed Plans



Architectural Services
E: JDBdesign@hotmail.co.uk
T: +44 (0)7873395257

Project 36 Brampton Park Road, Hitchin		Title Proposed Plans	
Scale As shown @A1	Date Jul 24	Drawn JB	Checked XXX
Drawing No. 200/24/103		Revision -	