



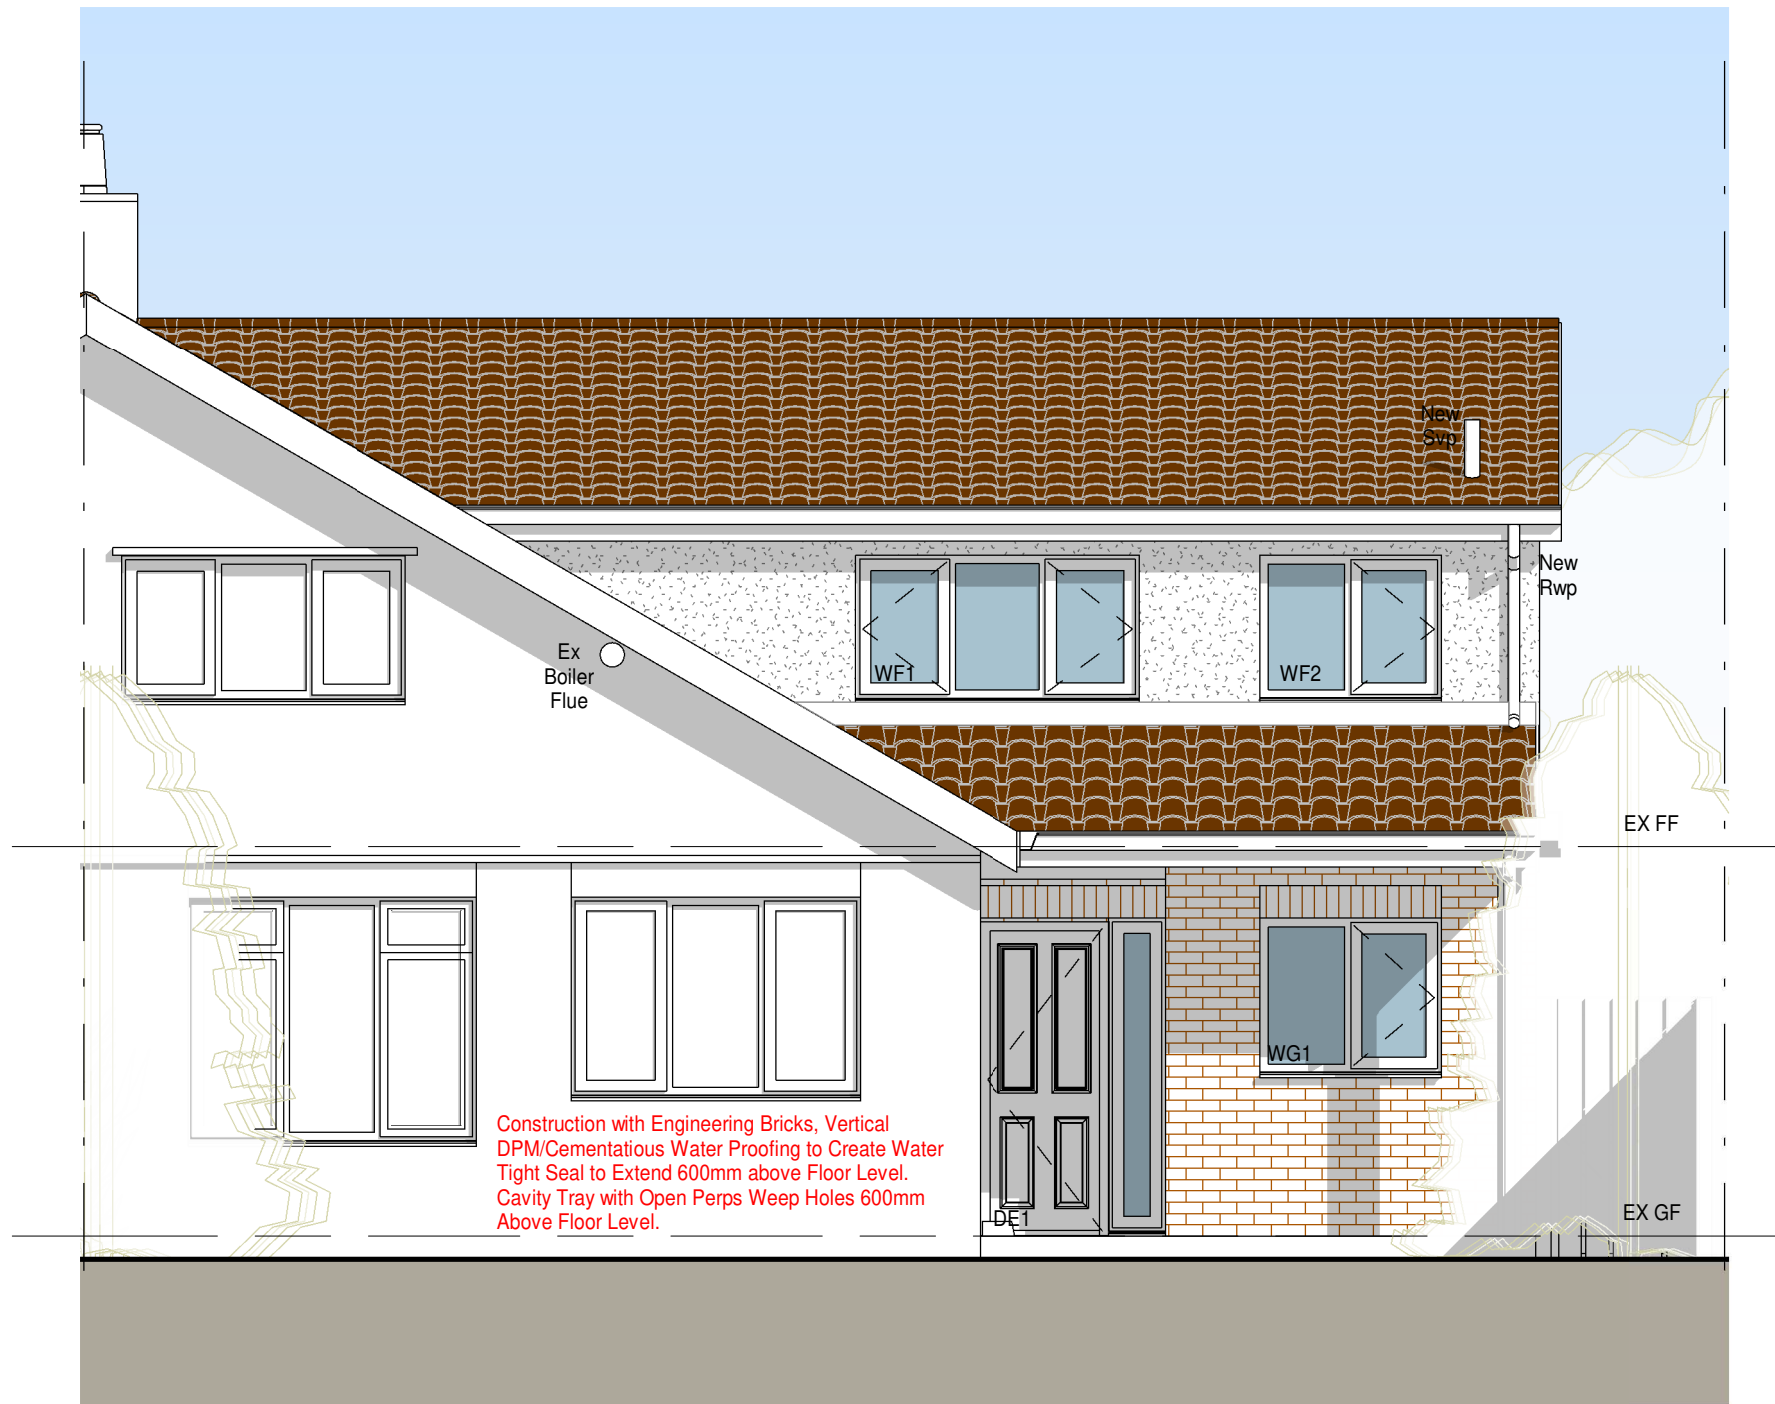


1 Proposed South Elevation
1 : 50

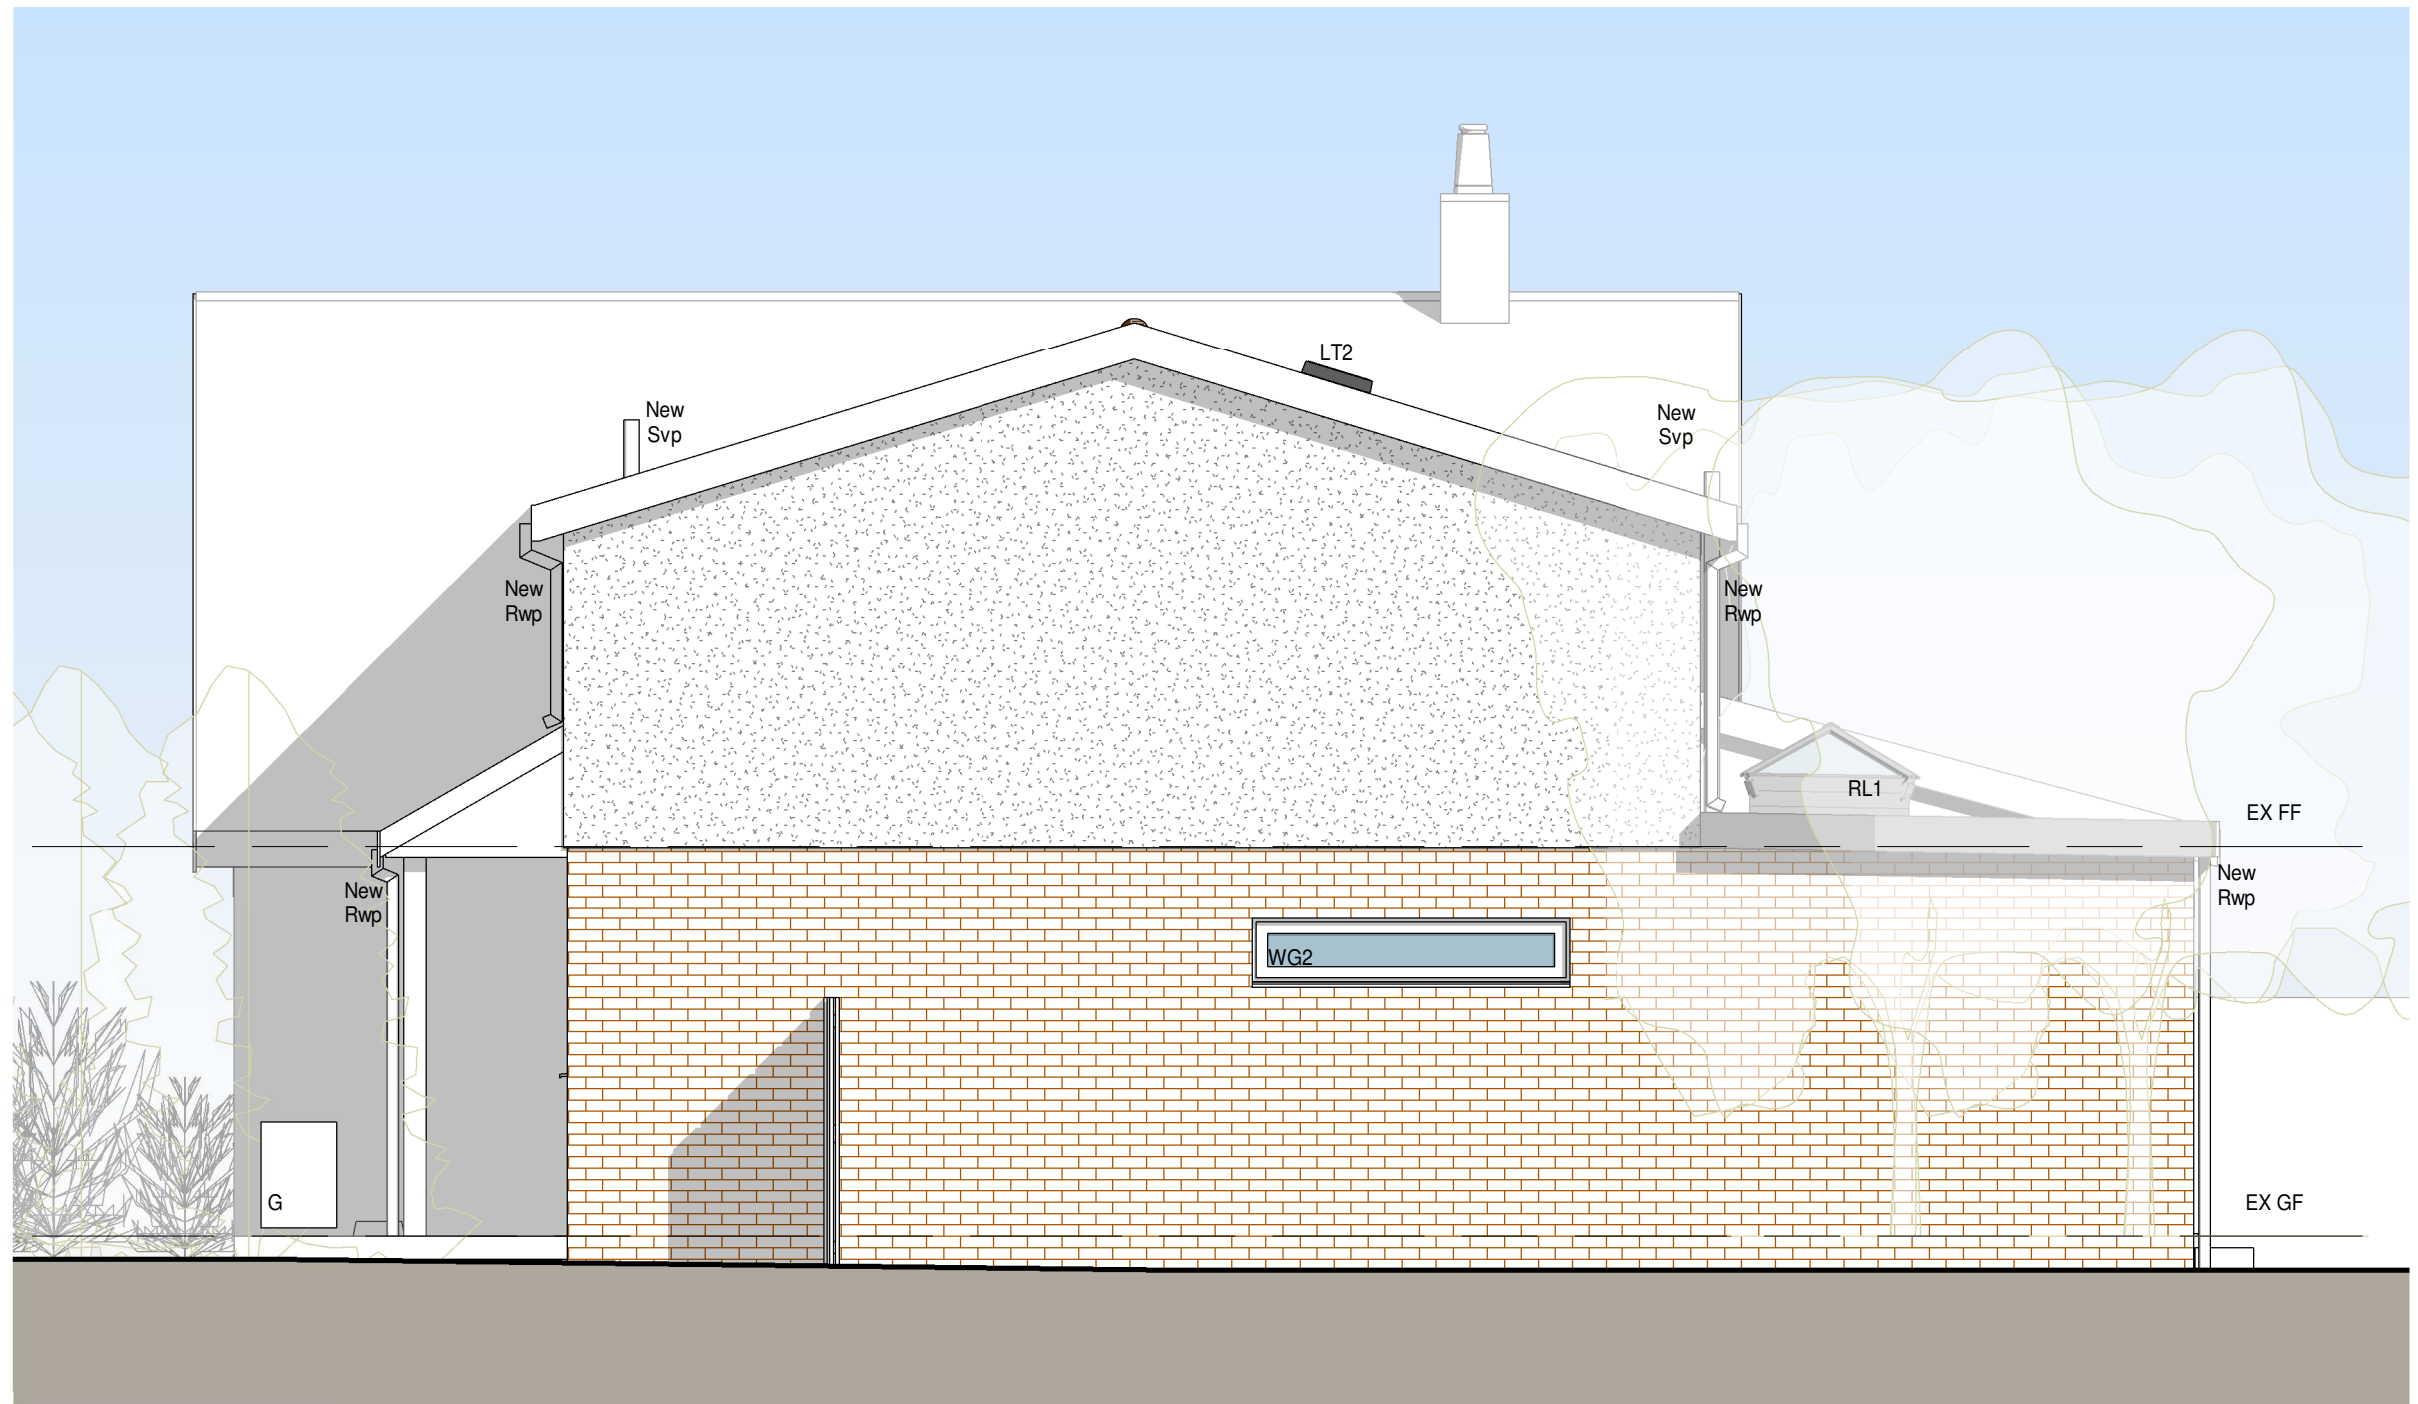

2 Proposed East Elevation
1 : 50



3 Proposed North Elevation
1 : 50

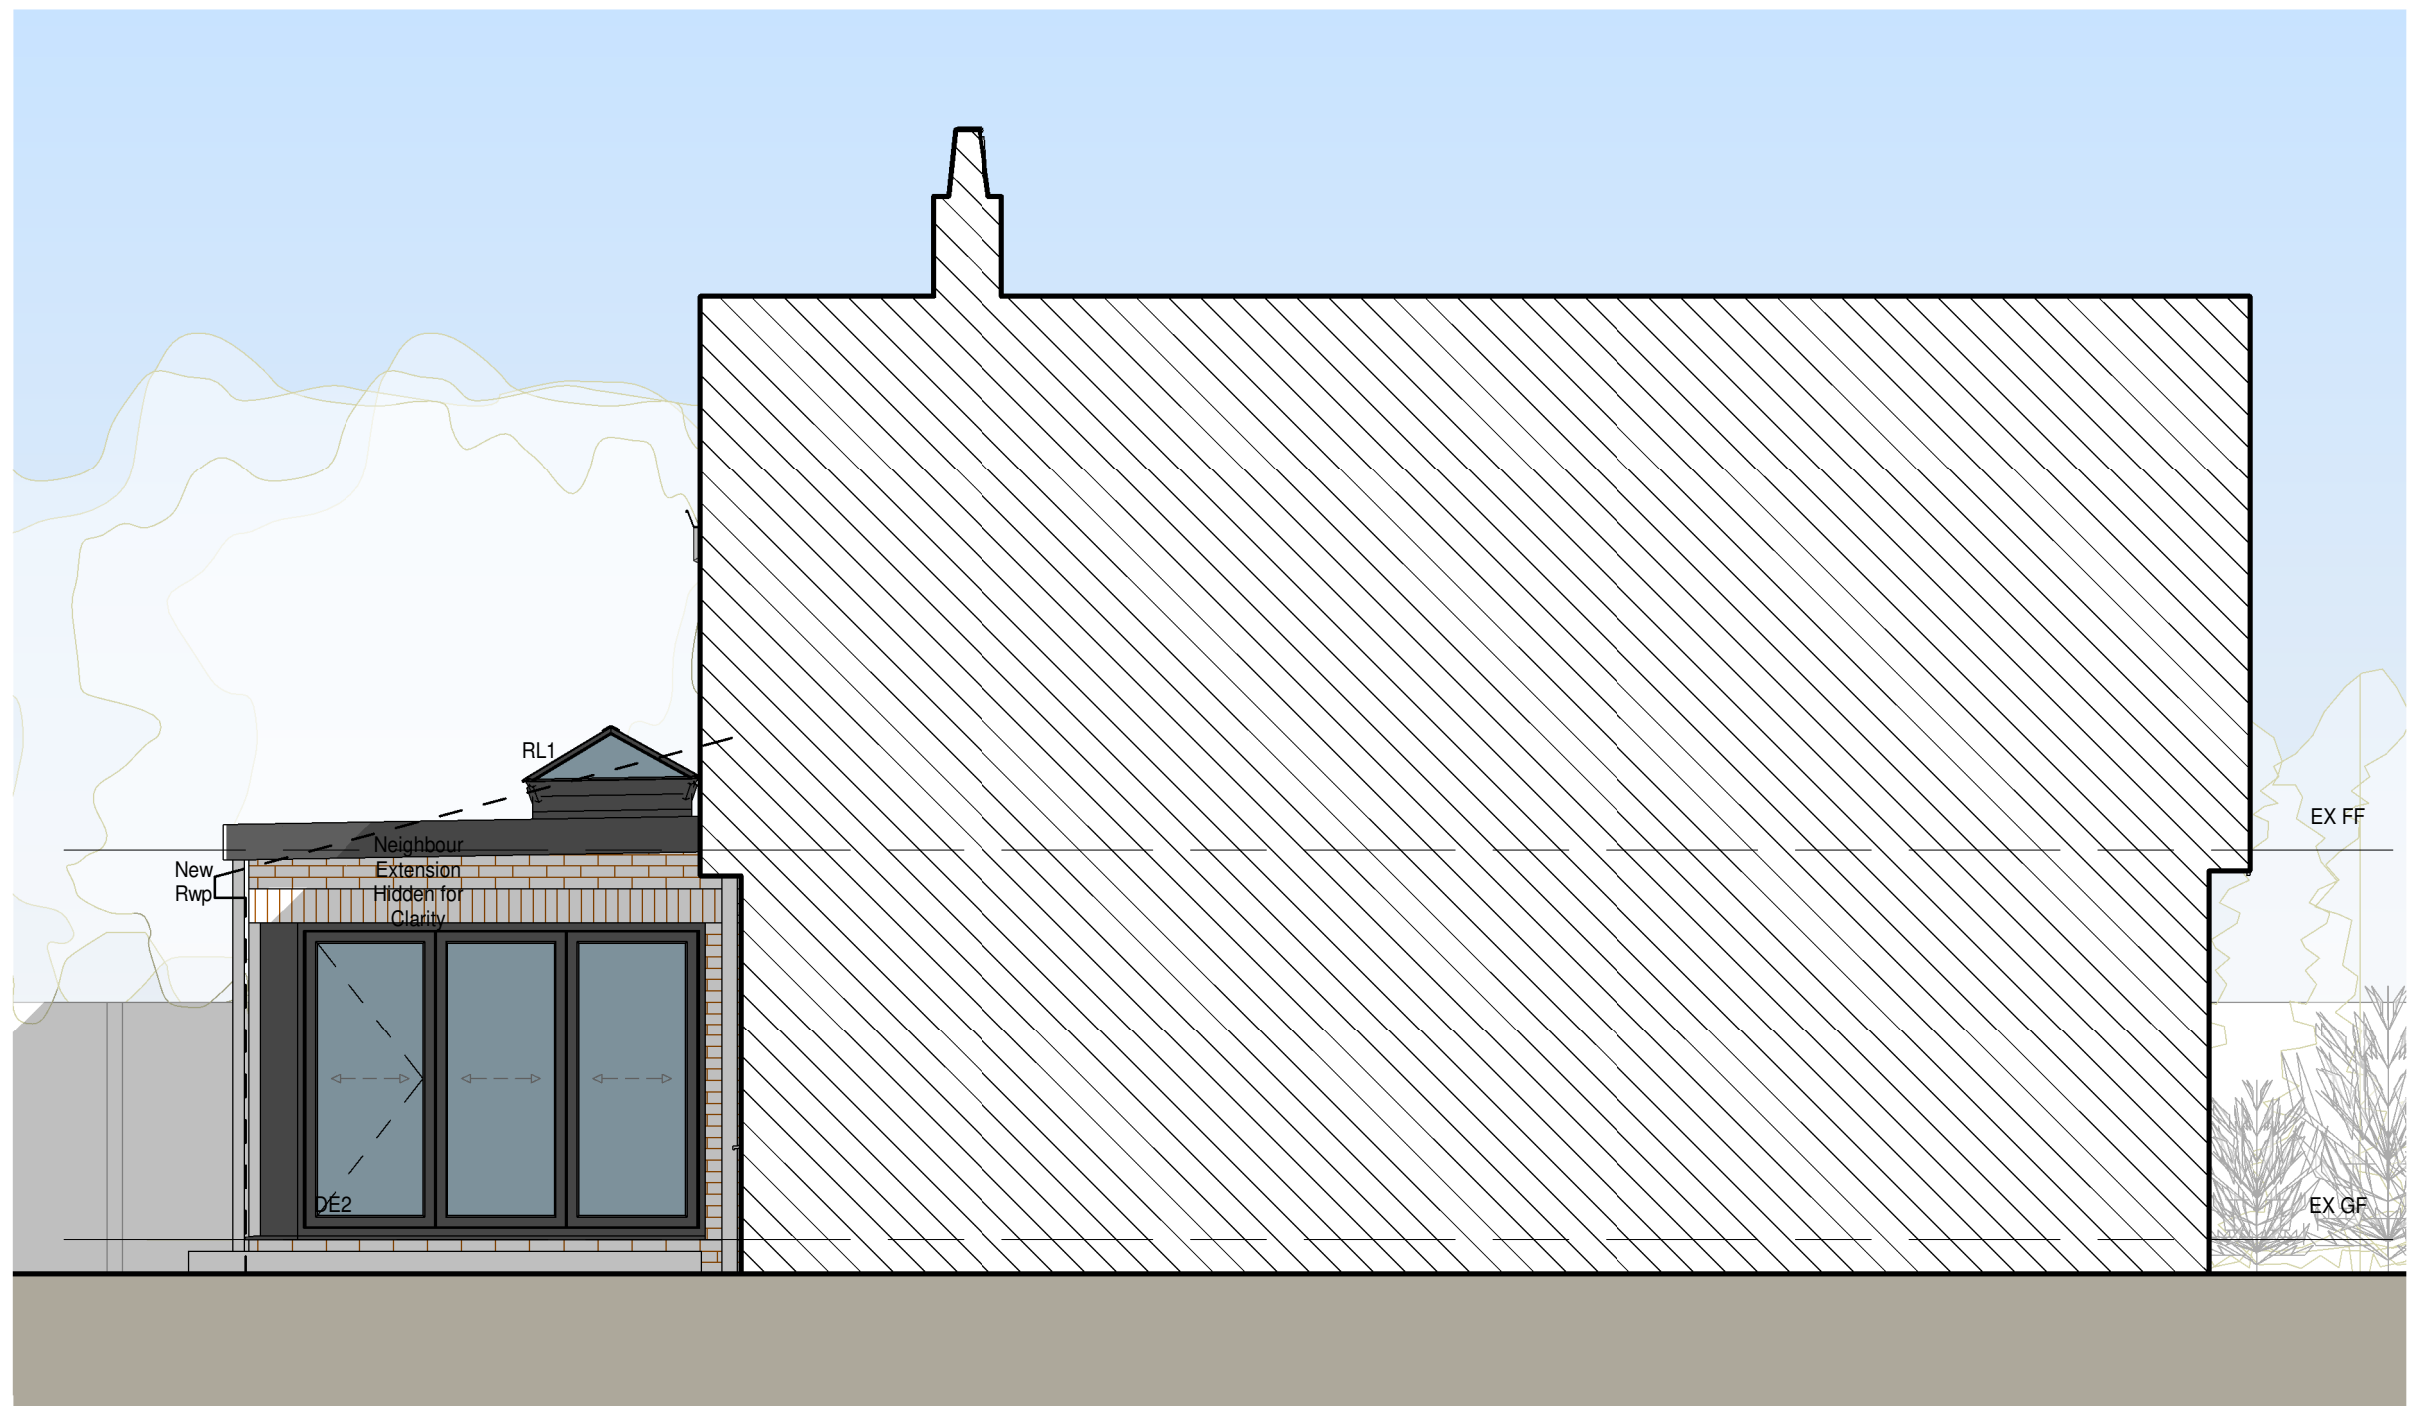

4 Proposed West Elevation
1 : 50



5 3D View 1




6 3D View 2

KEY PLAN

- Site Boundary
- Proposed Face Brick
- Proposed Render
- Proposed Roof Tiles
- Proposed GRP Roof
- Landscaping
- Driveway

MATERIALS

- Walls
 - Existing Face Brick with Brick Headers and Render
 - Proposed Face Brick with Brick Headers and Render to Match
- Roof
 - Existing Concrete Interlocking Tile
 - Proposed GRP Resin Flat Roof & Concrete Interlocking Tile to Match
- Windows
 - Existing UPVc Windows
 - Proposed UPVc Windows, Korniche Roof Lantern & Light Tunnels
- Doors
 - Existing UPVc Doors
 - Proposed Composite Door & Bi-Folds

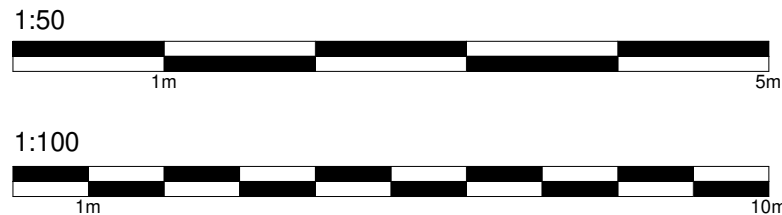

A Roof Lantern & Internal Alterations 08/8/2025 GLH

HET
HOME EXTENSION TEAM
4 Brand Street, Hitchin, Hertfordshire, SG5 1HX
Tel: (01462) 440099 E-mail: hitchin@het.co.uk

CLIENT:
Mr & Mrs Hackett

PROJECT:
170 Wymondley Road
Hitchin
Hertfordshire
SG4 9QL

DRAWING TITLE:
Double Storey Side Extension & Single Storey Rear Extension, Including Insertion of 1 Rooflight
Proposed Elevations & 3D View

SCALE:	DATE:	DRAWN:	CHECKED:
1 : 50	29/07/2025	GLH	DC/TB
DWG. NO.	REV.		
HET-1847/02	A		