


First Floor Plan



Scale 1:50

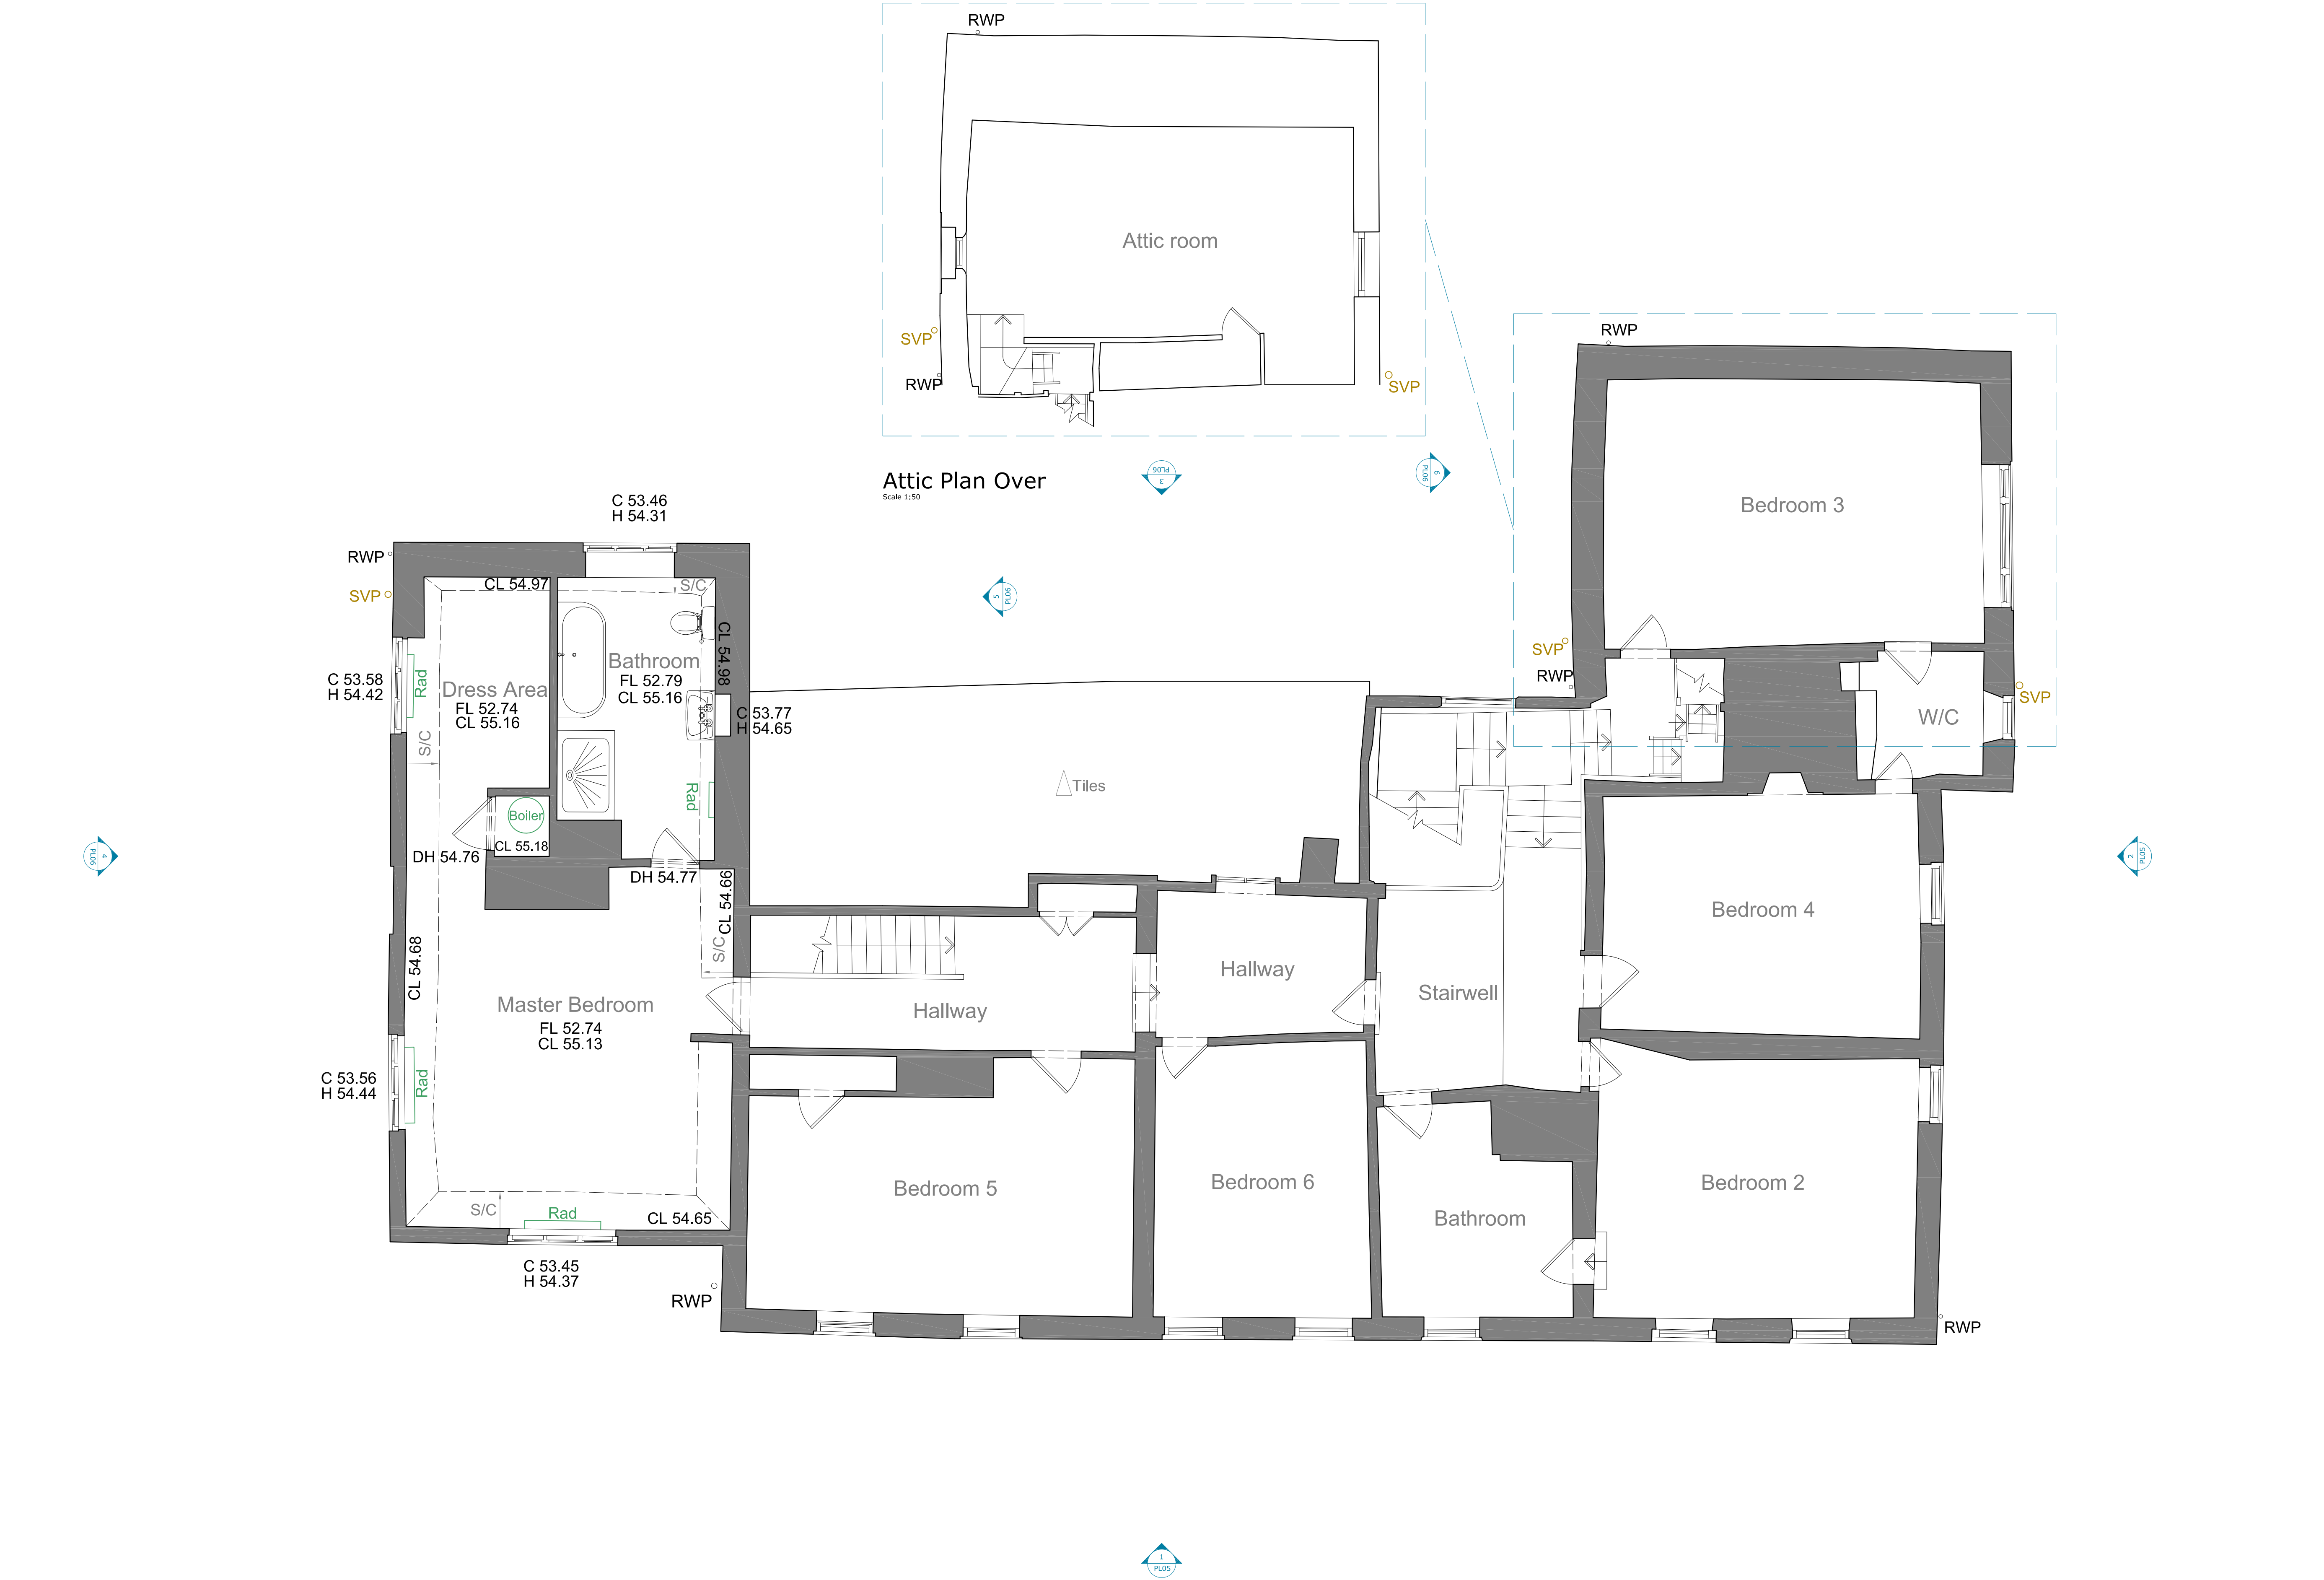

This drawing is a print and must not be scaled from. Use only noted dimensions and check all measurements on site before proceeding with the works. Any queries regarding areas, levels or dimensions must be referred back to BBR Design Services Ltd. All dimensions of existing buildings to be verified on site.

This drawing is the copyright of BBR Design Services Ltd and shall not be in any way used or reproduced without their prior written consent.

All design and construction is to be in accordance with the Construction Design and Management (CDM) Regulations 2015, and HSE guidance.

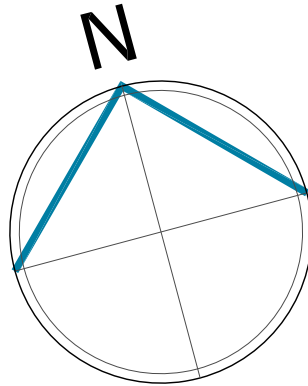 

Rev: Date: Note: By:

FOR PLANNING



D E S I G N

01462 420800 | 01799 530097

info@bbr-design.co.uk

www.bbr-design.co.uk



Contract:
Old Ramerick Manor
Bedford Road
Ickleford
Hertfordshire, SG5 3SB
Drawing Title:
Existing First Floor Plan

Scale: 1:50 @ A1
Job No: 25346
Drawn/check: rda
Date: August 2025

Drawing No: PL04
Revision: -
© BBR Design 2025