


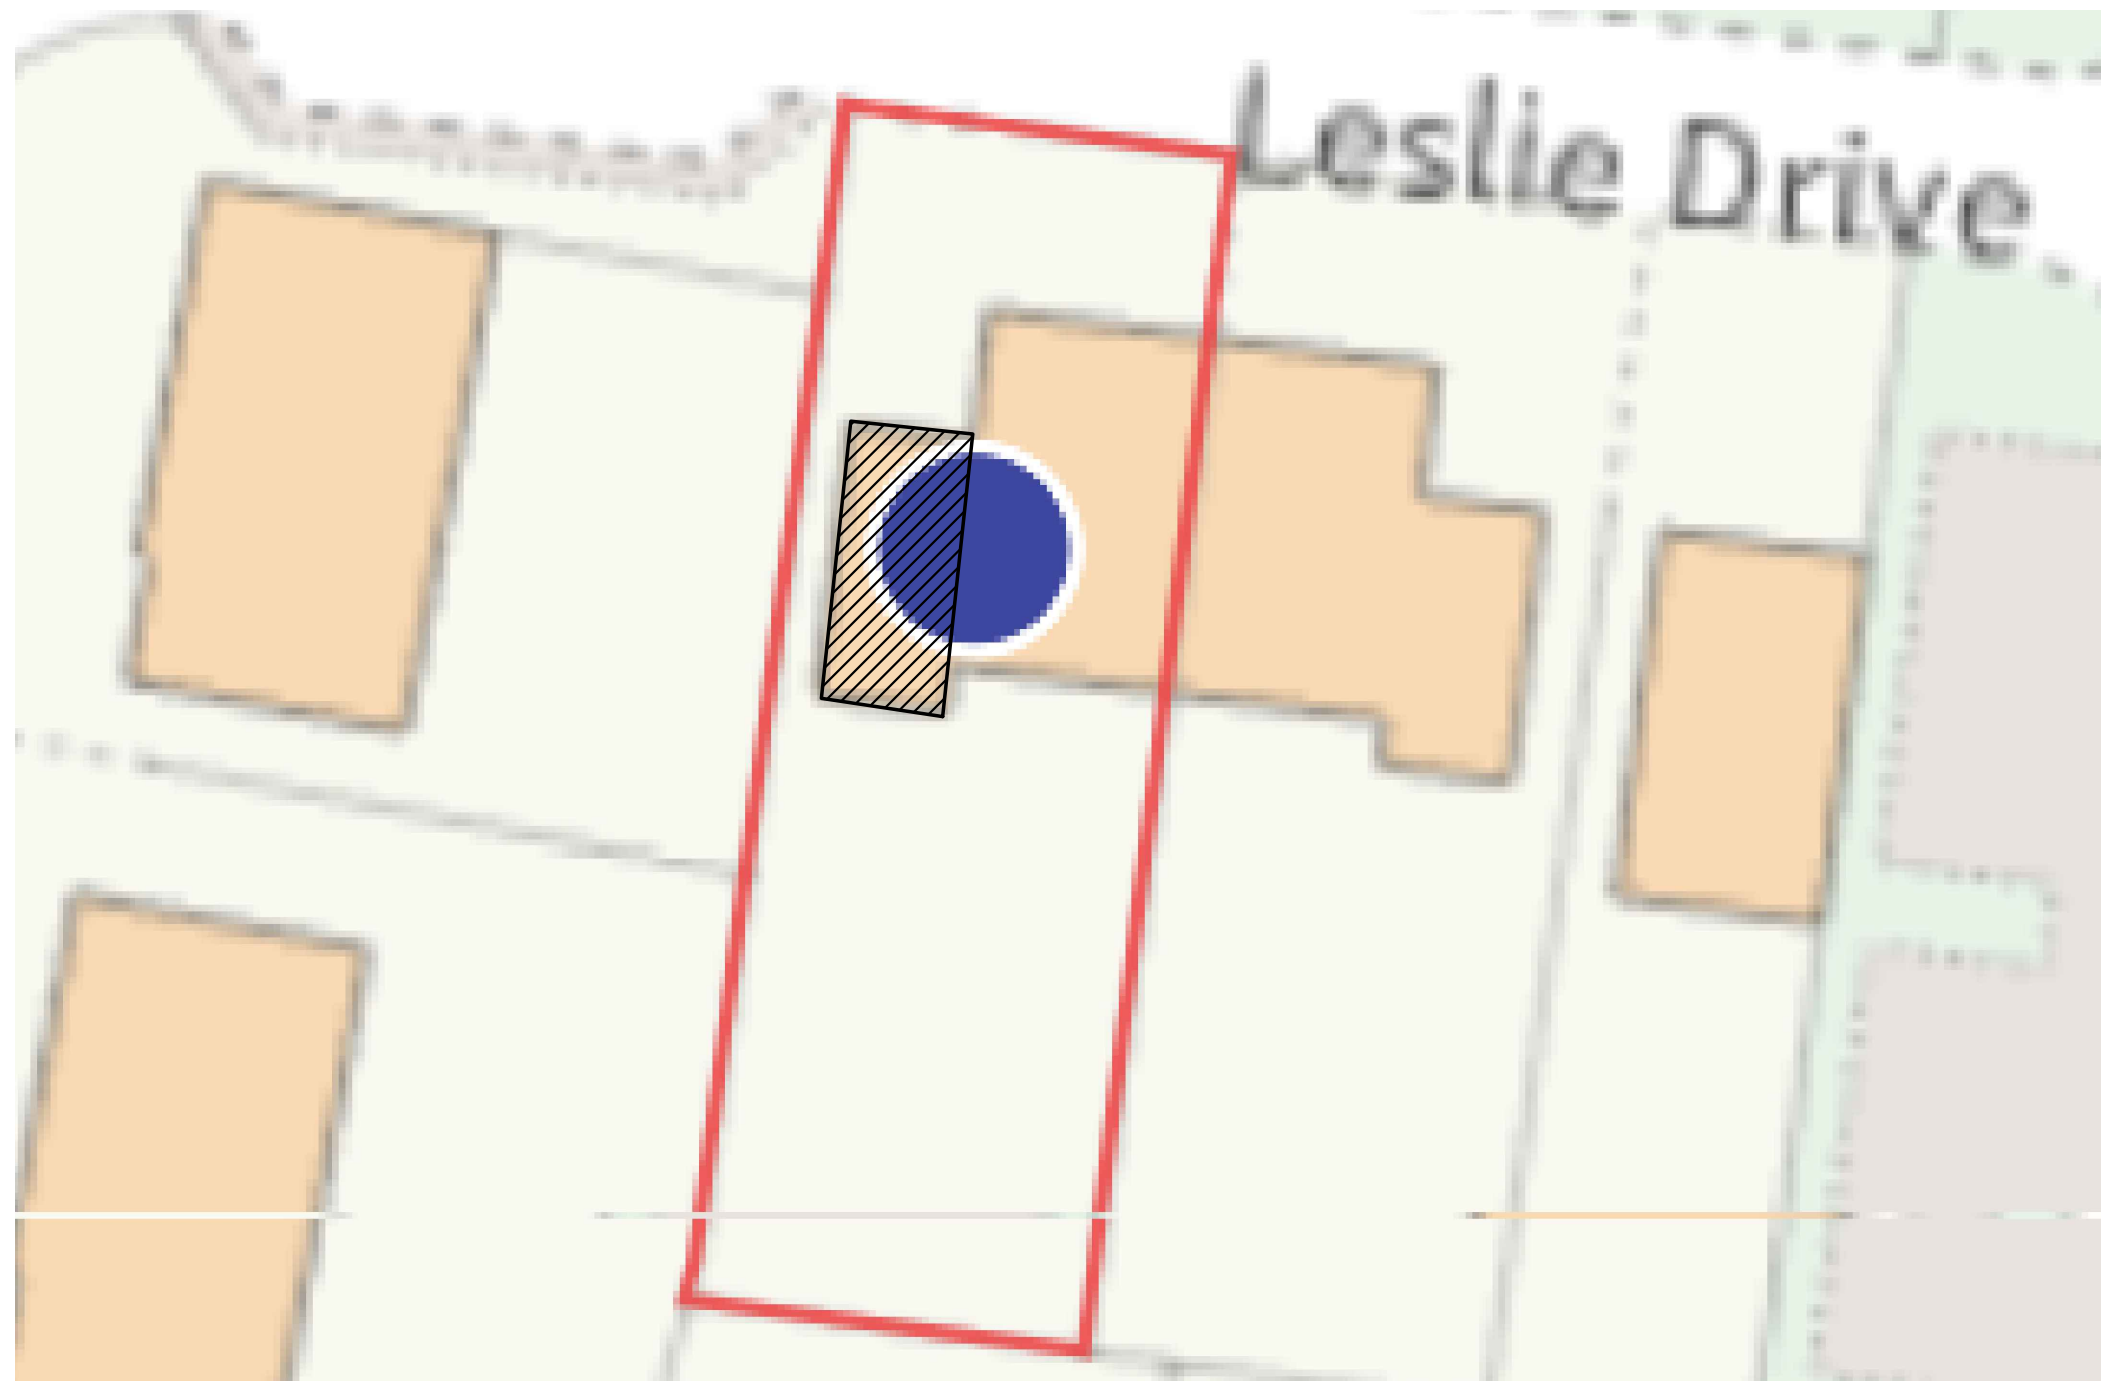


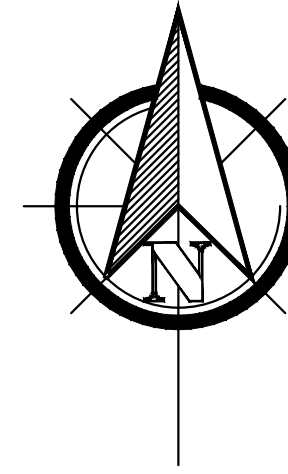


BLOCK PLAN SCALE 1:200

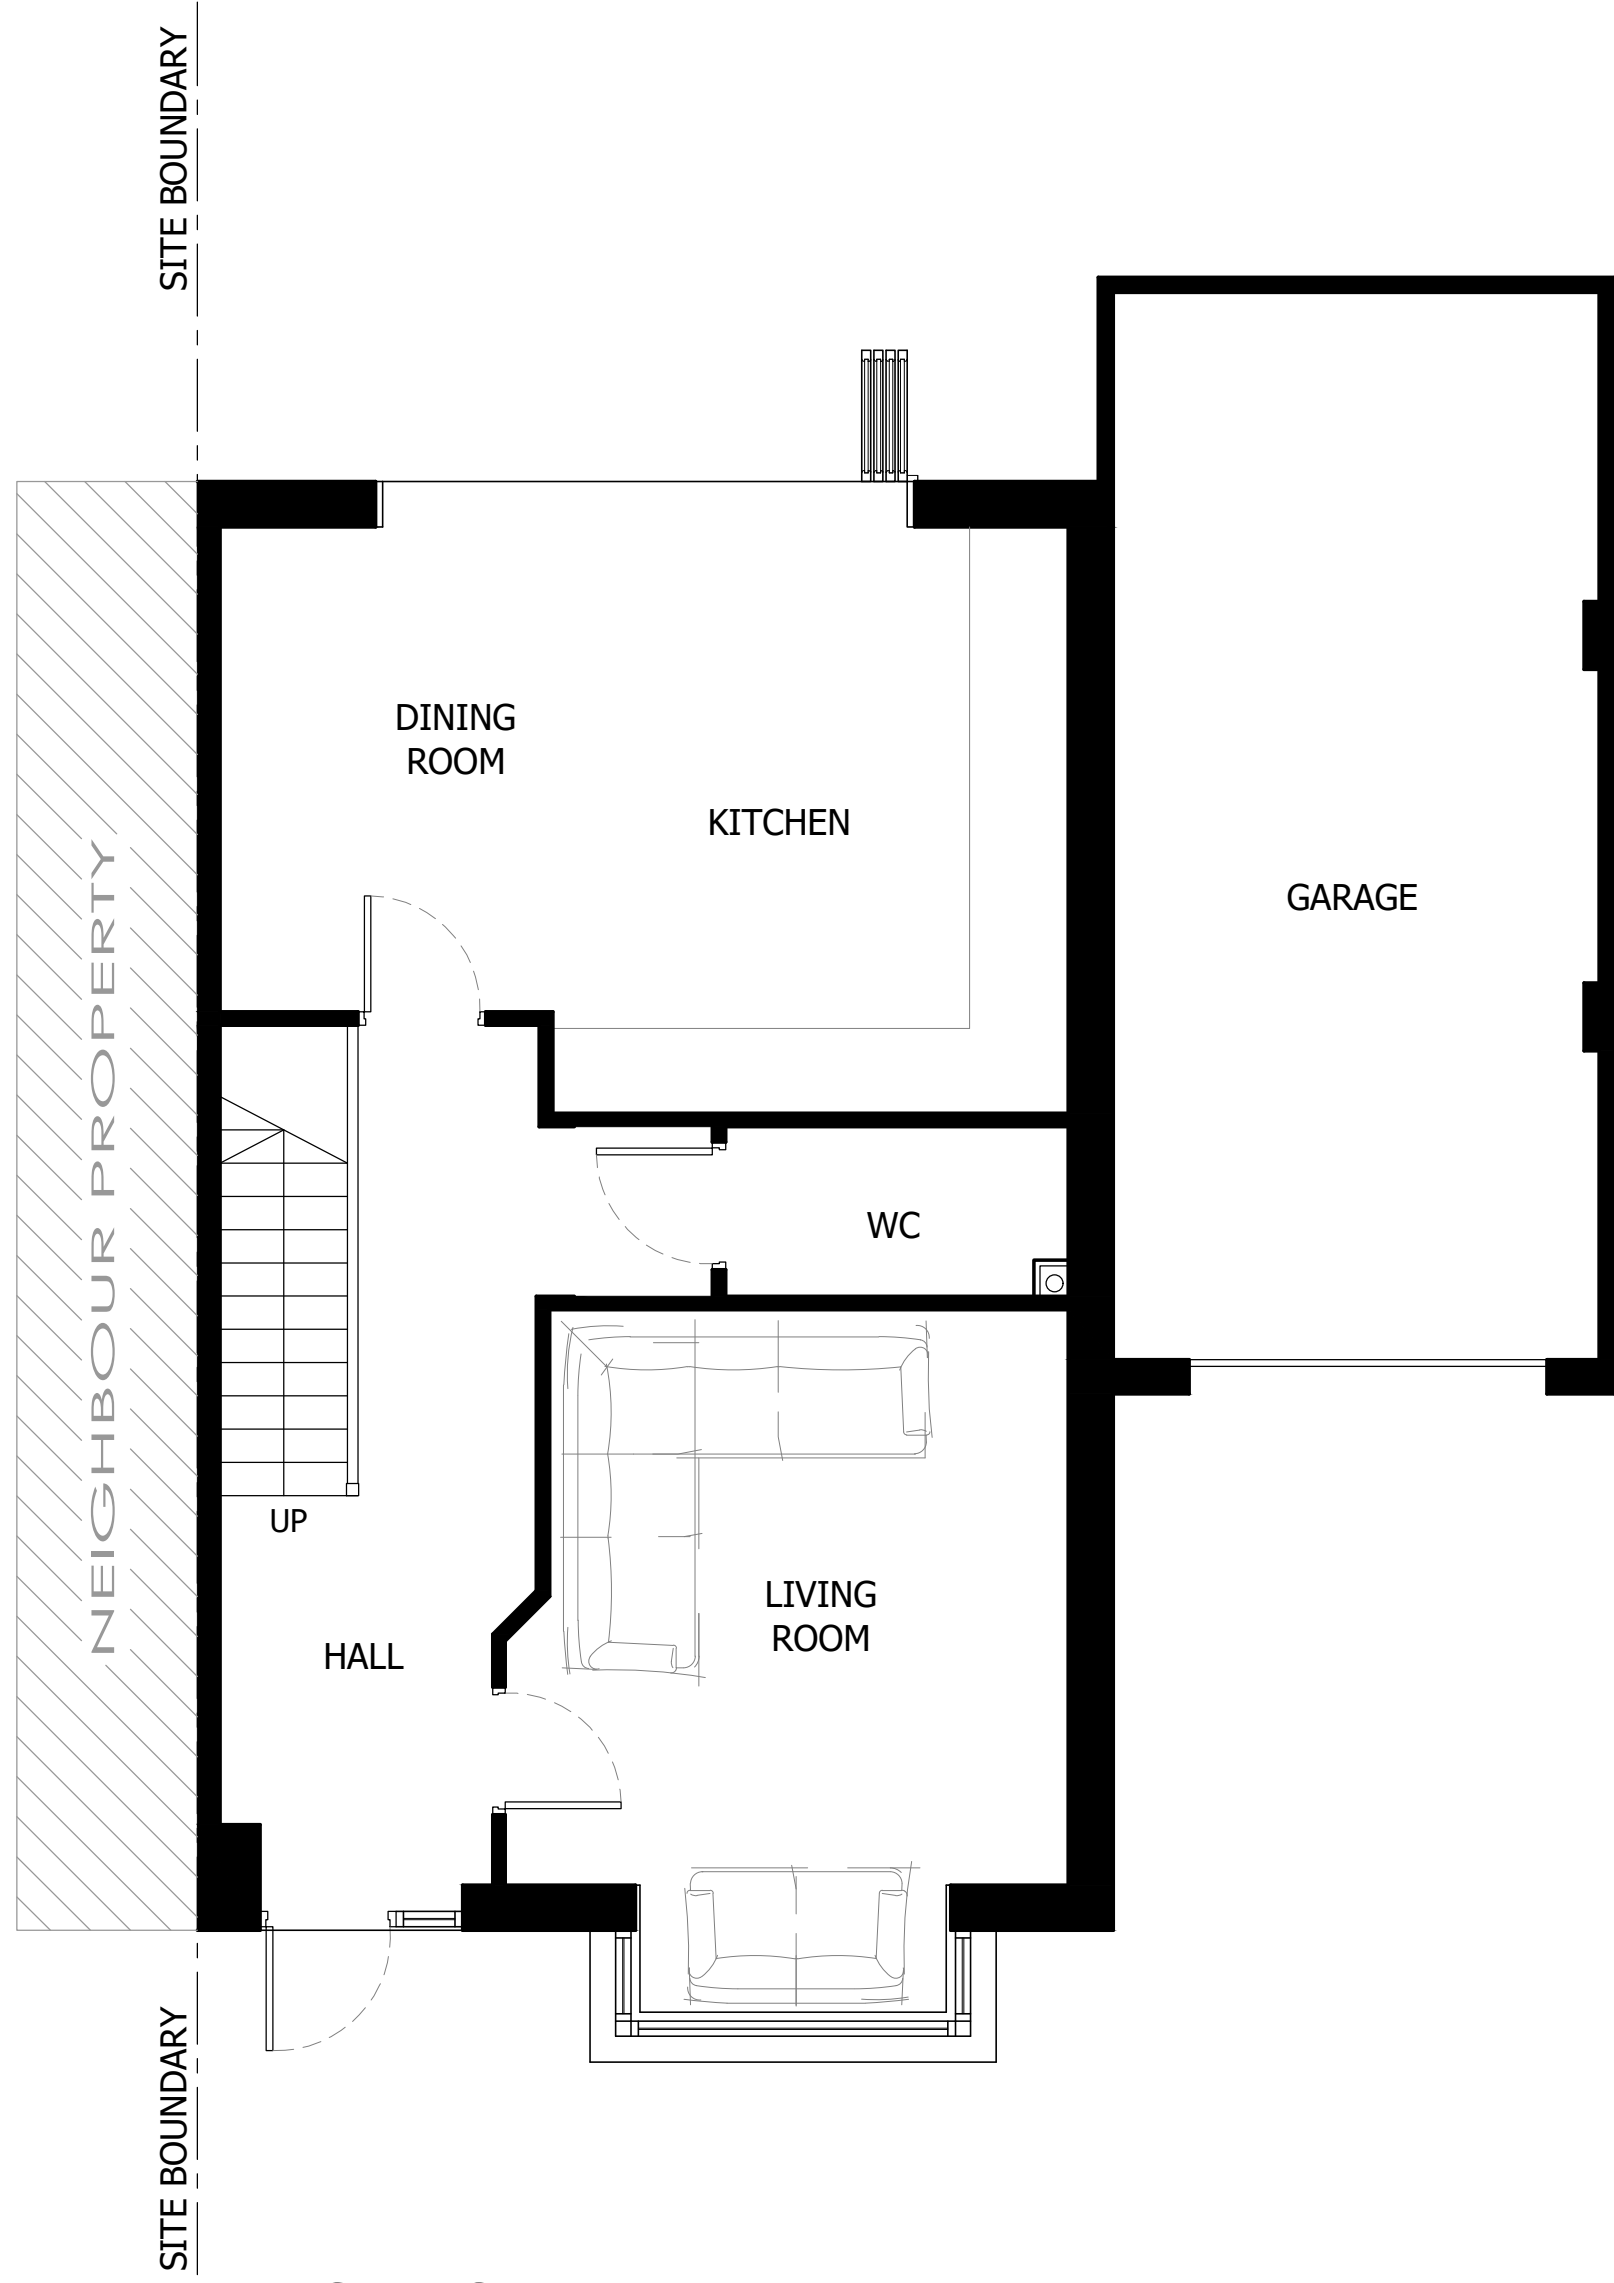

SCALE BAR 1:200

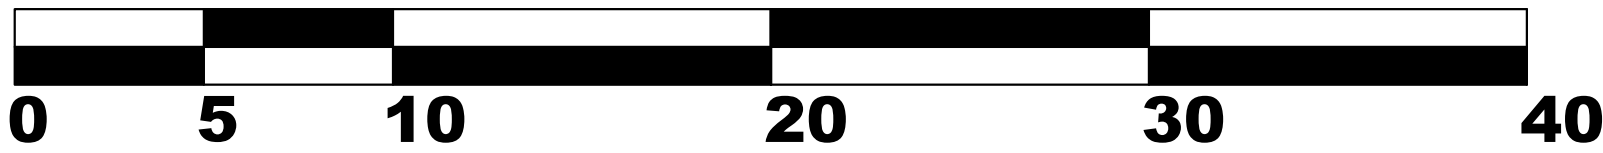


EXISTING
GROUND FLOOR PLAN

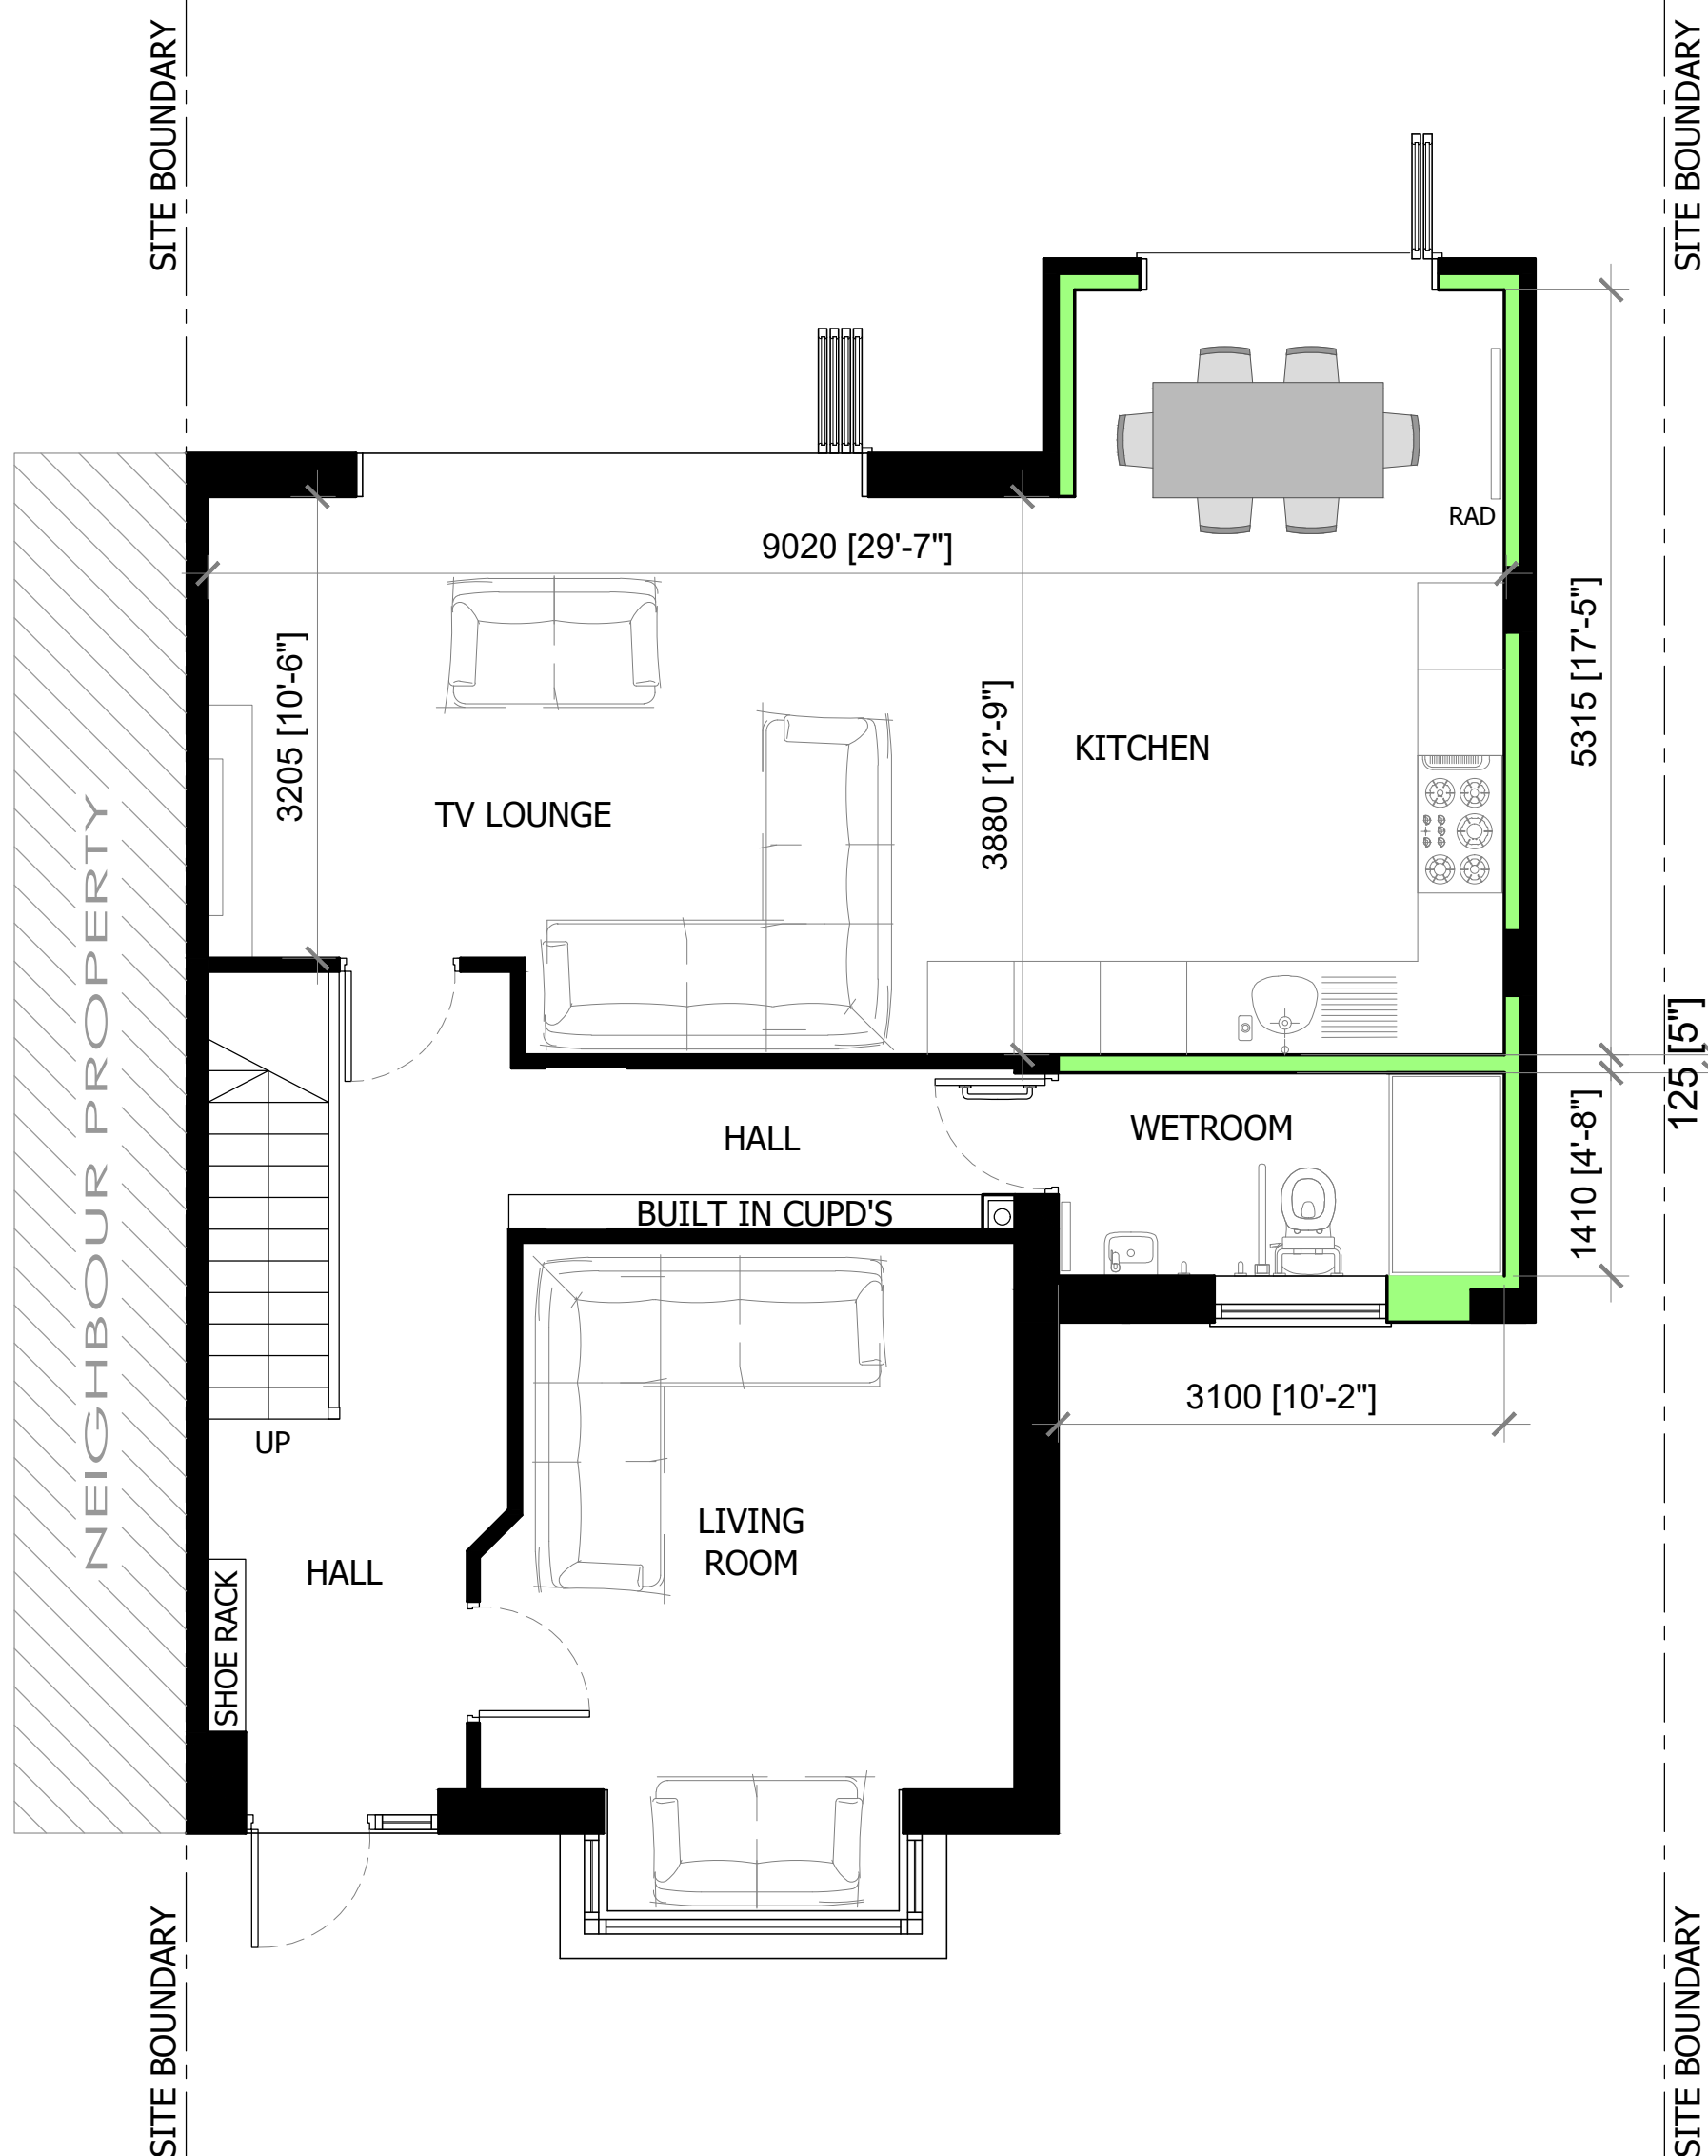

PROPOSED
GROUND FLOOR PLAN

SCALE BAR 1:50

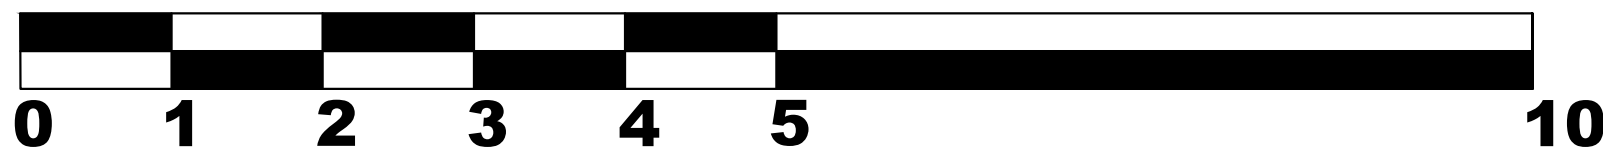

© COPYRIGHT LEGISLATION
THIS DRAWING IS COPYRIGHT AND MAY NOT BE REPRODUCED IN WHOLE OR PART WITHOUT WRITTEN AUTHORITY. THIS DRAWING IS SUBJECT TO AMENDMENTS AND LOCAL AUTHORITY PLANNING AND BUILDING REGULATION APPROVAL BEFORE ANY WORKS COMMENCED FOR THE MATERIALS, BUILDER MUST TAKE DIMENSION FROM THE SITE.

PLANNING • PERMISSION • ISSUE

Revisions	Date

PLANMORE
DESIGN ARCHITECTURE
960 Capability Green, Luton,
Bedfordshire LU1 3PE
Planmore design architecture trading under Planmore limited
(01582) 969200
info@planmore.co.uk

DRAWING:
BLOCK PLAN, GROUND FLOOR PLAN AS EXISTING
AND PROPOSED.

SITE ADDRESS:
5 LESLIE DRIVE, CODICOTE, HITCHIN

PROJECT:
GARAGE CONVERSION AND INTERNAL
ALTERATIONS

Job No	Drawing No	Revision
	P1	
Date	Scale	Drawn
AUG 26	1:50,1:200 @ A1	A YASIN

ARCHITECTURE •

PLANMORE • DESIGN • ARCHITECTURE