




EXISTING
FRONT ELEVATION

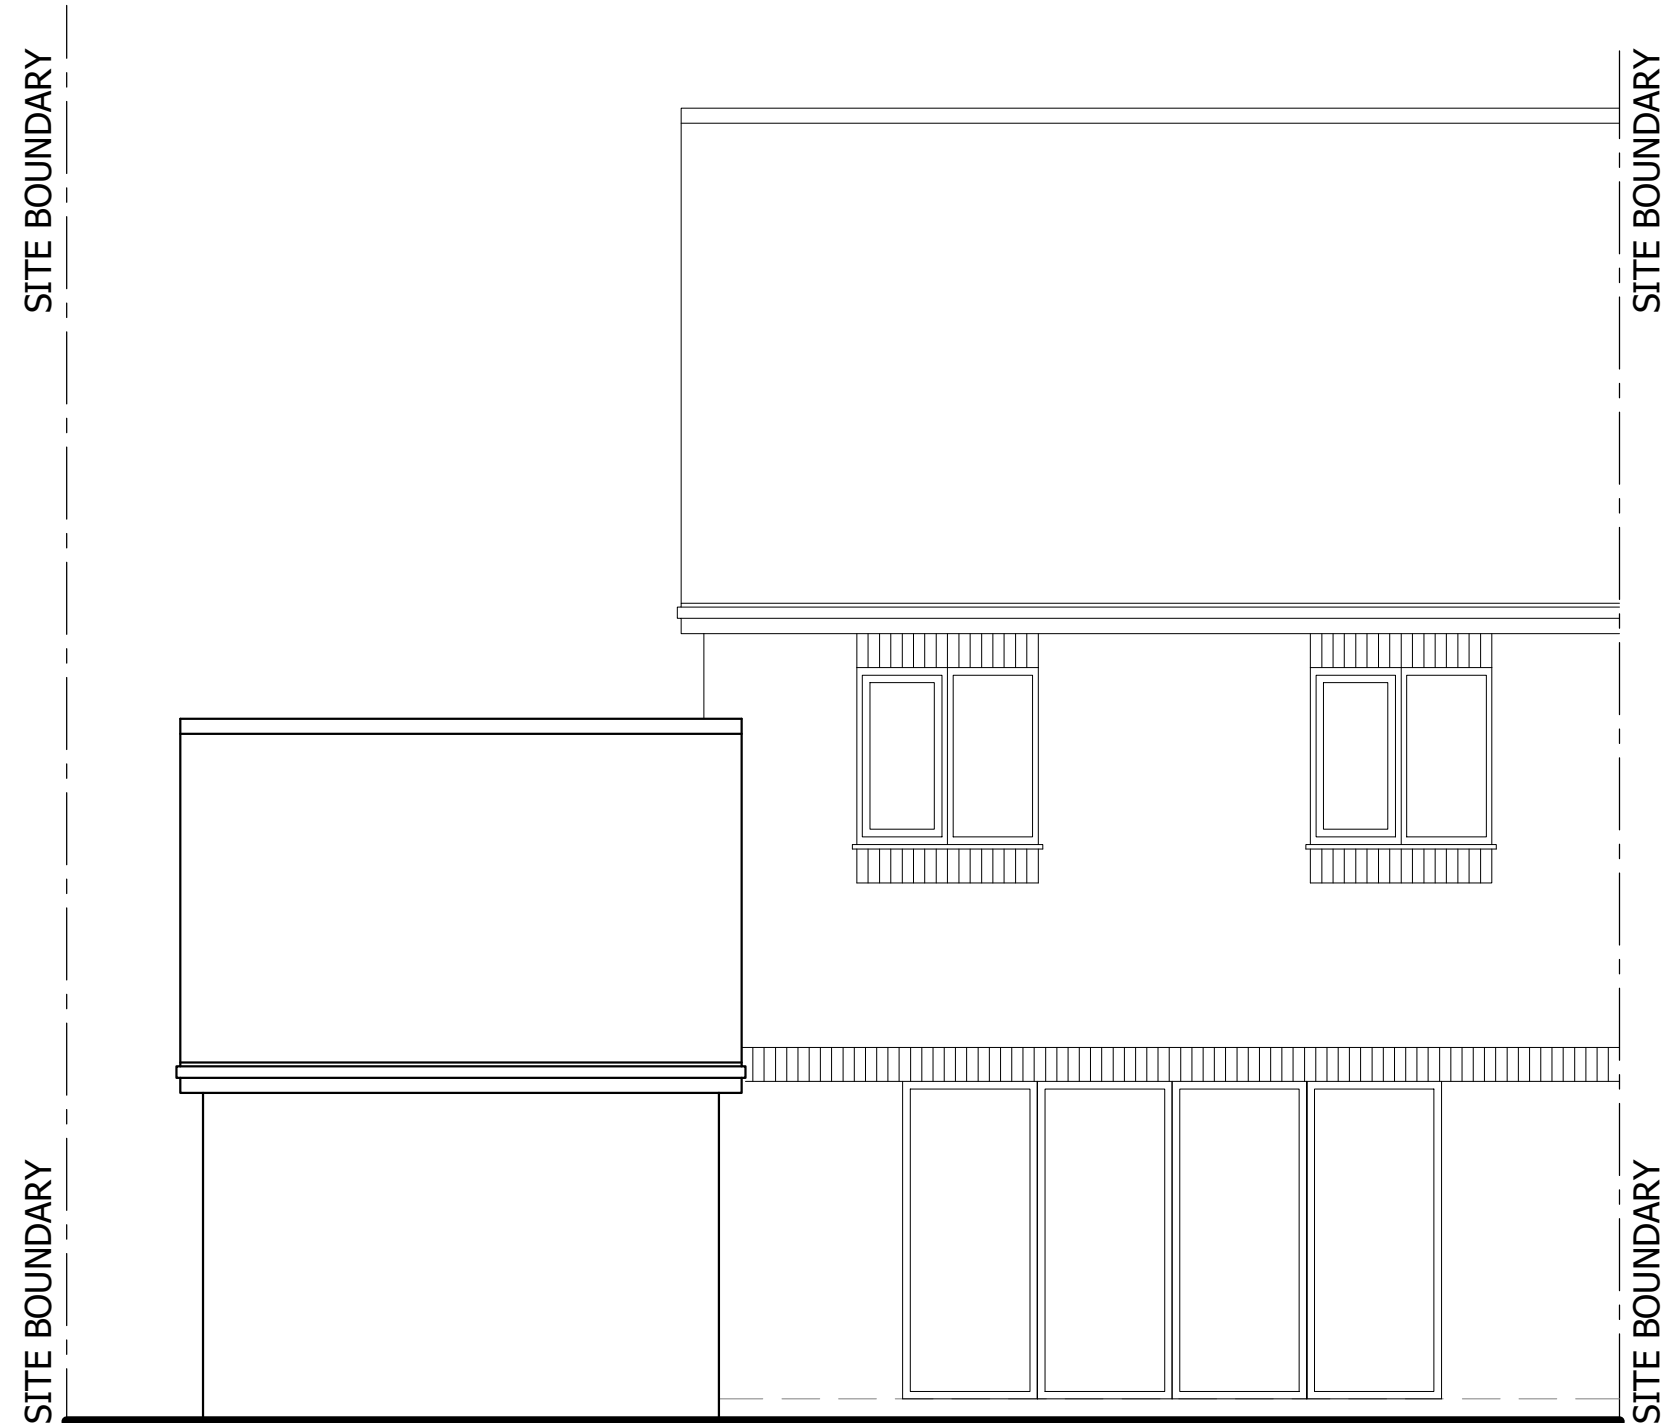

EXISTING
REAR ELEVATION





PROPOSED
FRONT ELEVATION



PROPOSED
REAR ELEVATION

SCALE BAR 1:50

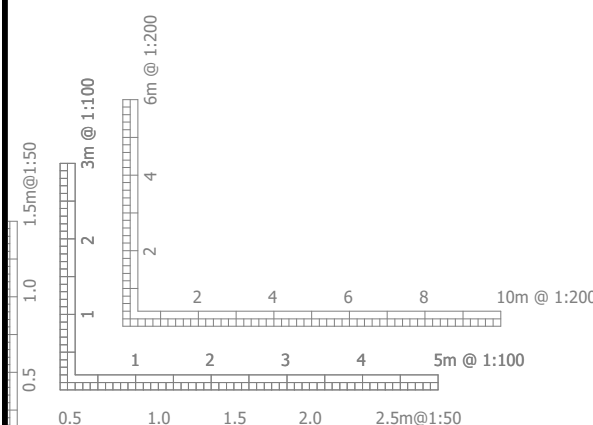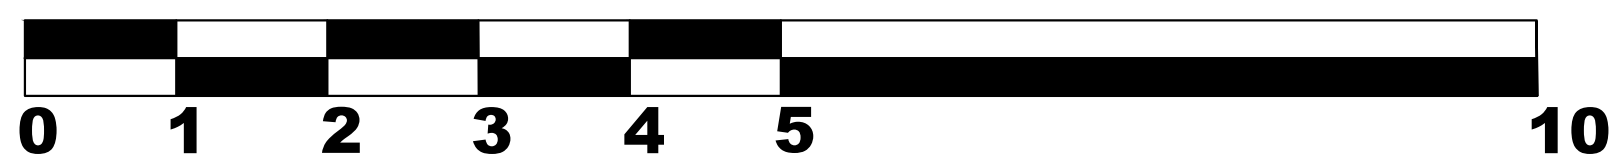

DO NOT SCALE THIS DRAWING


DO NOT SCALE THIS DRAWING FOR ANY PURPOSE FOR USE ON SITE - ONLY EXCEPTION IS FOR PLANNING PURPOSES

© COPYRIGHT LEGISLATION

THIS DRAWING IS COPYRIGHT AND MAY NOT BE REPRODUCED IN WHOLE OR PART WITHOUT WRITTEN AUTHORITY. THIS DRAWING IS SUBJECT TO AMENDMENTS AND LOCAL AUTHORITY PLANNING AND BUILDING REGULATION APPROVAL BEFORE ANY WORKS COMMENCED. FOR THE MATERIALS, BUILDER MUST TAKE DIMENSION FROM THE SITE.

PLANNING • PERMISSION • ISSUE

Revisions	Date

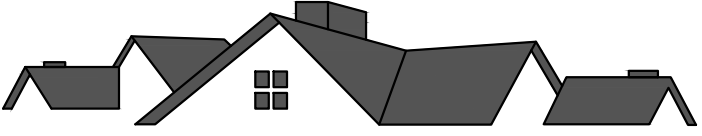

PLANMORE

DESIGN ARCHITECTURE

960 Capability Green, Luton,
Bedfordshire LU1 3PE

01582 969200

Planmore design architecture trading under Planmore limited

info@planmore.co.uk

DRAWING
ELEVATIONS AS EXISTING AND PROPOSED.

SITE ADDRESS:
5 LESLIE DRIVE, CODICOTE, HITCHIN

PROJECT:
GARAGE CONVERSION AND INTERNAL
ALTERATIONS

Job No	Drawing No	Revision
	P2	

Date	Scale	Drawn
AUG 26	1:50, @ A1	A YASIN

ARCHITECTURE •

PLANMORE • DESIGN • ARCHITECTURE