



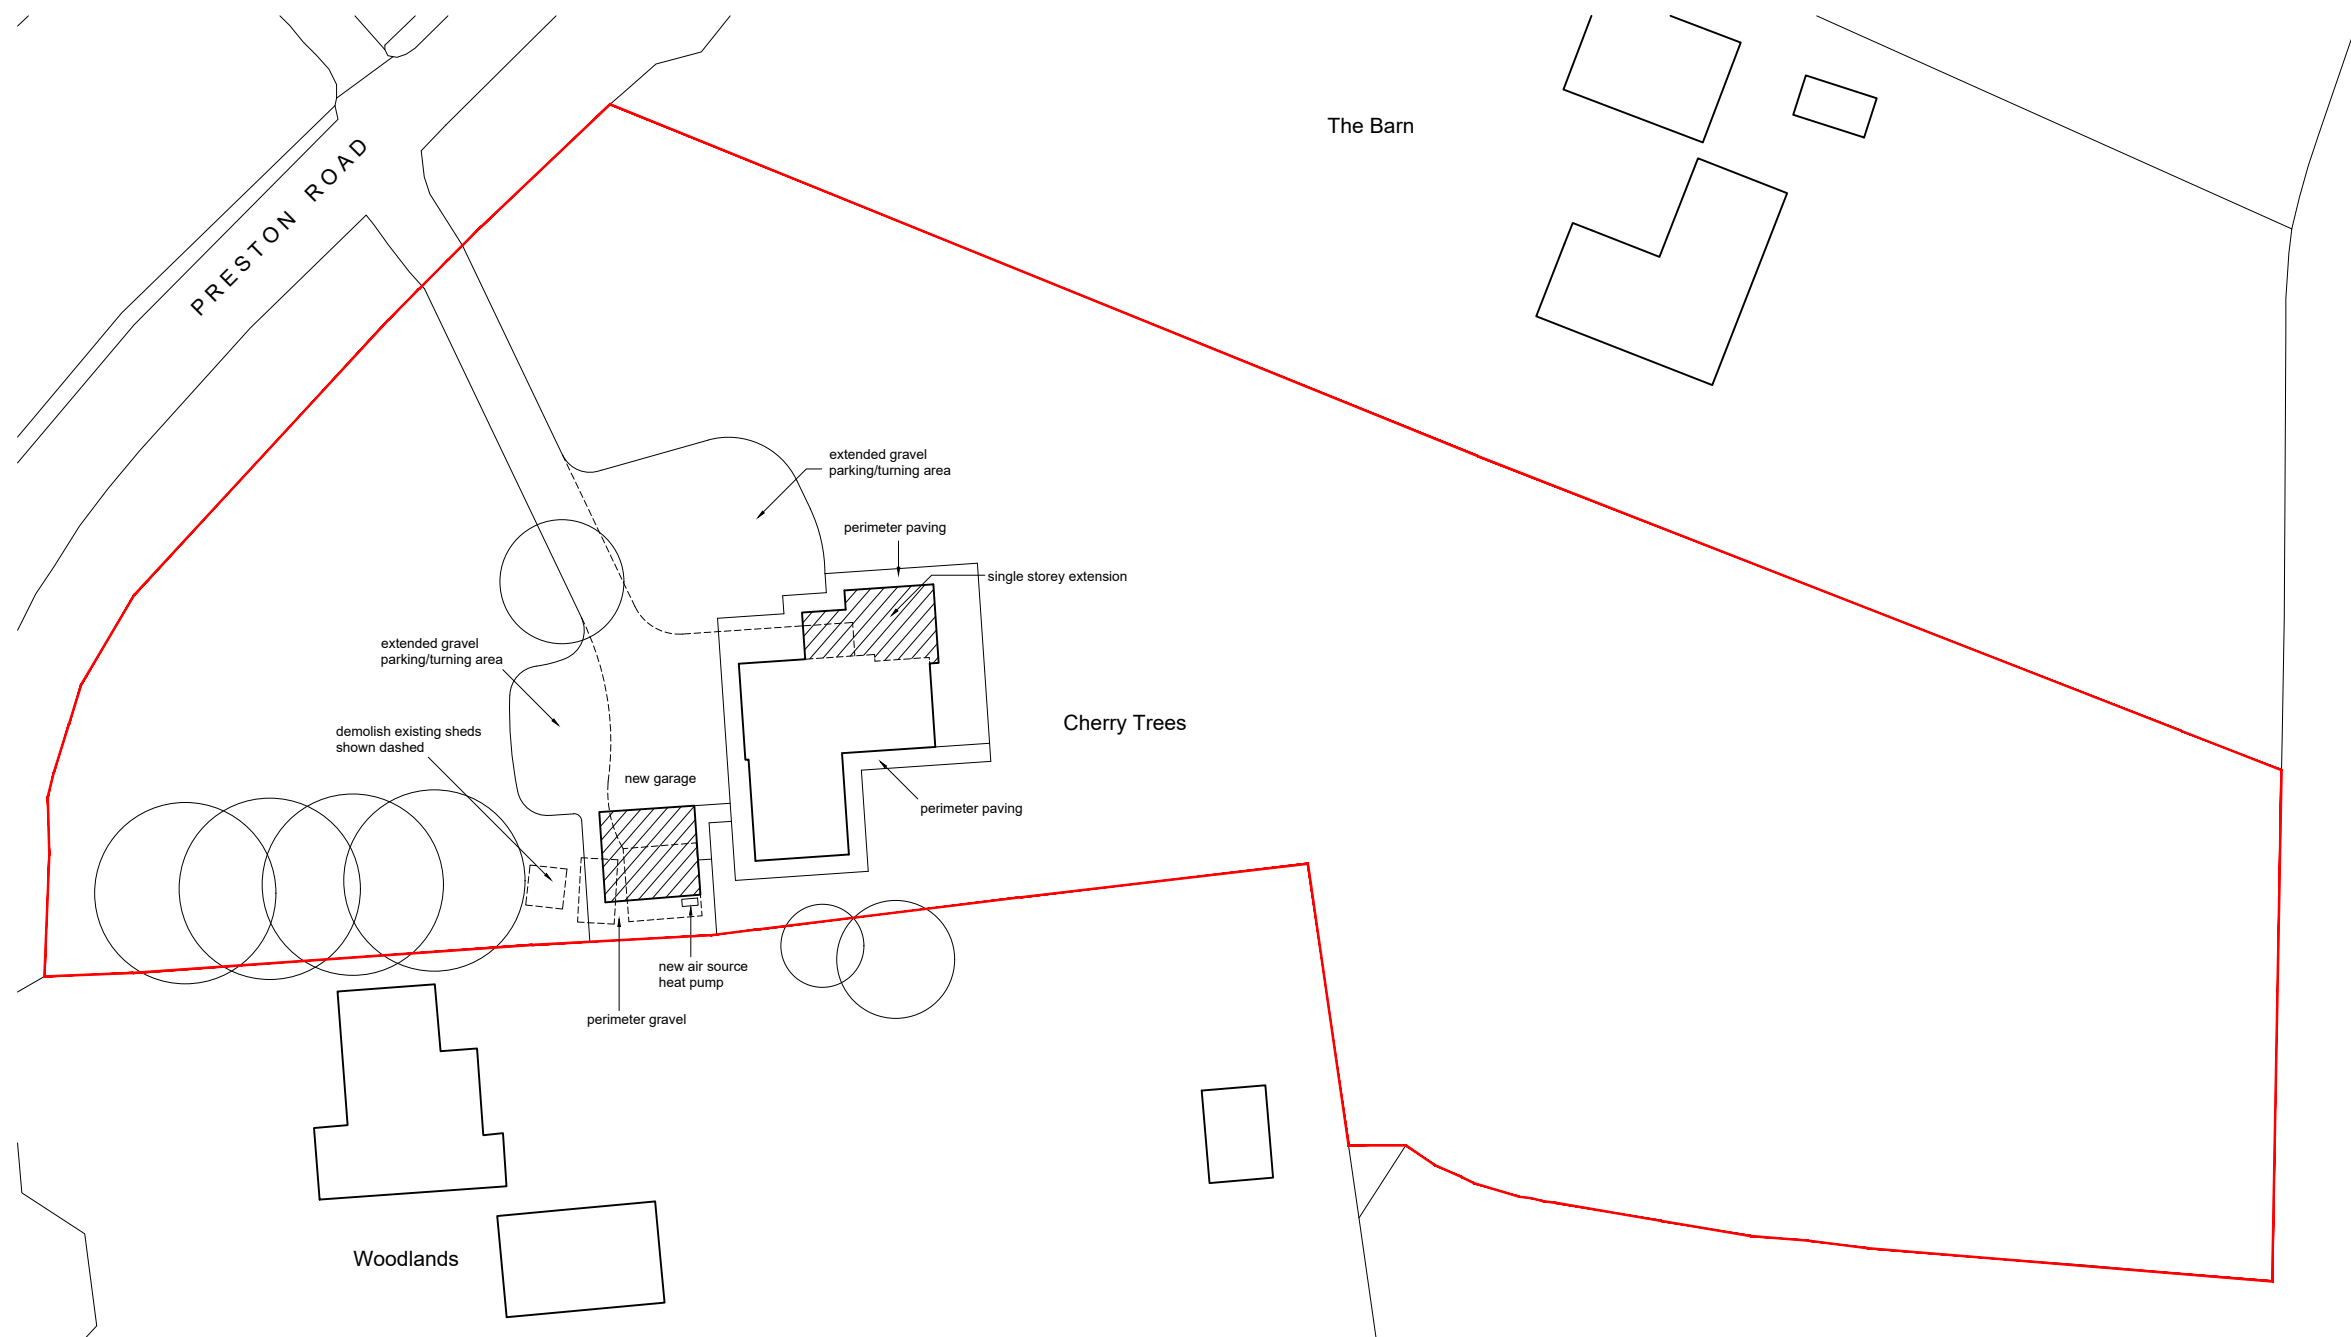

Proposed Site Plan
1:500

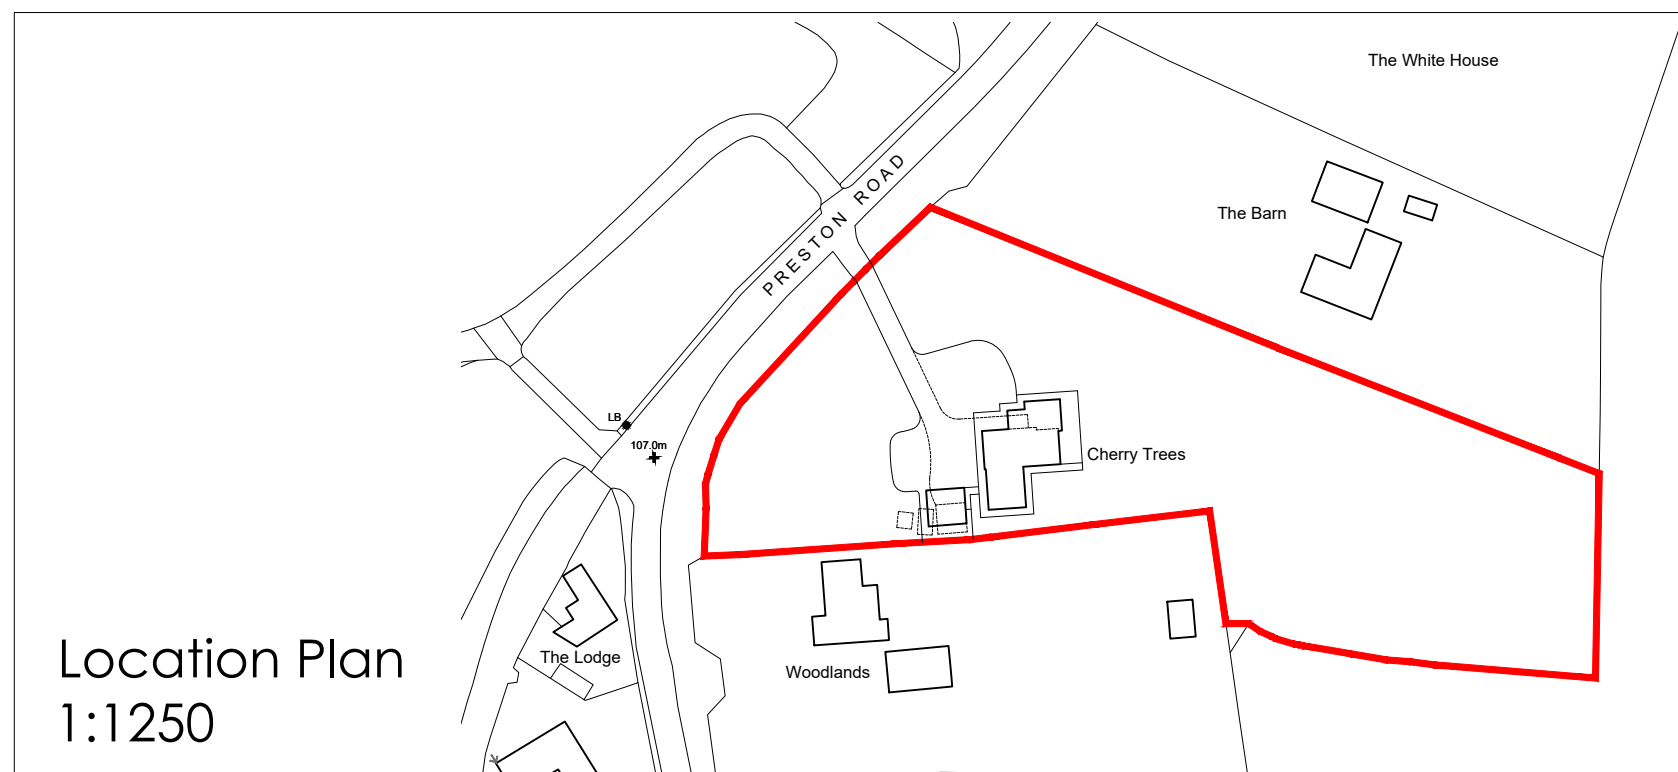

Location Plan
1:1250

Notes:


This scheme is subject to Town Planning and all other necessary consents.

This drawing is a print and must not be scaled from without reference being made to the accompanying scale bar. Dimensions and levels, where given, are to be checked on site.


This drawing is to be read in conjunction with all other consultants' and specialists' drawings and documents and any discrepancies are to be reported to the architect prior to commencement of the relevant work.

Materials and the workmanship of all relevant trades shall comply fully with the British Standards.


This drawing remains the copyright of **Boyd Seddon Architect.**

 

REV	DATE	DESCRIPTION
A	09.04.26	drive area amended
B	06.05.26	heat pump added to site plan

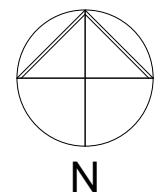

BOYD SEDDON
architect

 

07880 720711 • boyd@boydseddonarchitect.com
RIBA Chartered • ARB Registered • Green Register

CLIENT

Mr & Mrs Shields

PROJECT

Cherry Trees
Preston Road
Gosmore
SG4 7QS

DRAWING TITLE

single storey extension, internal layout alterations & new detached garage following demolition of existing sheds

PROPOSED SITE & LOCATION PLANS

SCALE	as noted at A3	DRAWING NUMBER	REVISION
DATE	April 2026	PL-10	B
DRAWN	bjs		
PROJECT NUMBER	25346		