




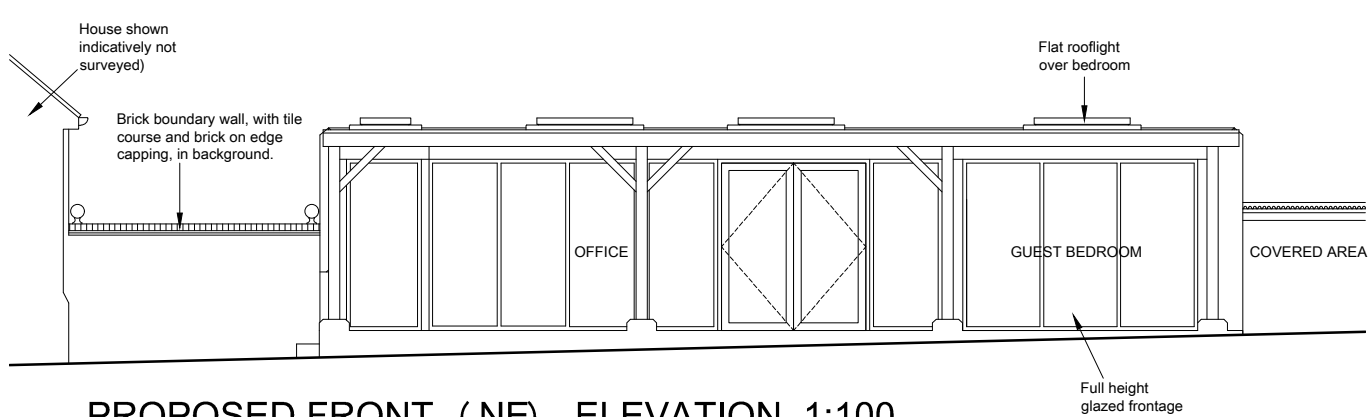


PROPOSED FRONT (NE) ELEVATION 1:100

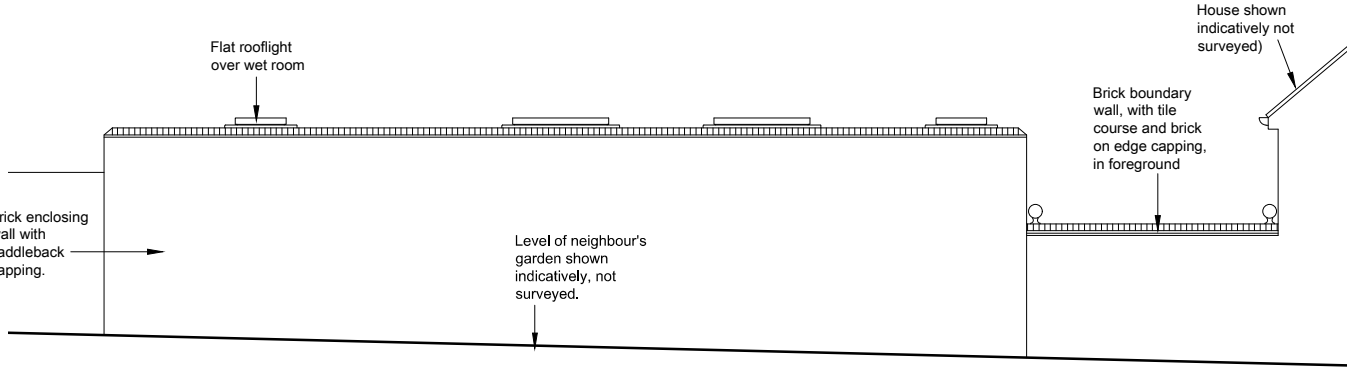


PROPOSED REAR (SW) ELEVATION 1:100

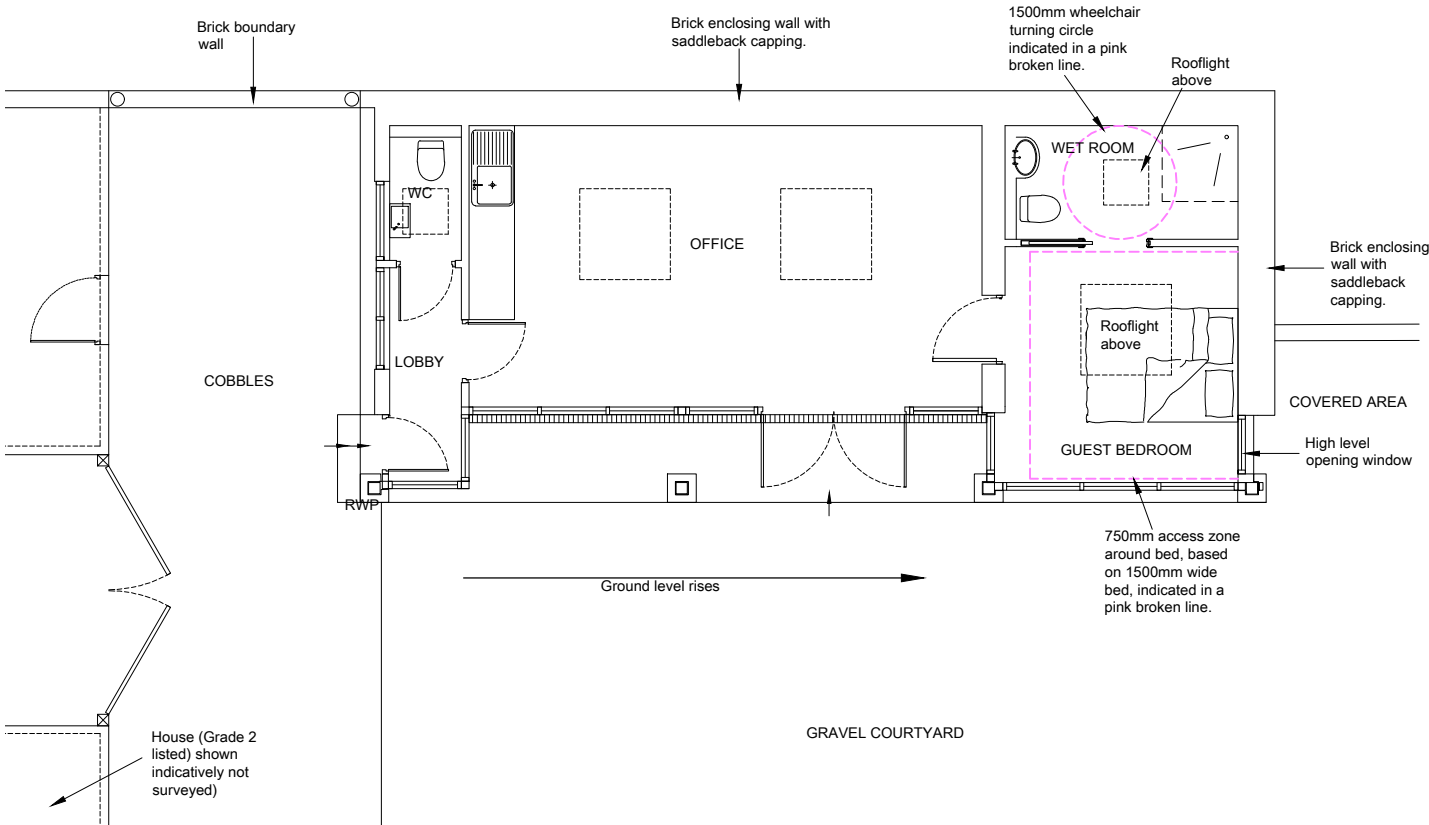


PROPOSED FLOOR PLAN 1:100

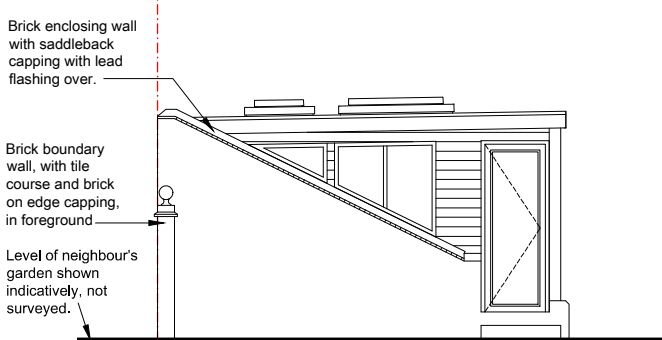


PROPOSED SIDE (SW) ELEVATION 1:100

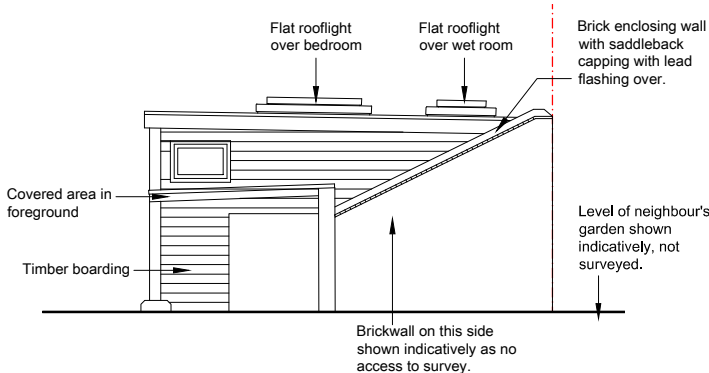

PROPOSED SIDE (NE) ELEVATION 1:100

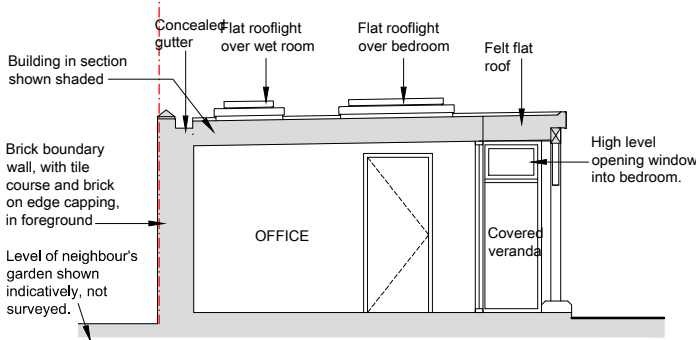

PROPOSED HIDDEN SIDE (SW) ELEVATION 1:100

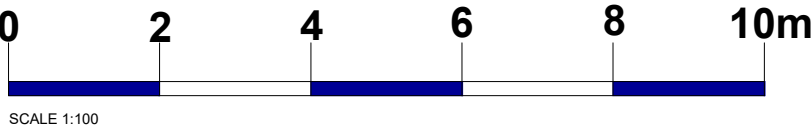

PRE-CONSTRUCTION ISSUE PLANNING

GENERAL NOTES:
This scheme is subject to Town Planning and the plans shall not be acted upon until they have been approved in accordance with the Building Regulations.
All dimensions and levels given, whether figured or scaled, are to be physically checked on site by the contractor prior to commencement of work and the contractor will take responsibility for the same.
All design and construction is to be in accordance with the Construction, Design and Management Regulations 2015
This plan is copyright and is not to be produced or used for construction purposes without permission. It is only for use as a Planning and Building Control document.
Prior to commencement of works, the contractor must ensure that all necessary notices under The Party Wall etc Act 1996 have been given and that all formal procedures required under the act have been fulfilled.

PLEASE NOTE:
1. ALL DIMENSIONS AND SITE BOUNDARIES ARE TO BE CHECKED ON SITE AS NECESSARY.
2. ALL PROPOSALS ARE SUBJECT TO STRUCTURAL ENGINEERS DESIGN.

Revision

Project
Proposed conversion of garage to an guest bedroom at Great Barn,
Rabley Heath Road
Welwyn, Herts. AL6 9UA

Scale
As noted@A3
Drawing Number
8402-P03

Date
03/2025
Client
PS

As work is to be in accordance with the Building Regulations and relevant codes of practice.
The contractor is to check all dimensions on site. Any discrepancies are to be notified immediately.
This drawing is copyright.
H&L Architects Ltd
11 Cusins Close
Hemel Hempstead
Herts SG9 6DZ
Tel: 07769 501086
www.h&larchitects.co.uk

HAL

Proposed Floor Plan & Elevations