



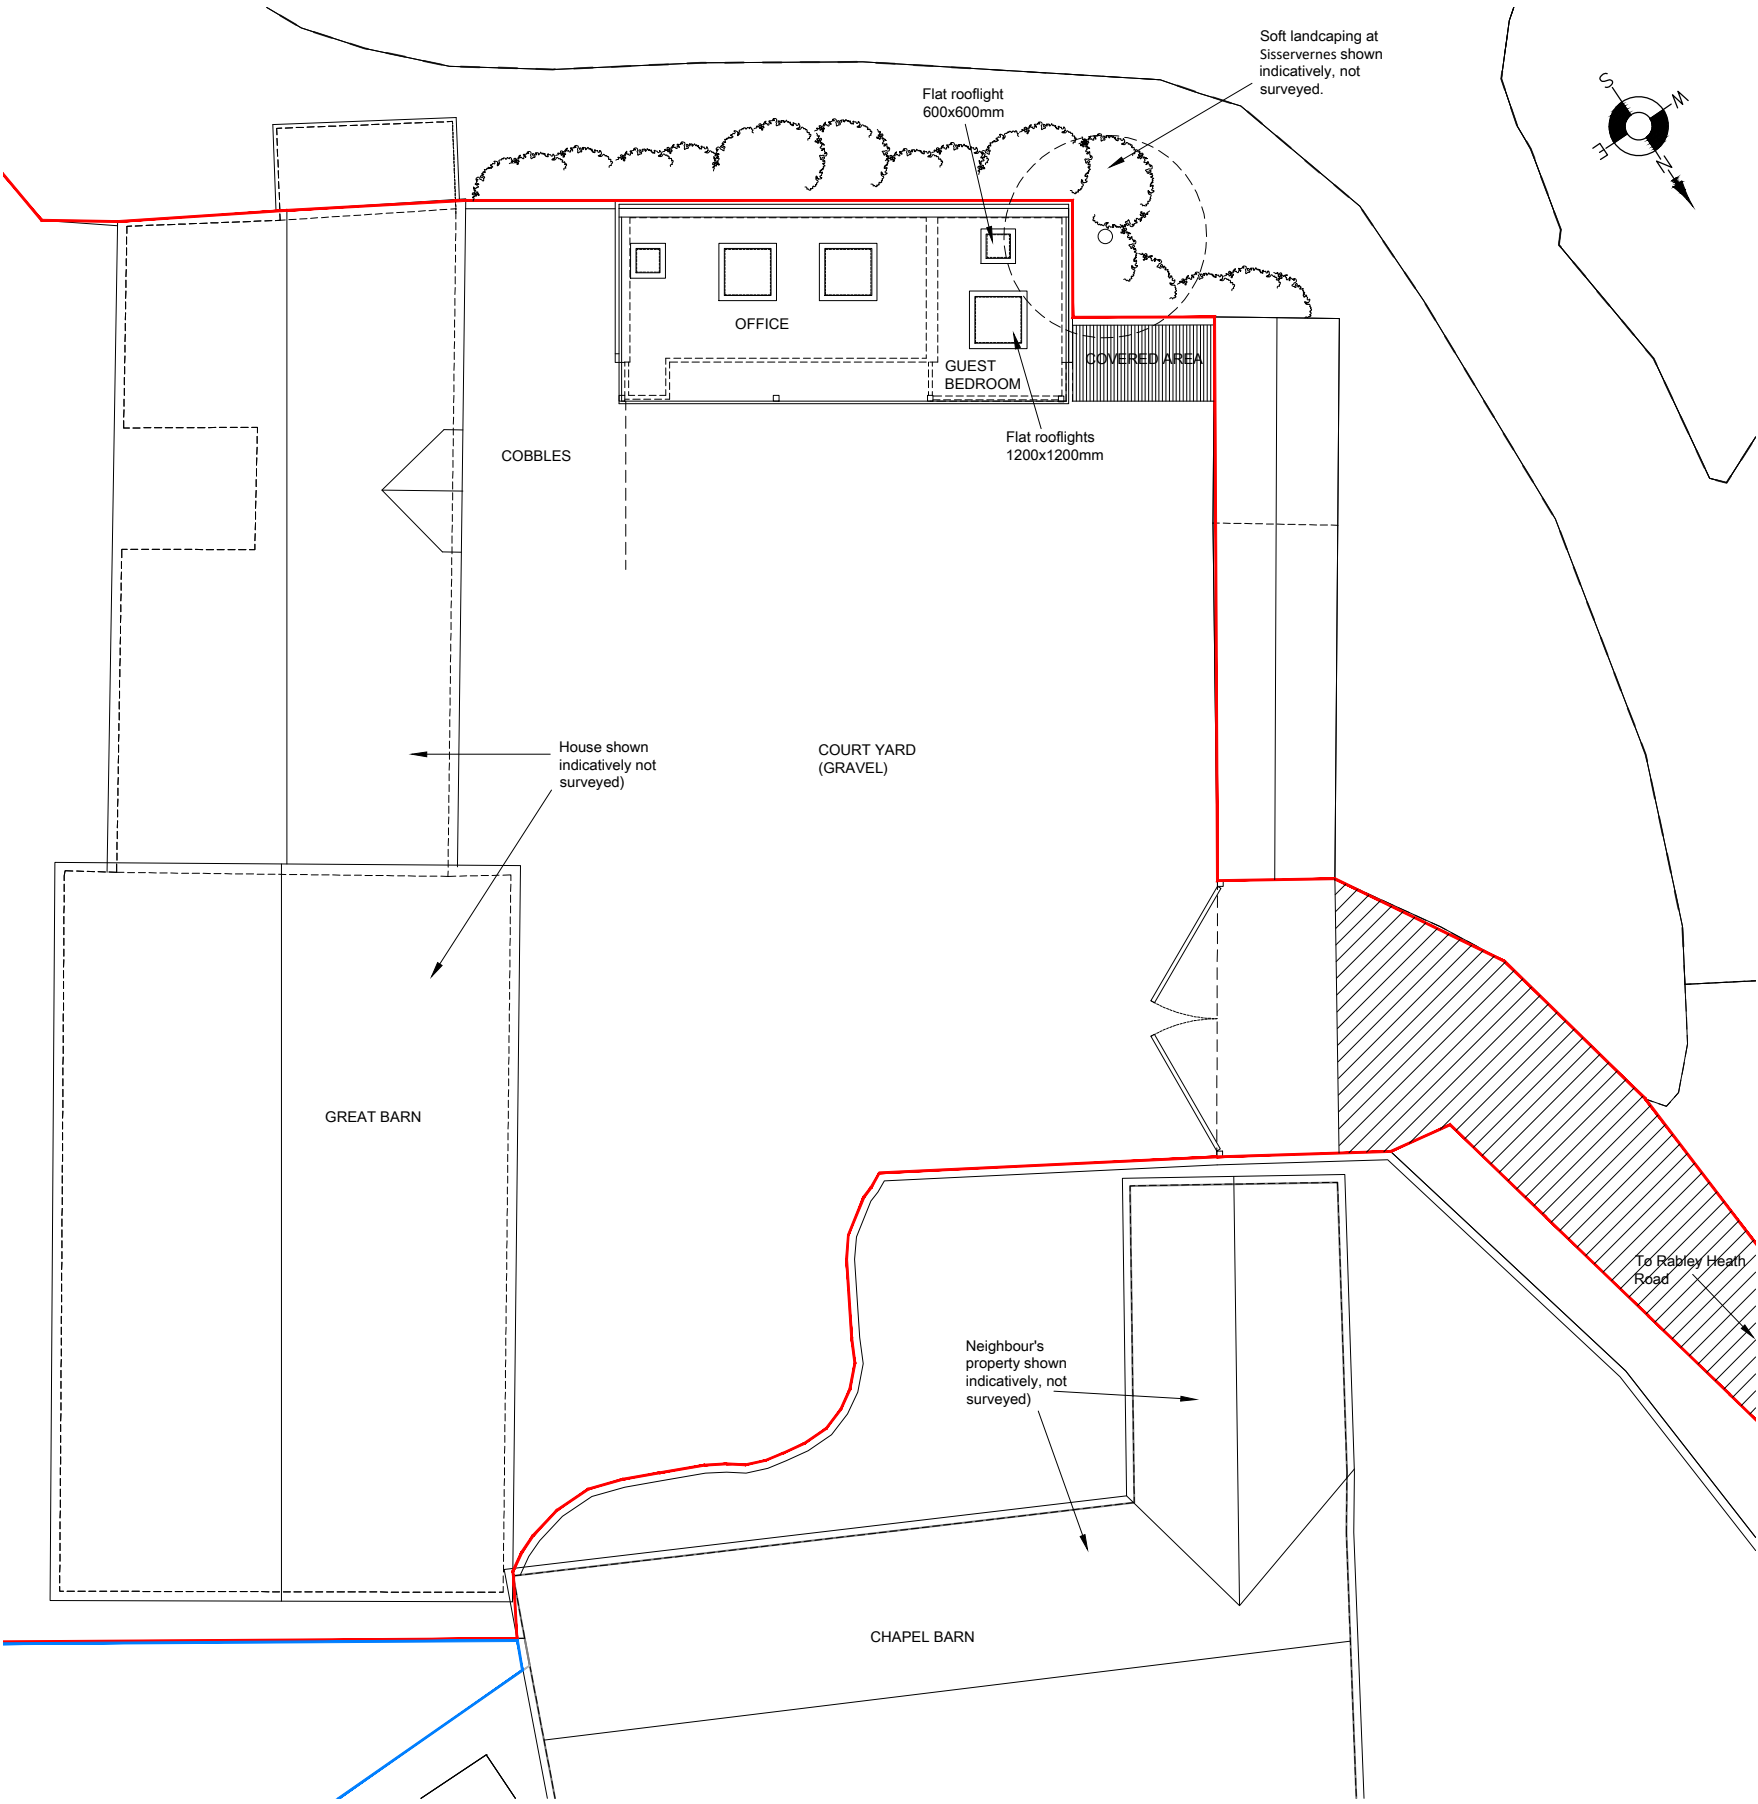

PROPOSED SITE / ROOF PLAN 1:200

 

PRE-CONSTRUCTION ISSUE
PLANNING

GENERAL NOTES:
This scheme is subject to Town Planning and the plans shall not be acted upon until they have been approved in accordance with the Building Regulations.
All dimensions and levels given, whether figured or scaled, are to be physically checked on site by the contractor prior to commencement of work and the contractor will take responsibility for the same.
All design and construction is to be in accordance with the Construction, Design and Management Regulations 2015
This plan is copyright and is not to be produced or used for construction purposes without permission. It is only for use as a Planning and Building Control document.
Prior to commencement of works, the contractor must ensure that all necessary notices under The Party Wall etc Act 1996 have been given and that all formal procedures required under the act have been fulfilled.

PLEASE NOTE:
1. ALL DIMENSIONS AND SITE BOUNDARIES ARE TO BE CHECKED ON SITE AS NECESSARY.
2. ALL PROPOSALS ARE SUBJECT TO STRUCTURAL ENGINEERS DESIGN.

Revision

Project
Proposed conversion of garage to an guest bedroom at Great Barn,
Rabley Heath Road
Welwyn, Herts. AL6 9UA

Scale As noted@A3	Date 03/2025
Drawing Number 8402-P04	Client PS
HAL	
Hartley Architects Ltd 111 Castle Drive Welwyn Hertfordshire AL9 6DZ Tel: 07769 501086 www.hartleyarchitects.co.uk	