



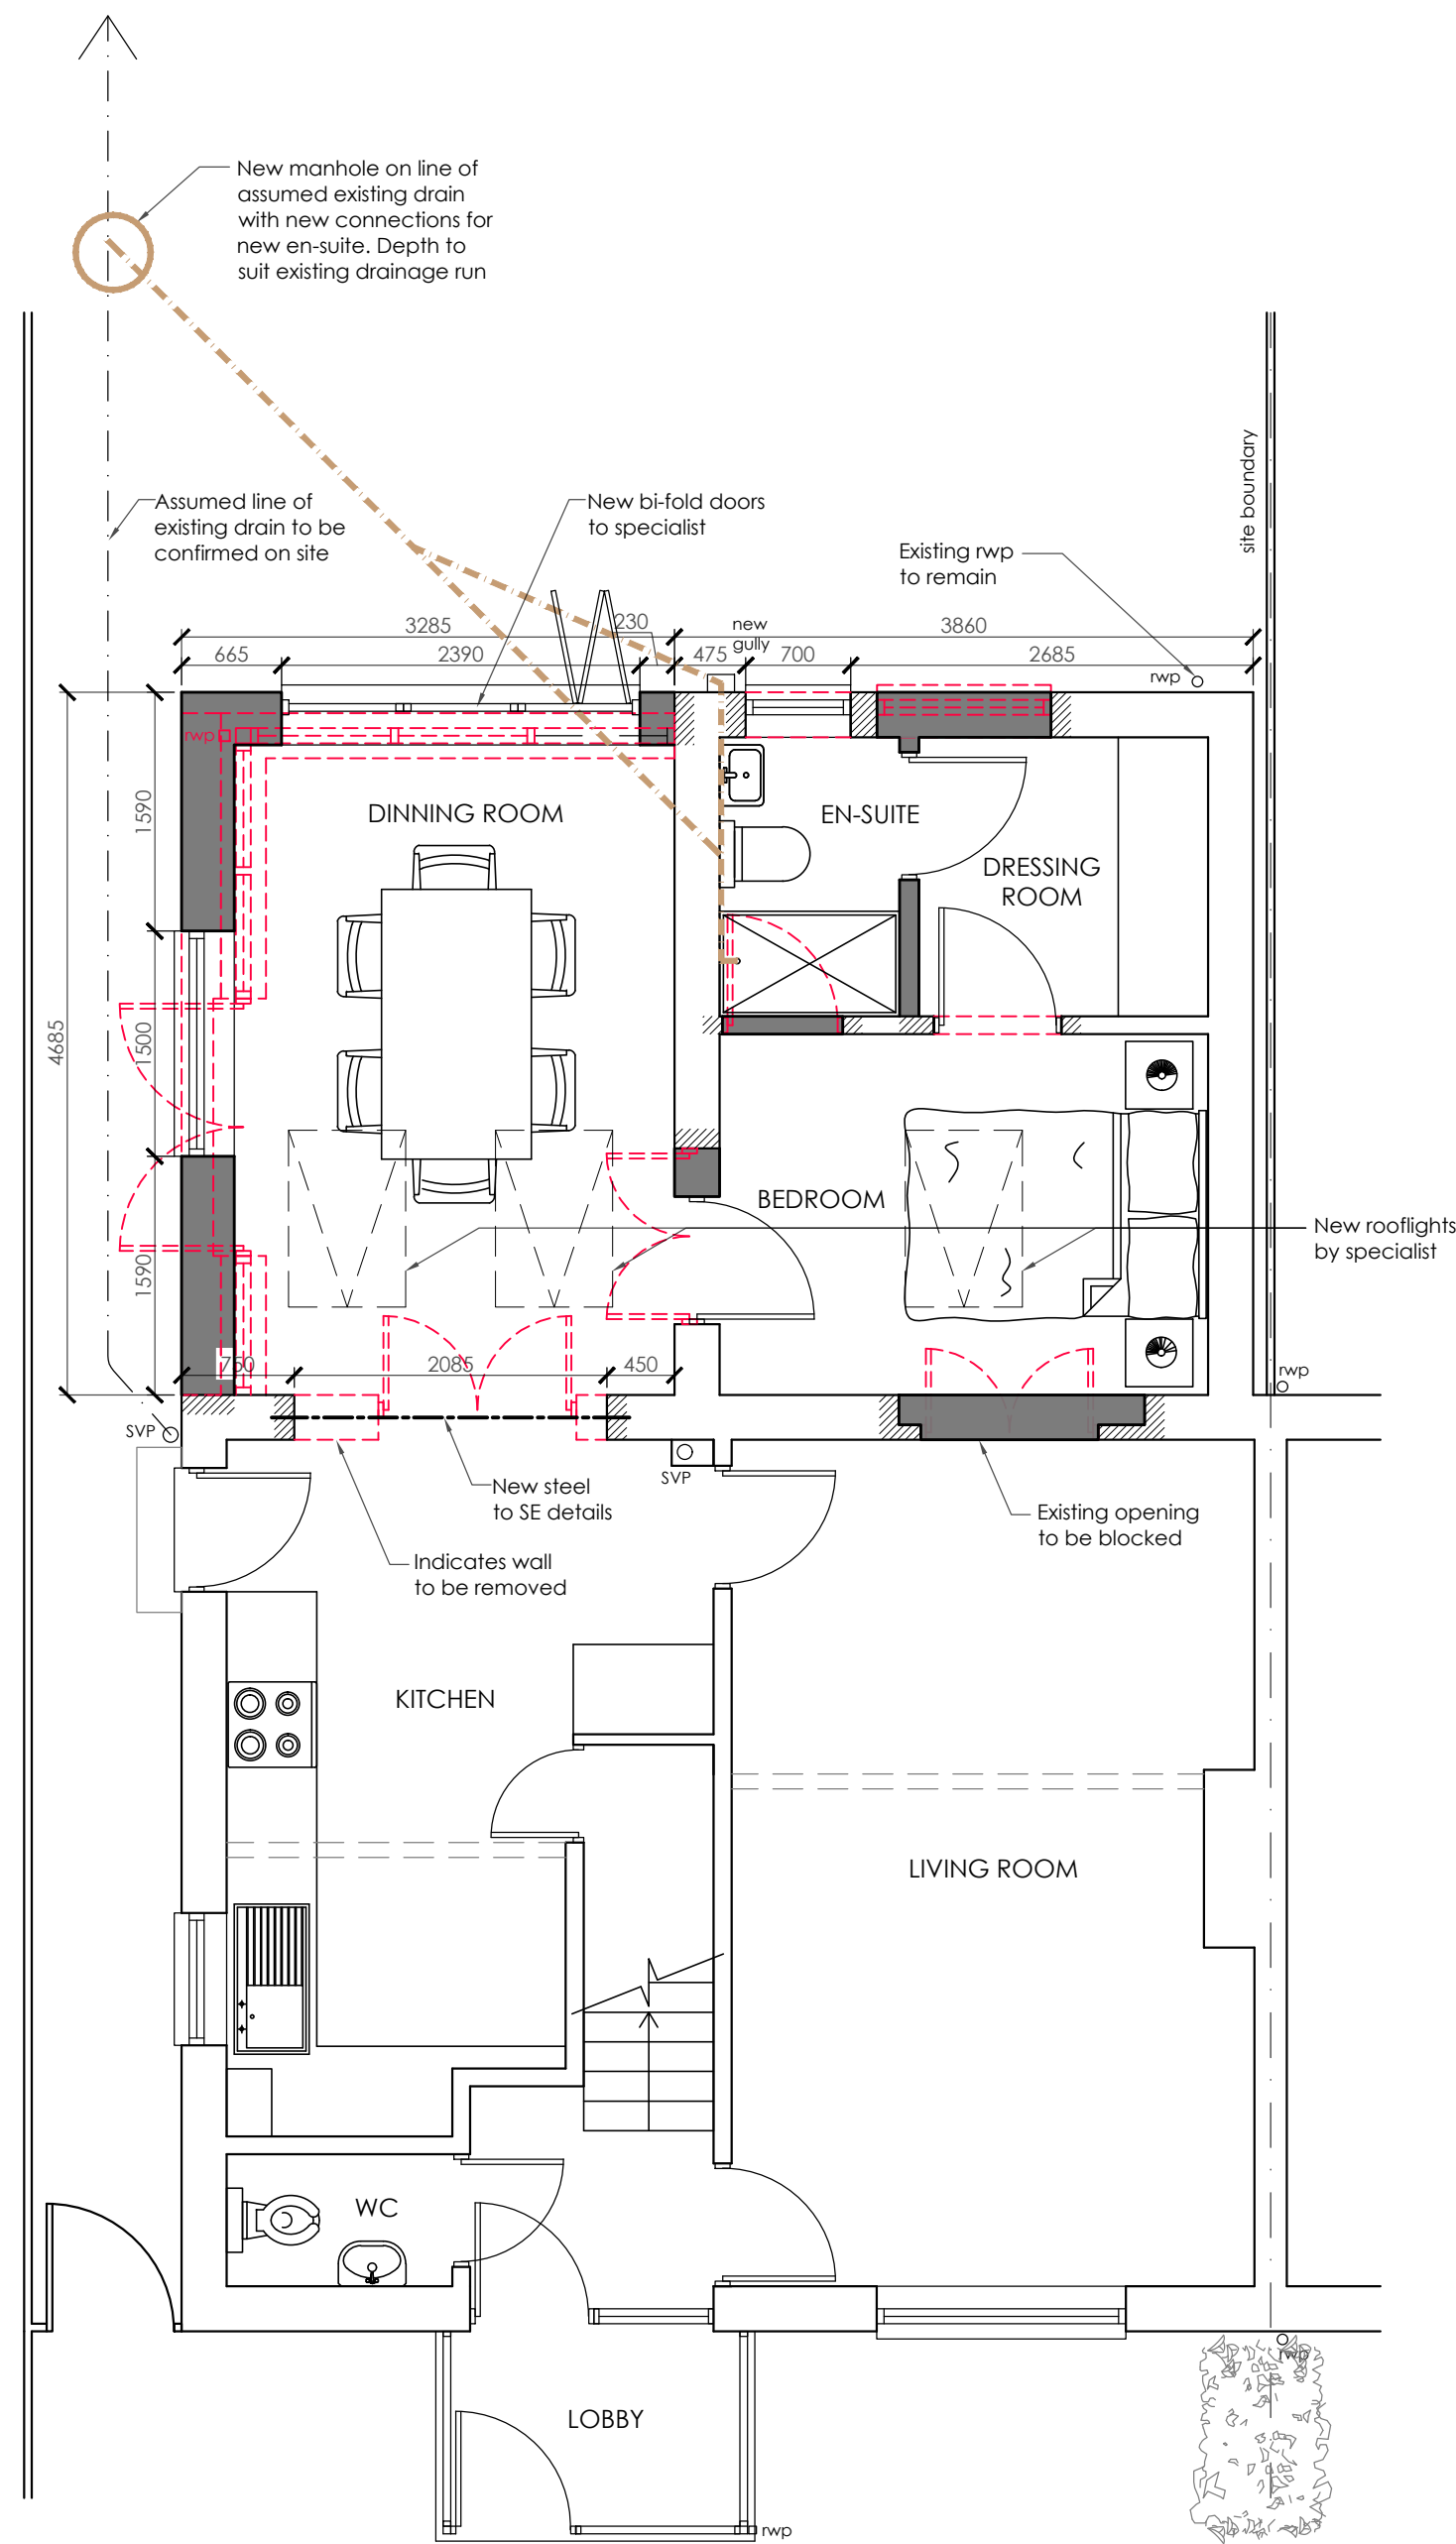


PROPOSED GROUND FLOOR PLAN
1:50



PROPOSED FIRST FLOOR PLAN
1:50

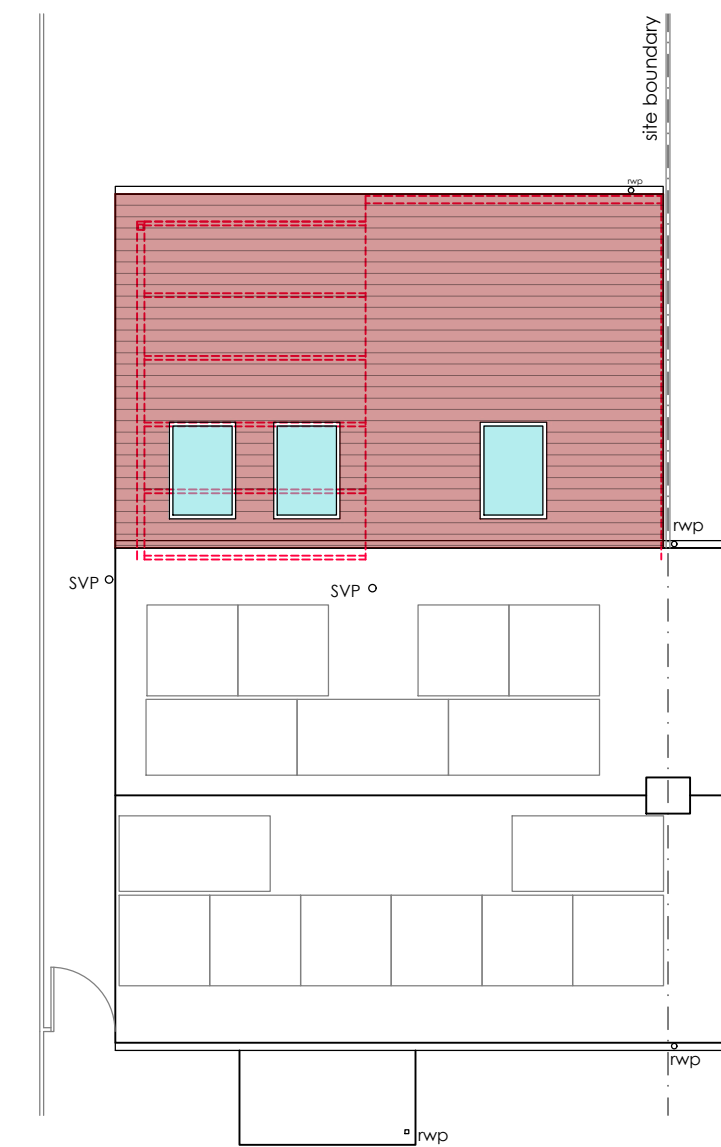


PROPOSED ROOF PLAN
1:100

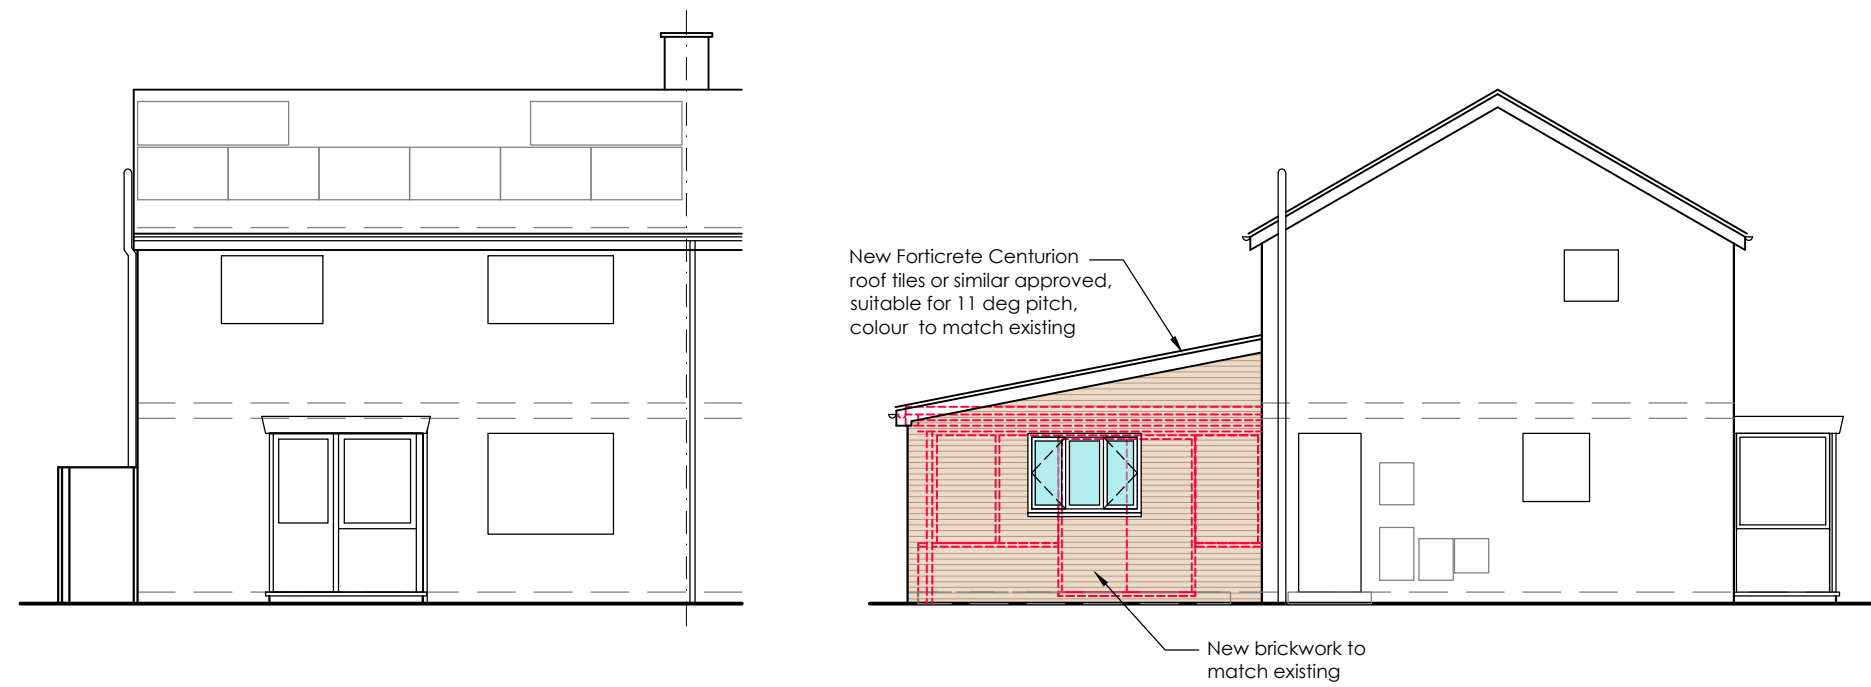



PROPOSED FRONT ELEVATION (NO CHANGES)
1:100

PROPOSED SIDE ELEVATION
1:100

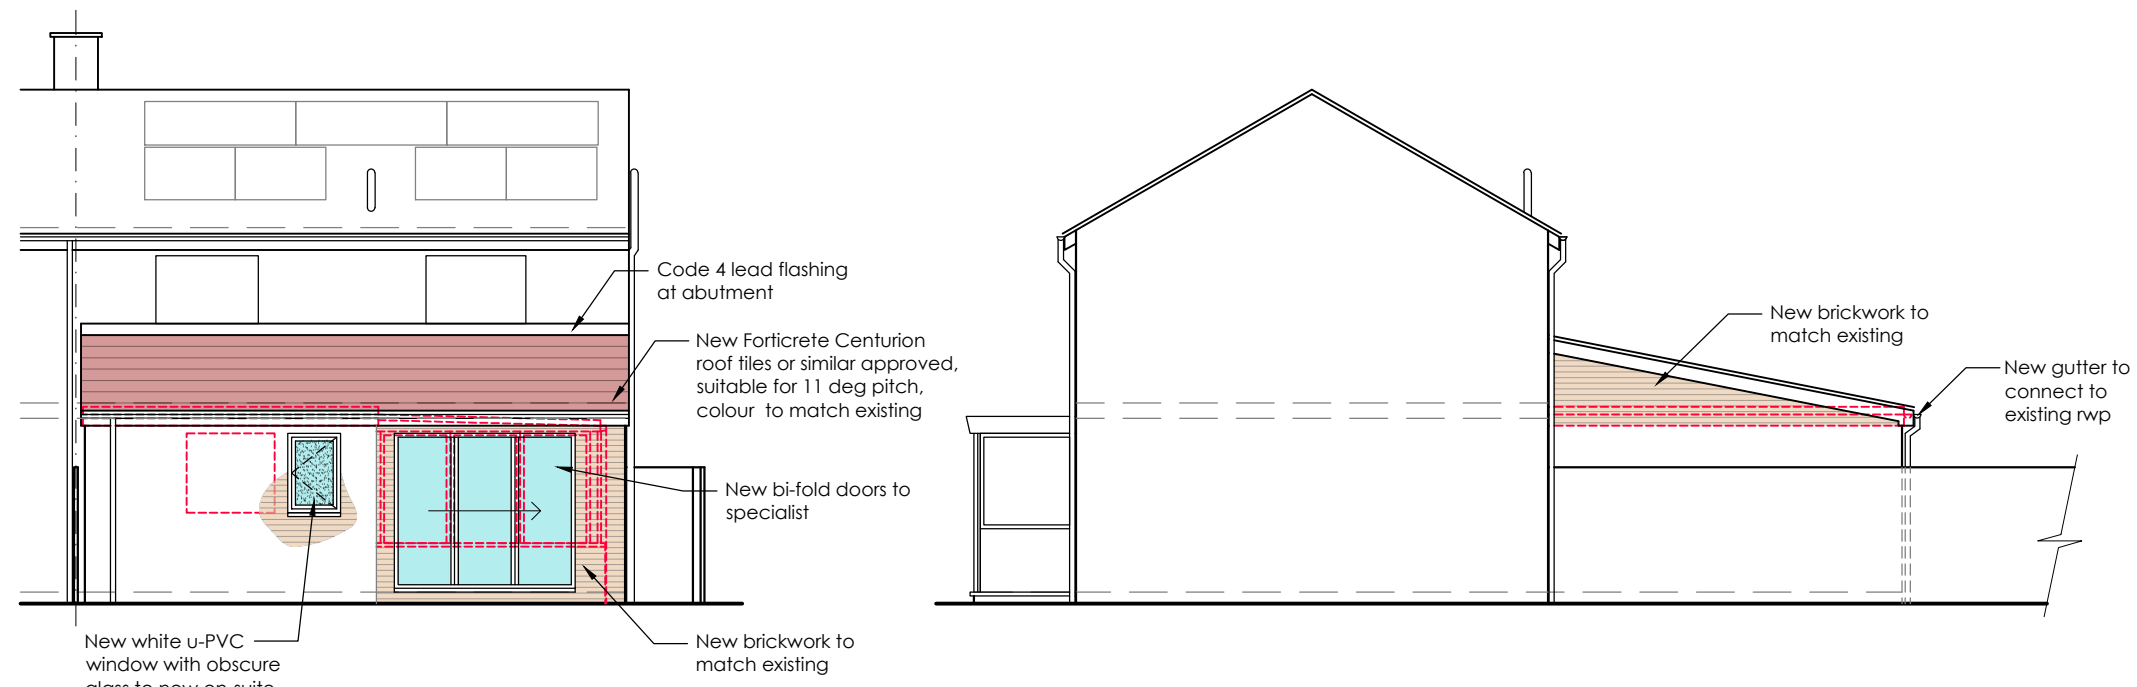

PROPOSED REAR ELEVATION
1:100

PROPOSED SIDE ELEVATION
1:100

  

DO NOT SCALE FROM THIS DRAWING.
CHECK ALL DIMENSIONS ON SITE. ANY DISCREPANCIES TO BE NOTIFIED
TO LYNWOOD ASSOCIATES IMMEDIATELY.

THIS DRAWING IS PROTECTED BY COPYRIGHT. IT MAY NOT BE
REPRODUCED IN ANY FORM OR BY ANY MEANS FOR ANY PURPOSE,
WITHOUT IT BEING FIRST WRITTEN PERMISSION FROM LYNWOOD

A
REV Updated to latest clients requirements
DESCRIPTION

30.06.2025
DATE

PROJECT:
SINGLE STOREY REAR EXTENSION
8 ICKFIELD WALK
ROYSTON
SG8 7JG

CLIENT:
MR J MWALE

TITLE:
PROPOSED FLOOR PLAN AND ELEVATIONS

DATE: APRIL 2025

DRAWN: AL

CHECKED: DB

SCALE: 1-50/100 @ A1

DRG. NO: 2469-02

REVISION: A

Lynwood House
Murray Park
Newmarket
Suffolk CB8 9BU

T - 01638 661 044
E - info@lynwoodassociates.co.uk
W - www.lynwoodassociates.co.uk

