




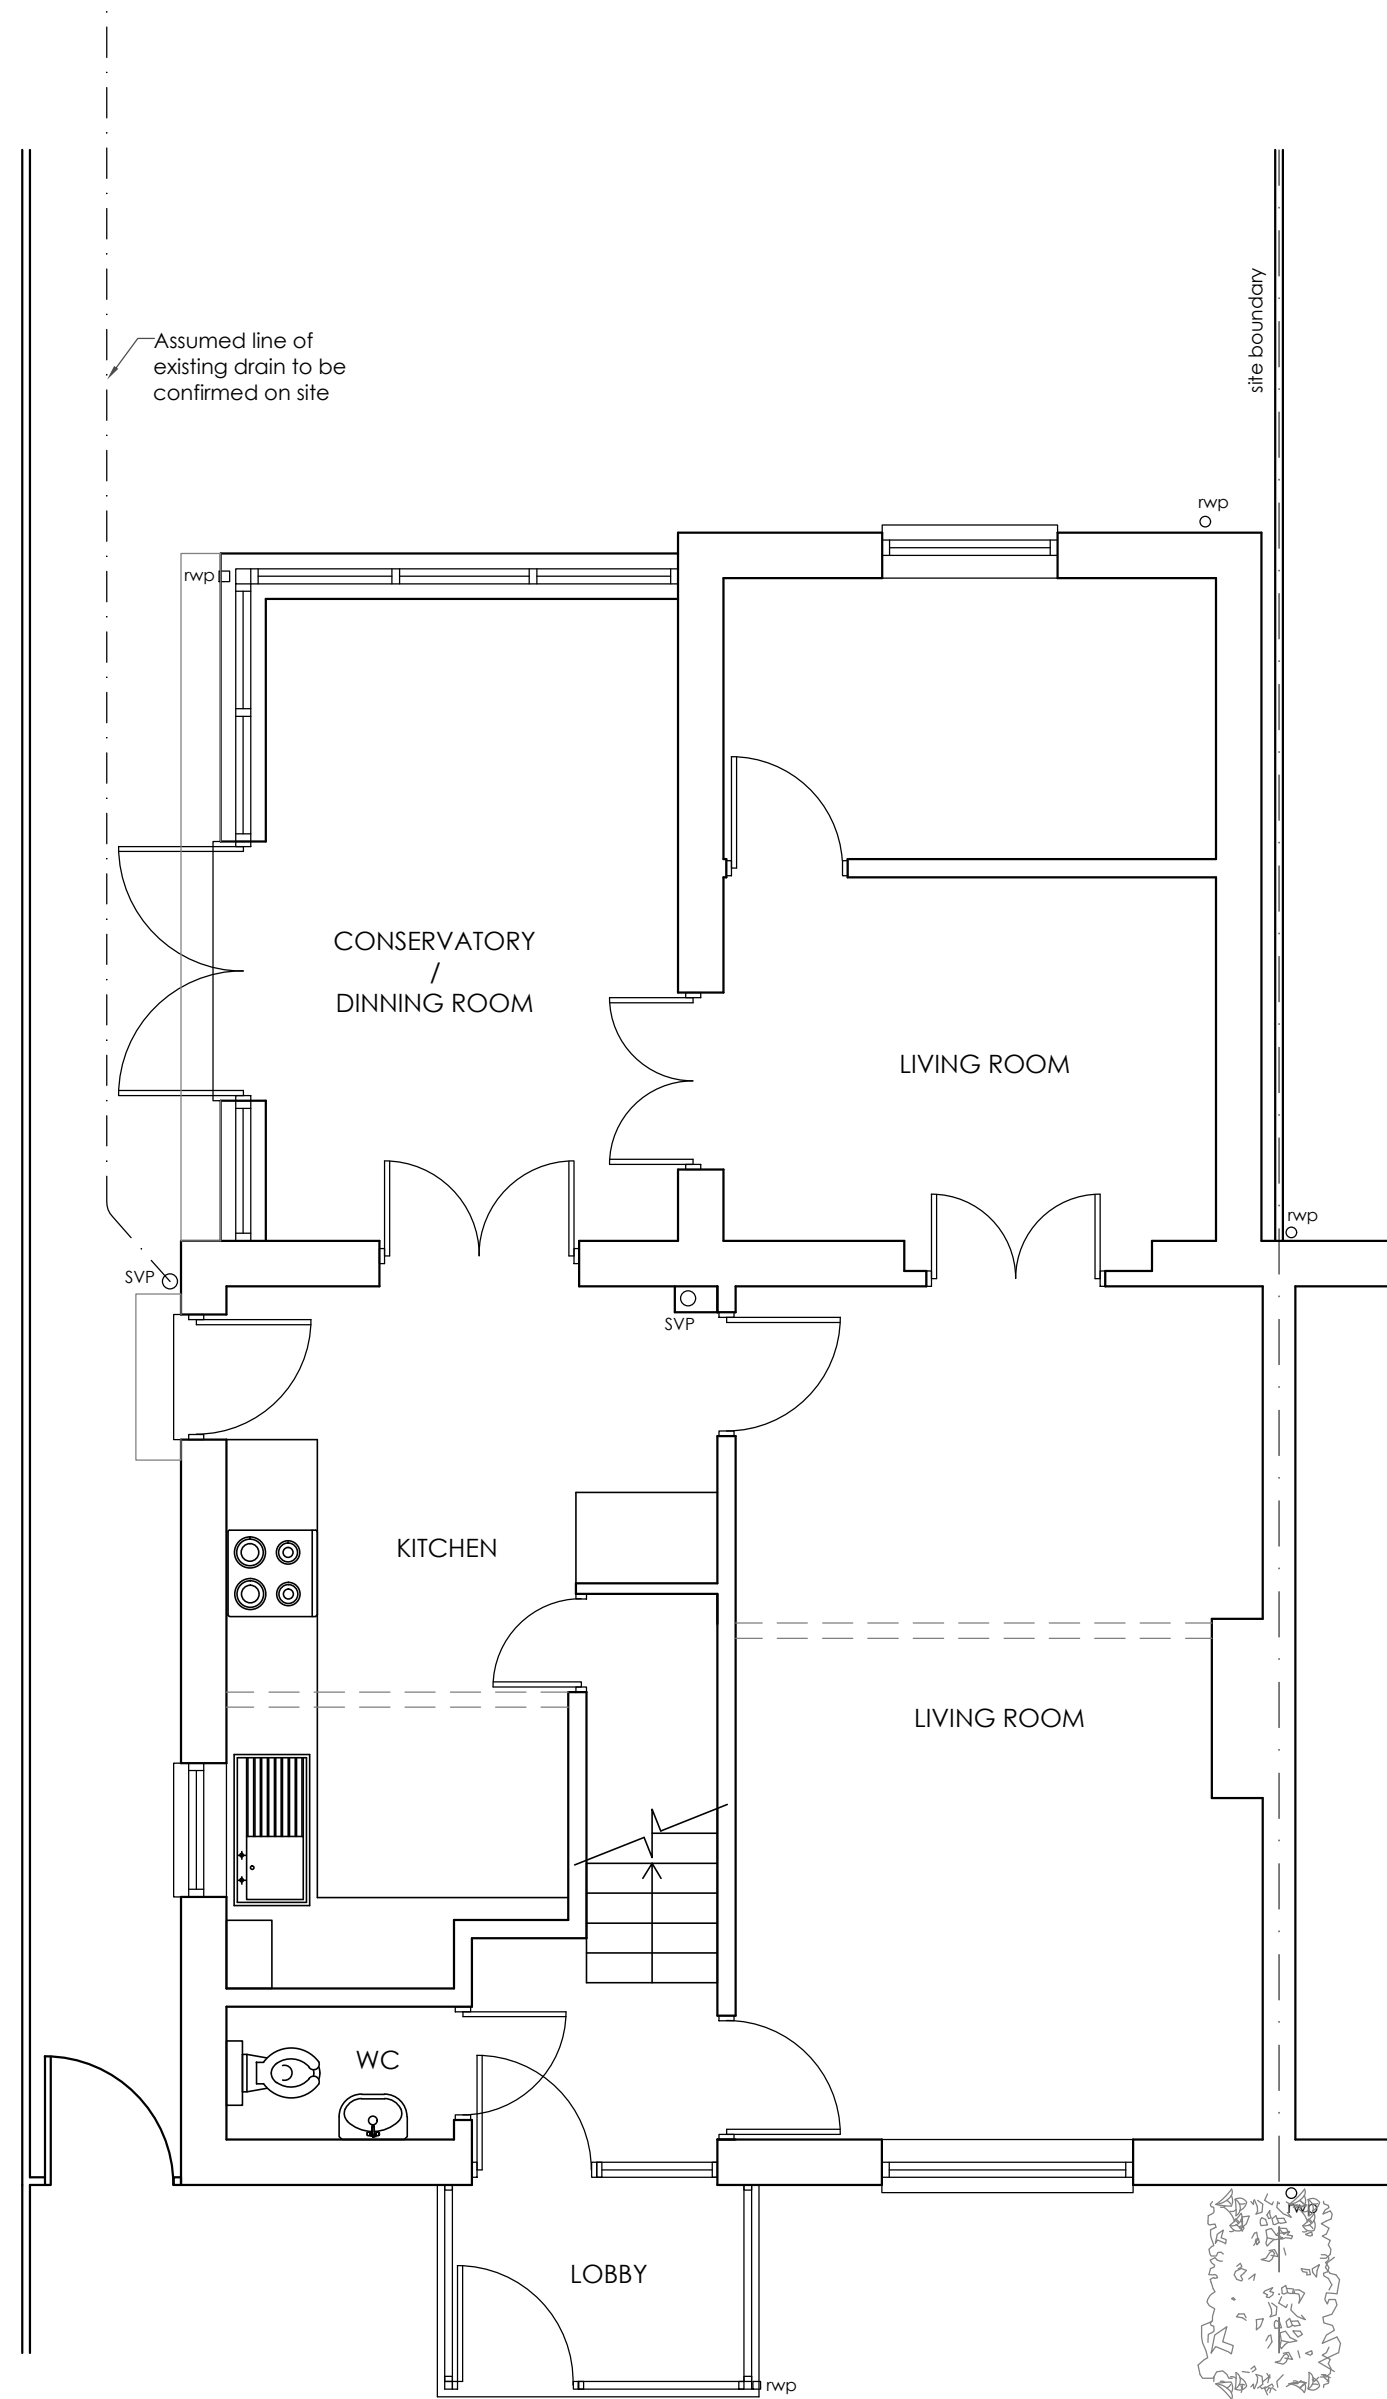

EXISTING GROUND FLOOR PLAN
1:50

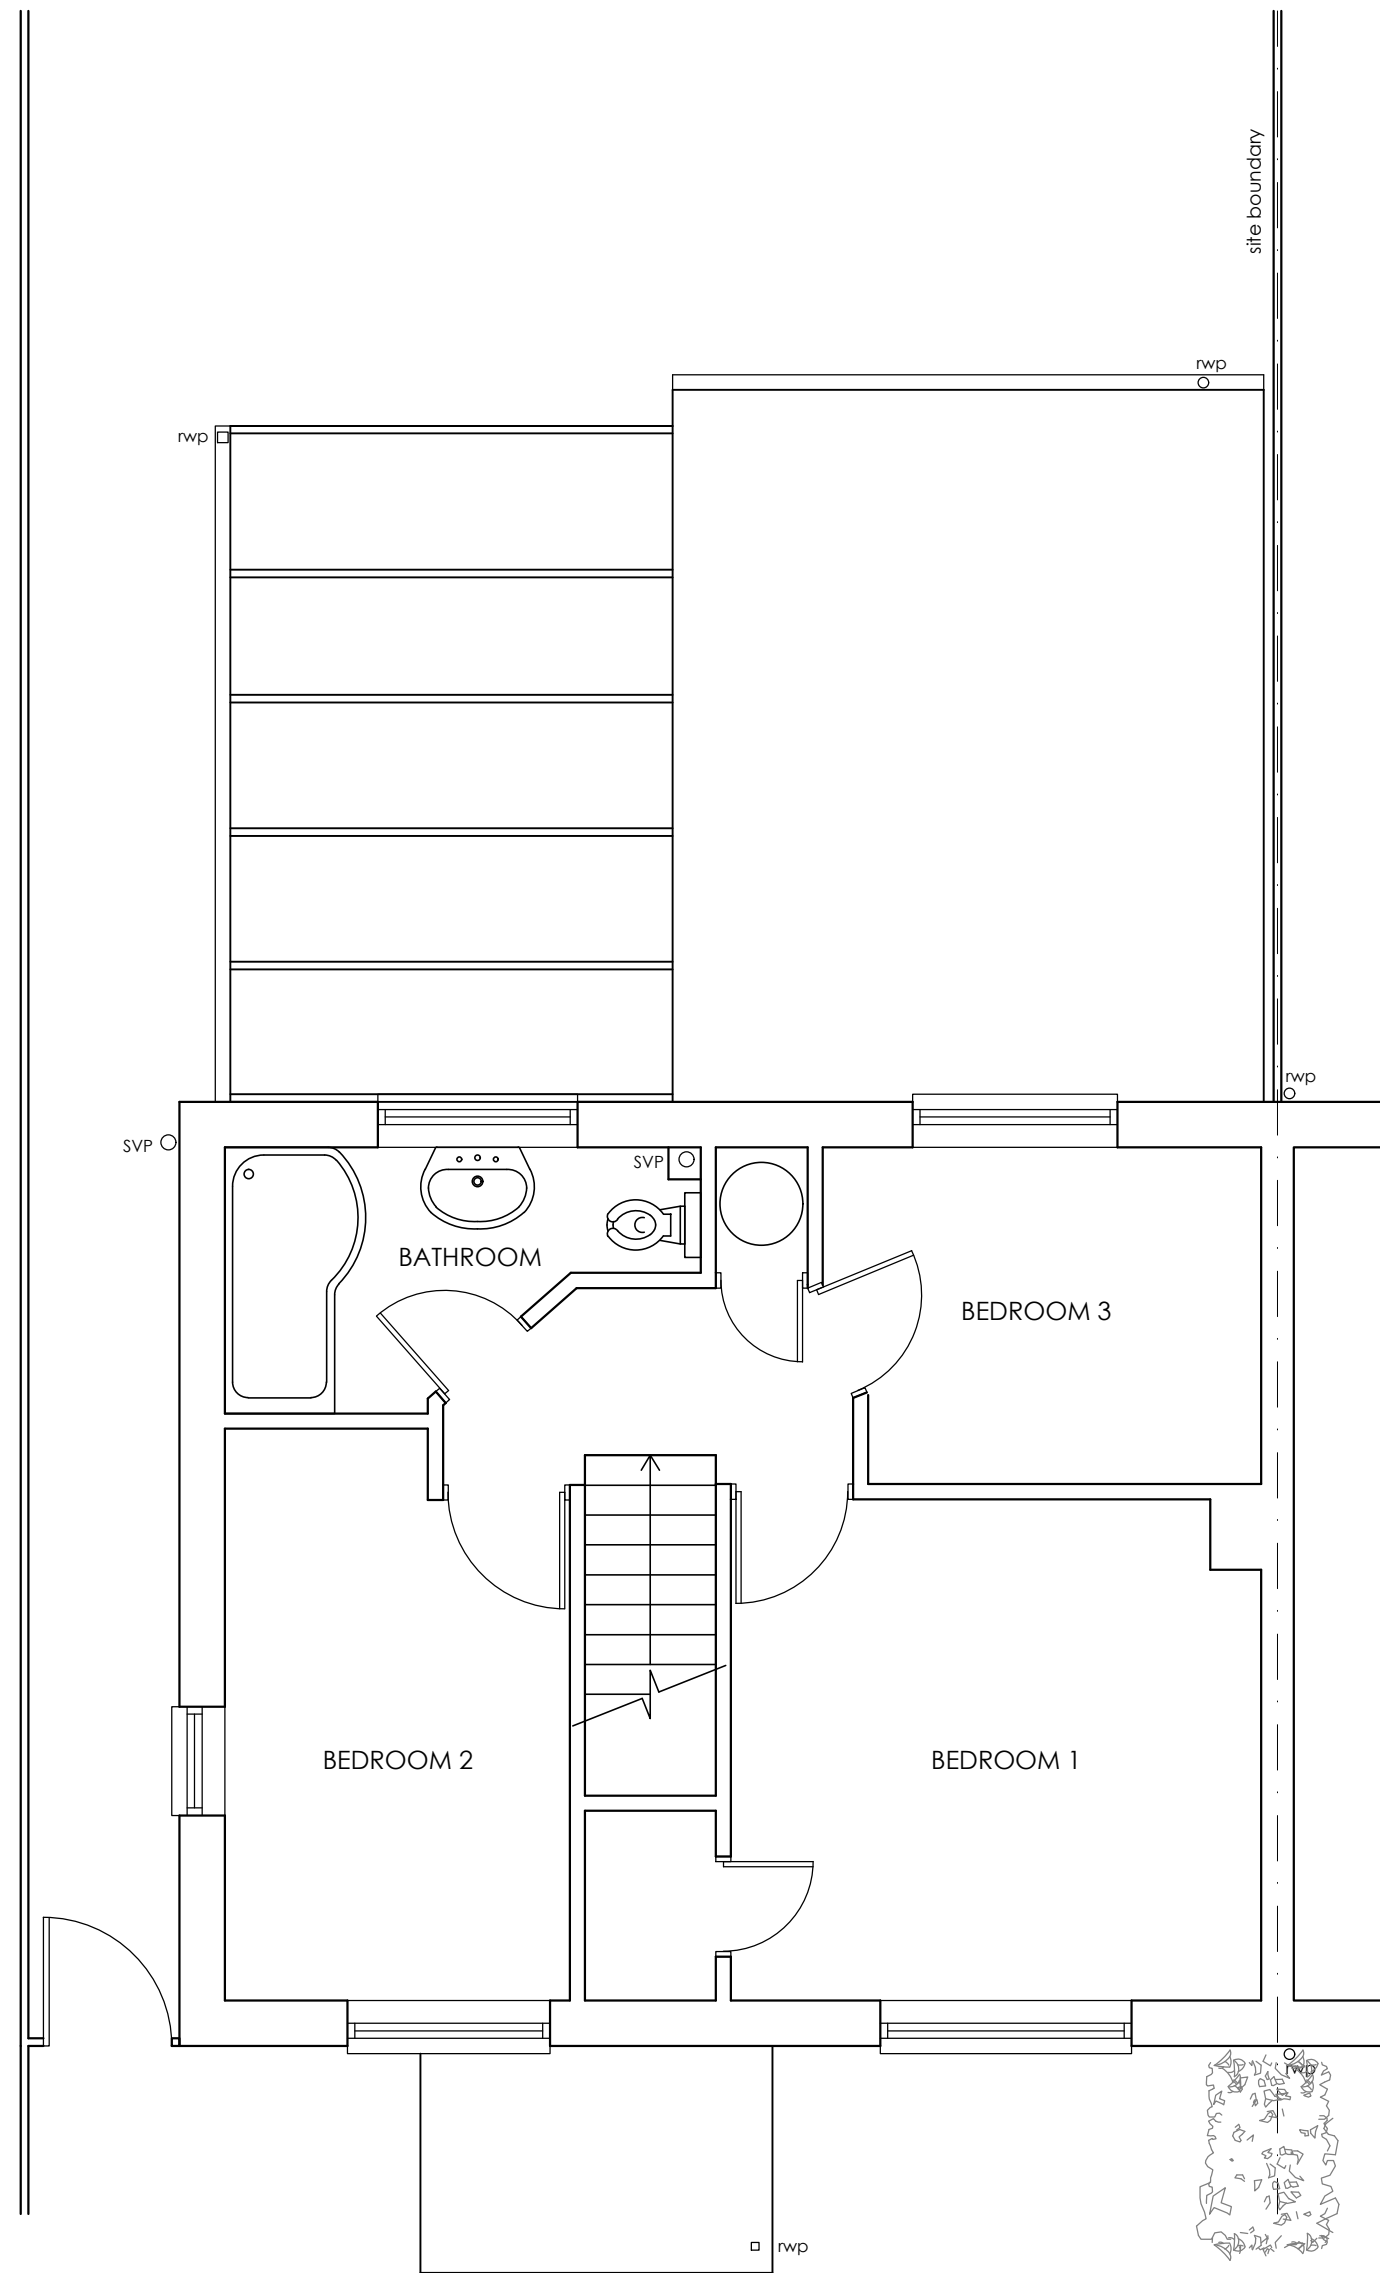


EXISTING FIRST FLOOR PLAN
1:50

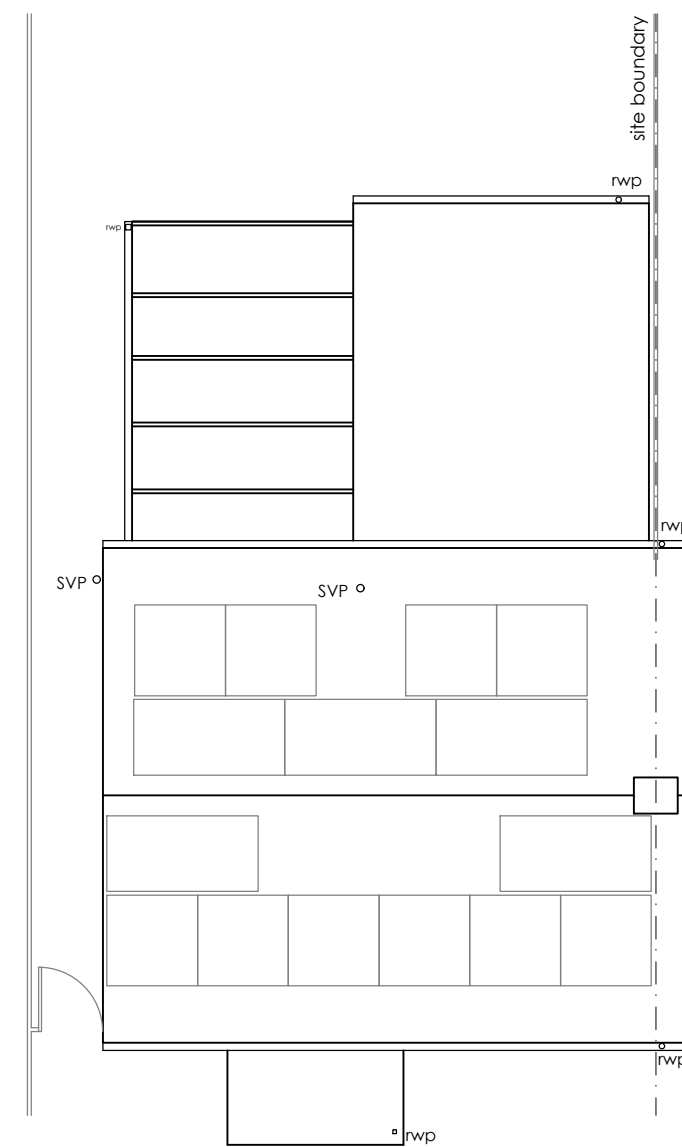


EXISTING ROOF PLAN
1:100




EXISTING FRONT ELEVATION
1:100

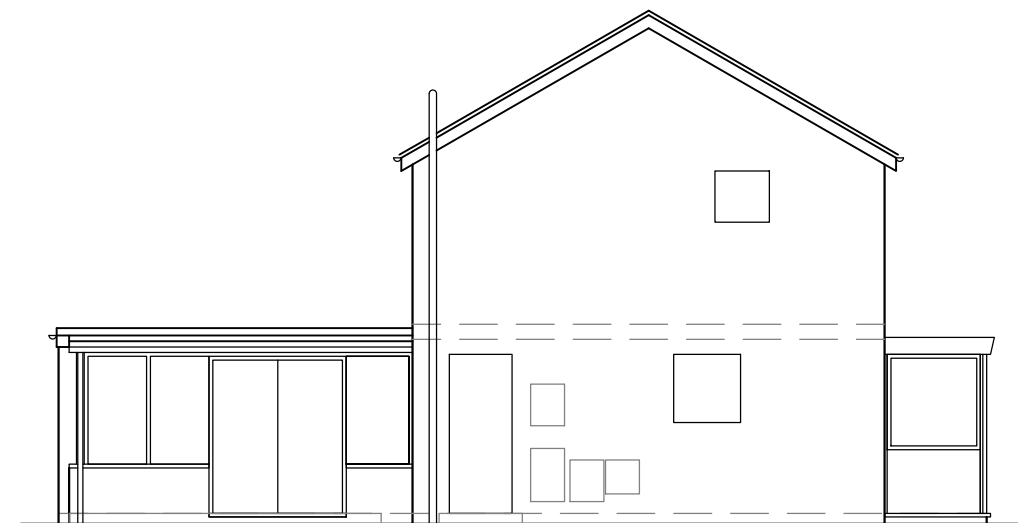

EXISTING SIDE ELEVATION
1:100

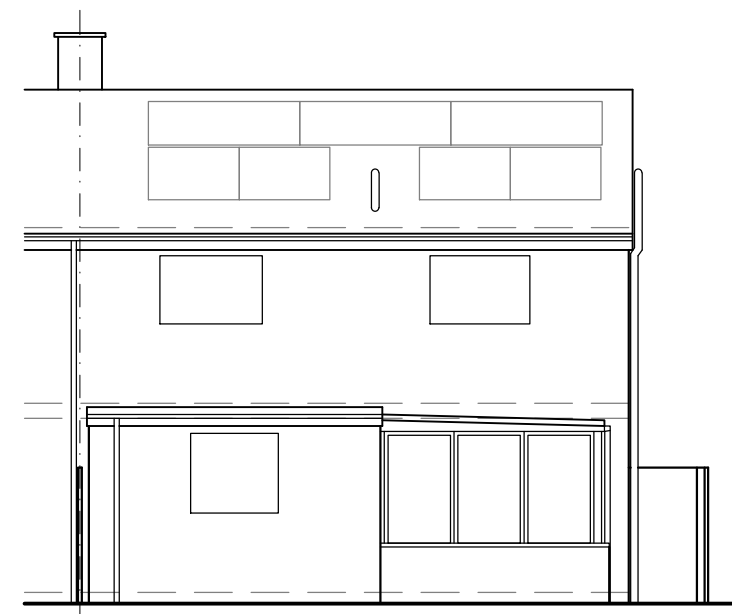

EXISTING REAR ELEVATION
1:100

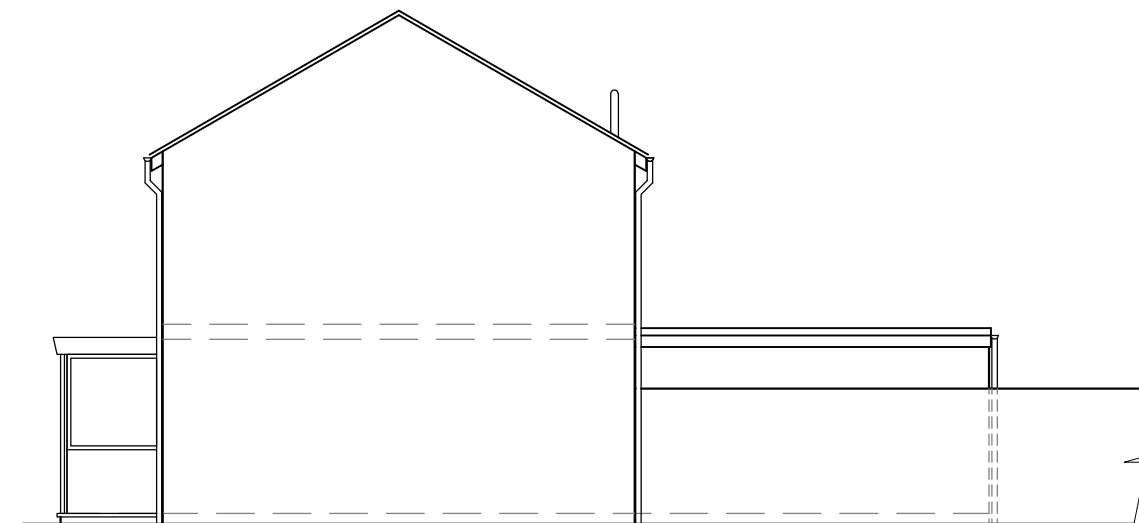

EXISTING SIDE ELEVATION
1:100

1-100 0 2 4 6 8 10
metres

1-50 0 1 2 3 4 5
metres

DO NOT SCALE FROM THIS DRAWING.
CHECK ALL DIMENSIONS ON SITE. ANY DISCREPANCIES TO BE NOTIFIED
TO LYNWOOD ASSOCIATES IMMEDIATELY.
THIS DRAWING IS PROTECTED BY COPYRIGHT. IT MAY NOT BE
REPRODUCED IN ANY FORM OR BY ANY MEANS FOR ANY PURPOSE,
WITHOUT IT BEING FIRST WRITTEN PERMISSION FROM LYNWOOD

REV	DESCRIPTION	DATE
1	PROJECT: 8 ICKNIELD WALK ROYSTON S68 7JG	DATE: APRIL 2025
2	CLIENT: MR J MWALE	DRAWN: AL
3	TITLE: EXISTING FLOOR PLAN AND ELEVATIONS	CHECKED: DB

SCALE: 1-50/100 @ A1
DRG. NO: 2469-01
REVISION: