

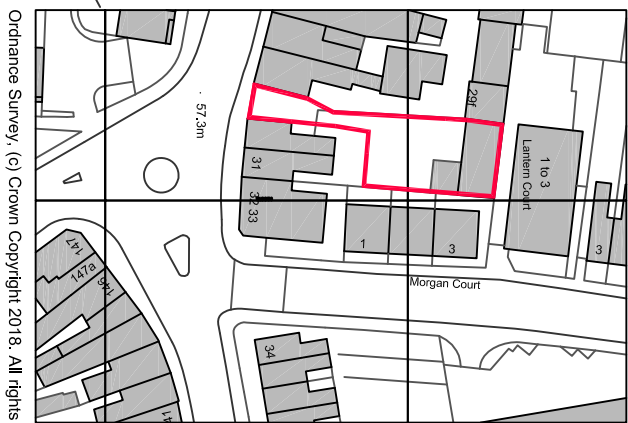
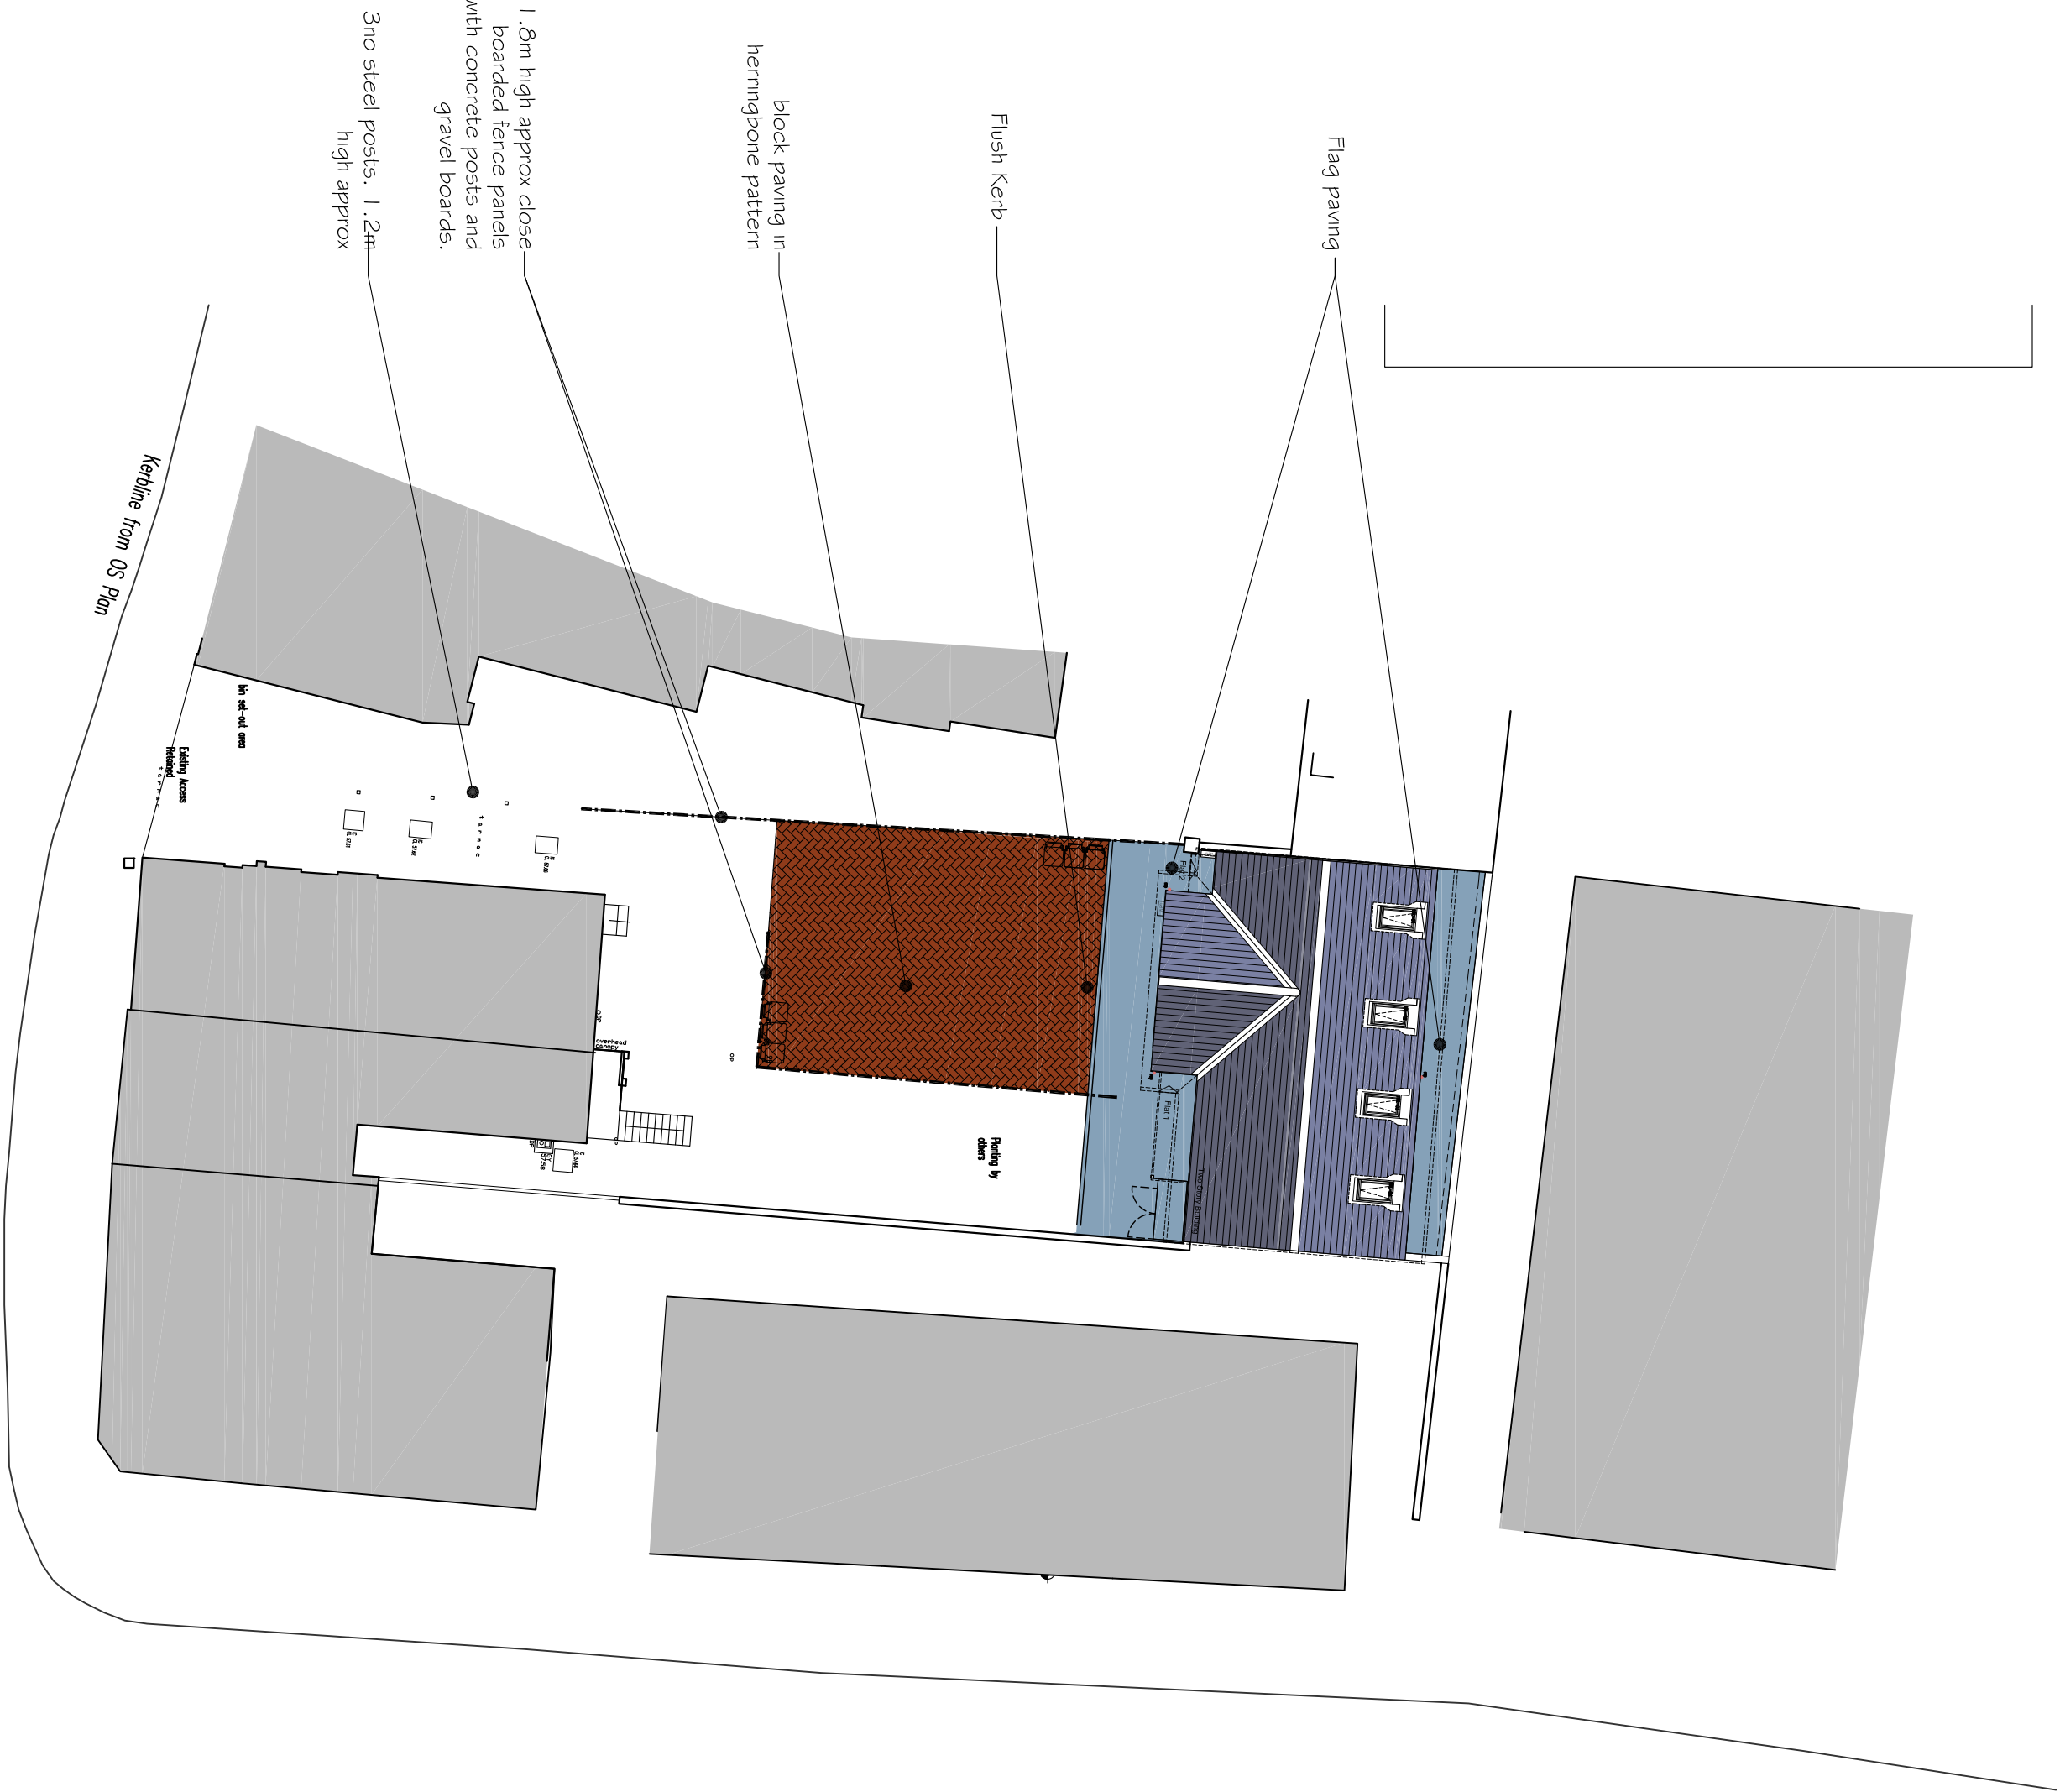


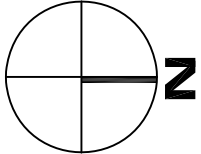


Ordnance Survey, (c) Crown Copyright 2018. All rights reserved. Licence number 100022432

LOCATION PLAN

 

GROUND FLOOR

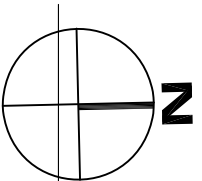

SITE PLAN

1:200

PLANNING CONDITIONS

PENTANGLE

DESIGN GROUP

SUITE 1, 21 BANCROFT HITCHIN HERTS SG5 1JW

TEL(01462) 431133 EPID@PENTANGLEDESIGN.CO.UK

JOB TITLE

Proposed New Build Flats 30A & 30B
at Nightingale Road, Hitchin

DRAWING TITLE

Site/Landscape and Location Plan

SCALE	DRAWING NUMBER	REVISION
As Noted		
DATE Sept 19		
Sheet A2		
JOB NUMBER		
3419		

ARCHITECTS & INTERIOR DESIGNERS