




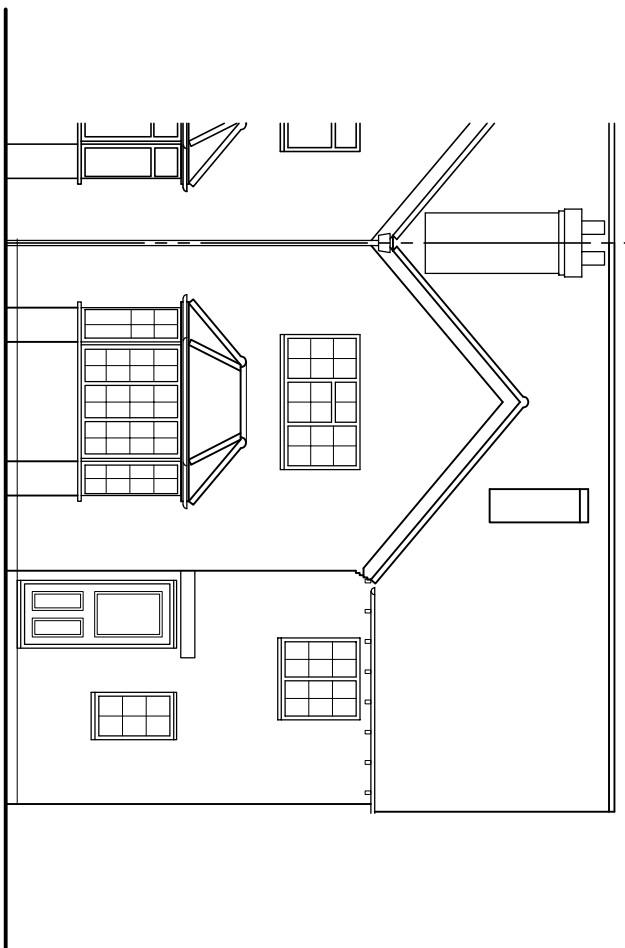


Front Elevation

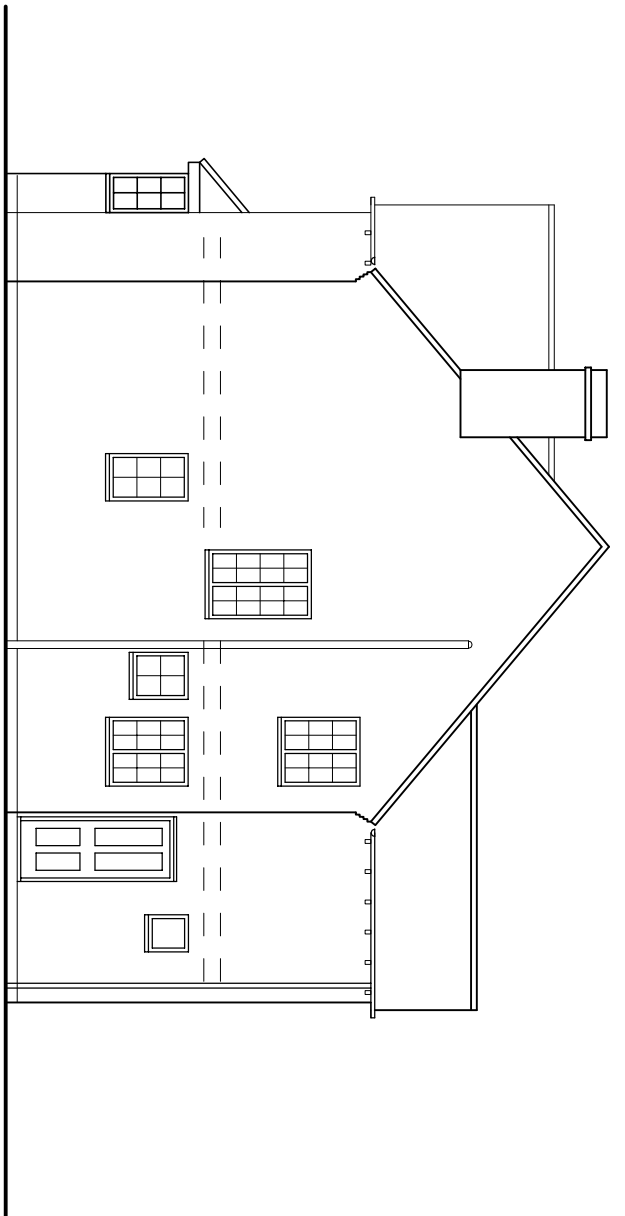


Side Elevation

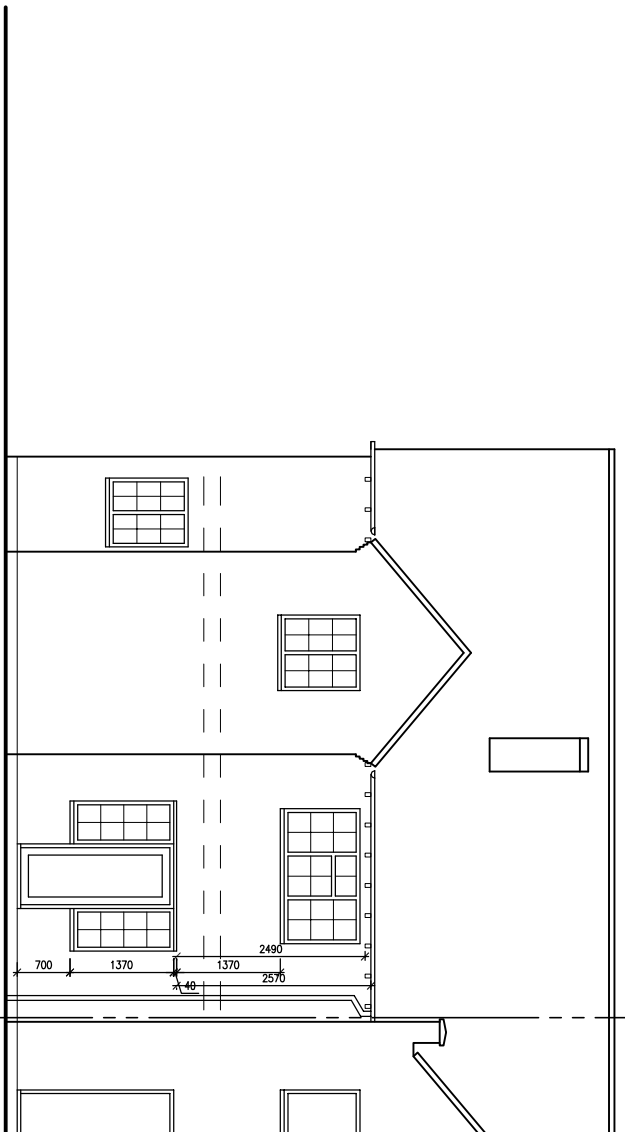


Rear Elevation

 


Scale Bar @ 1:100

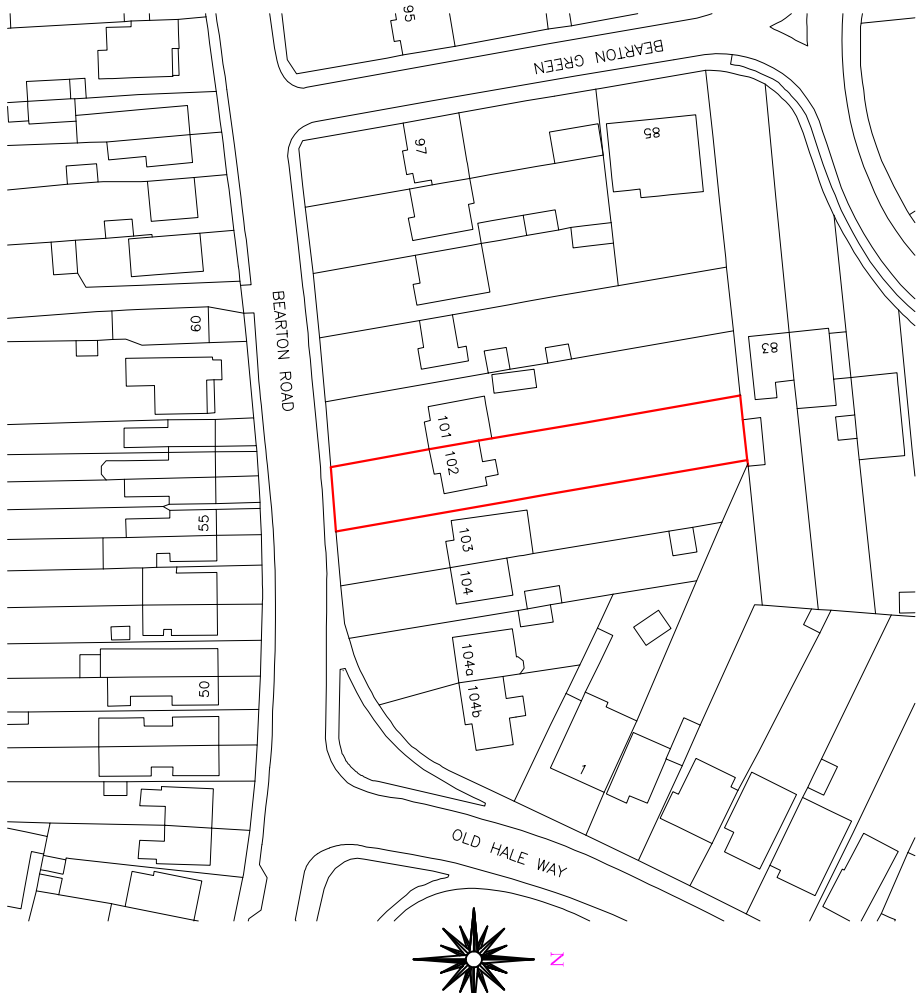


Location Plan

 


Scale Bar @ 1:1250

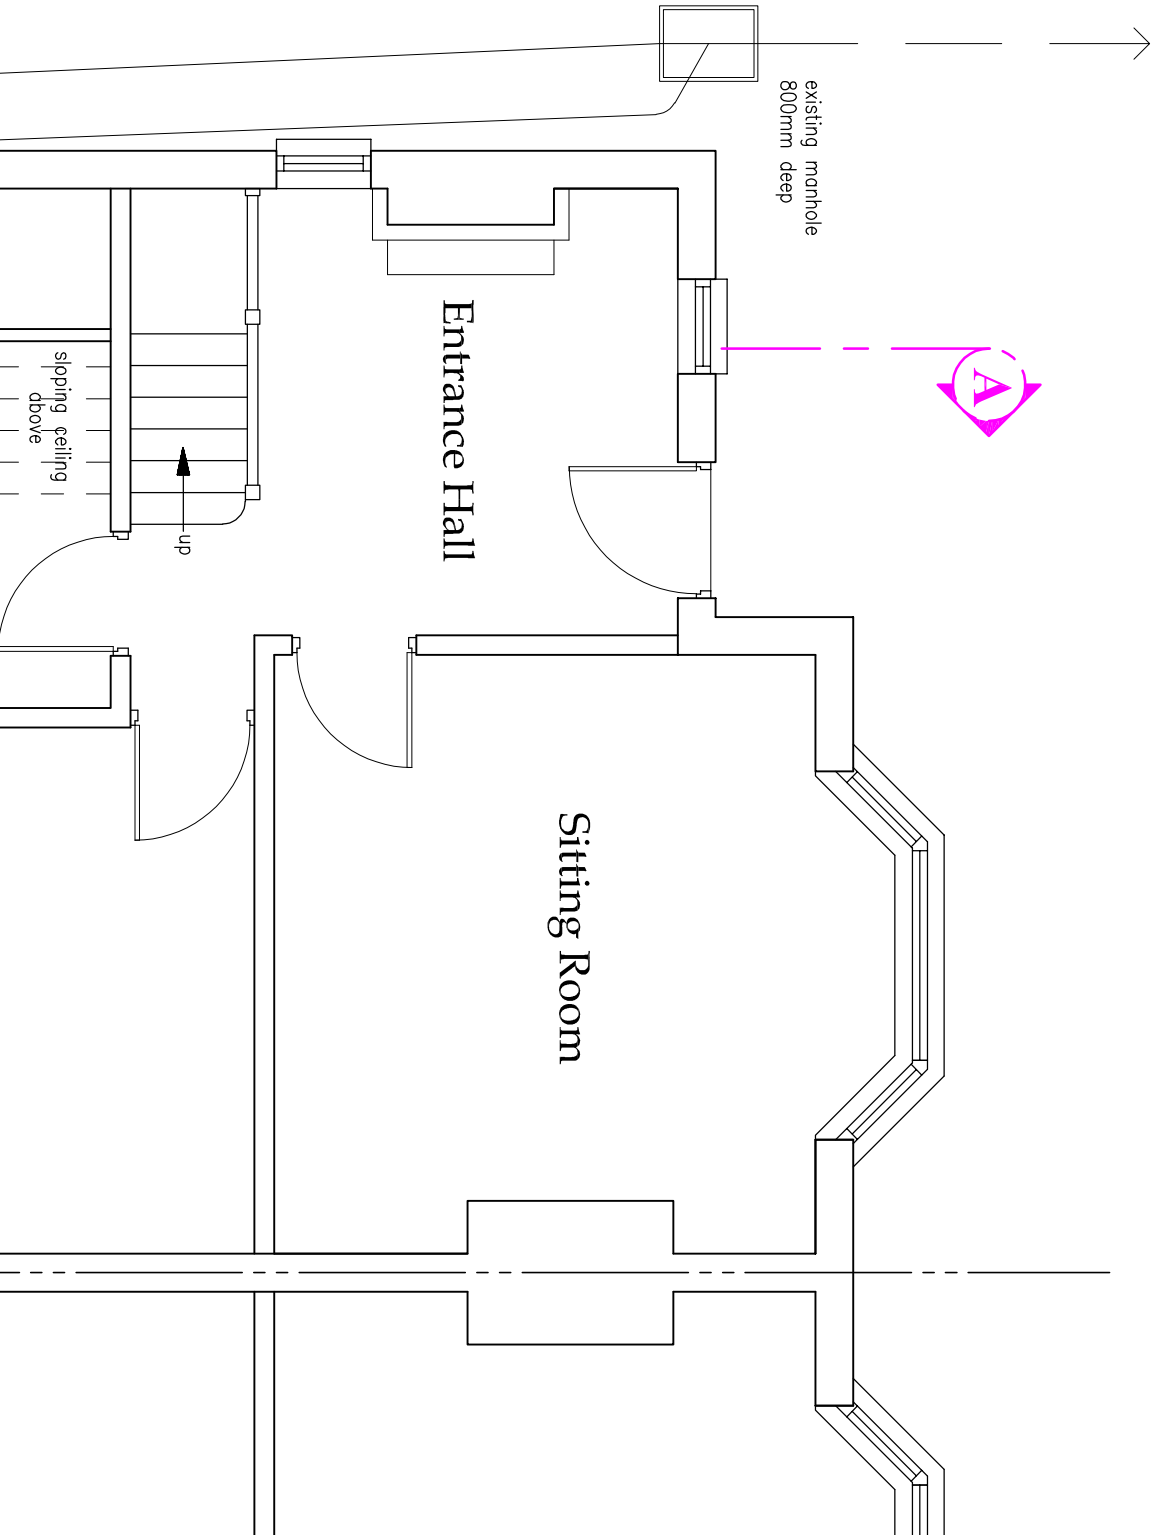


Ground Floor Layout

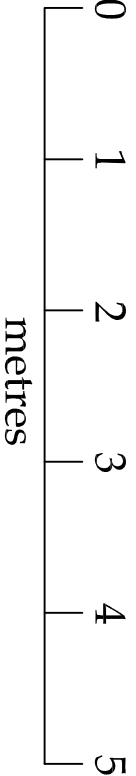


Scale Bar @ 1:50

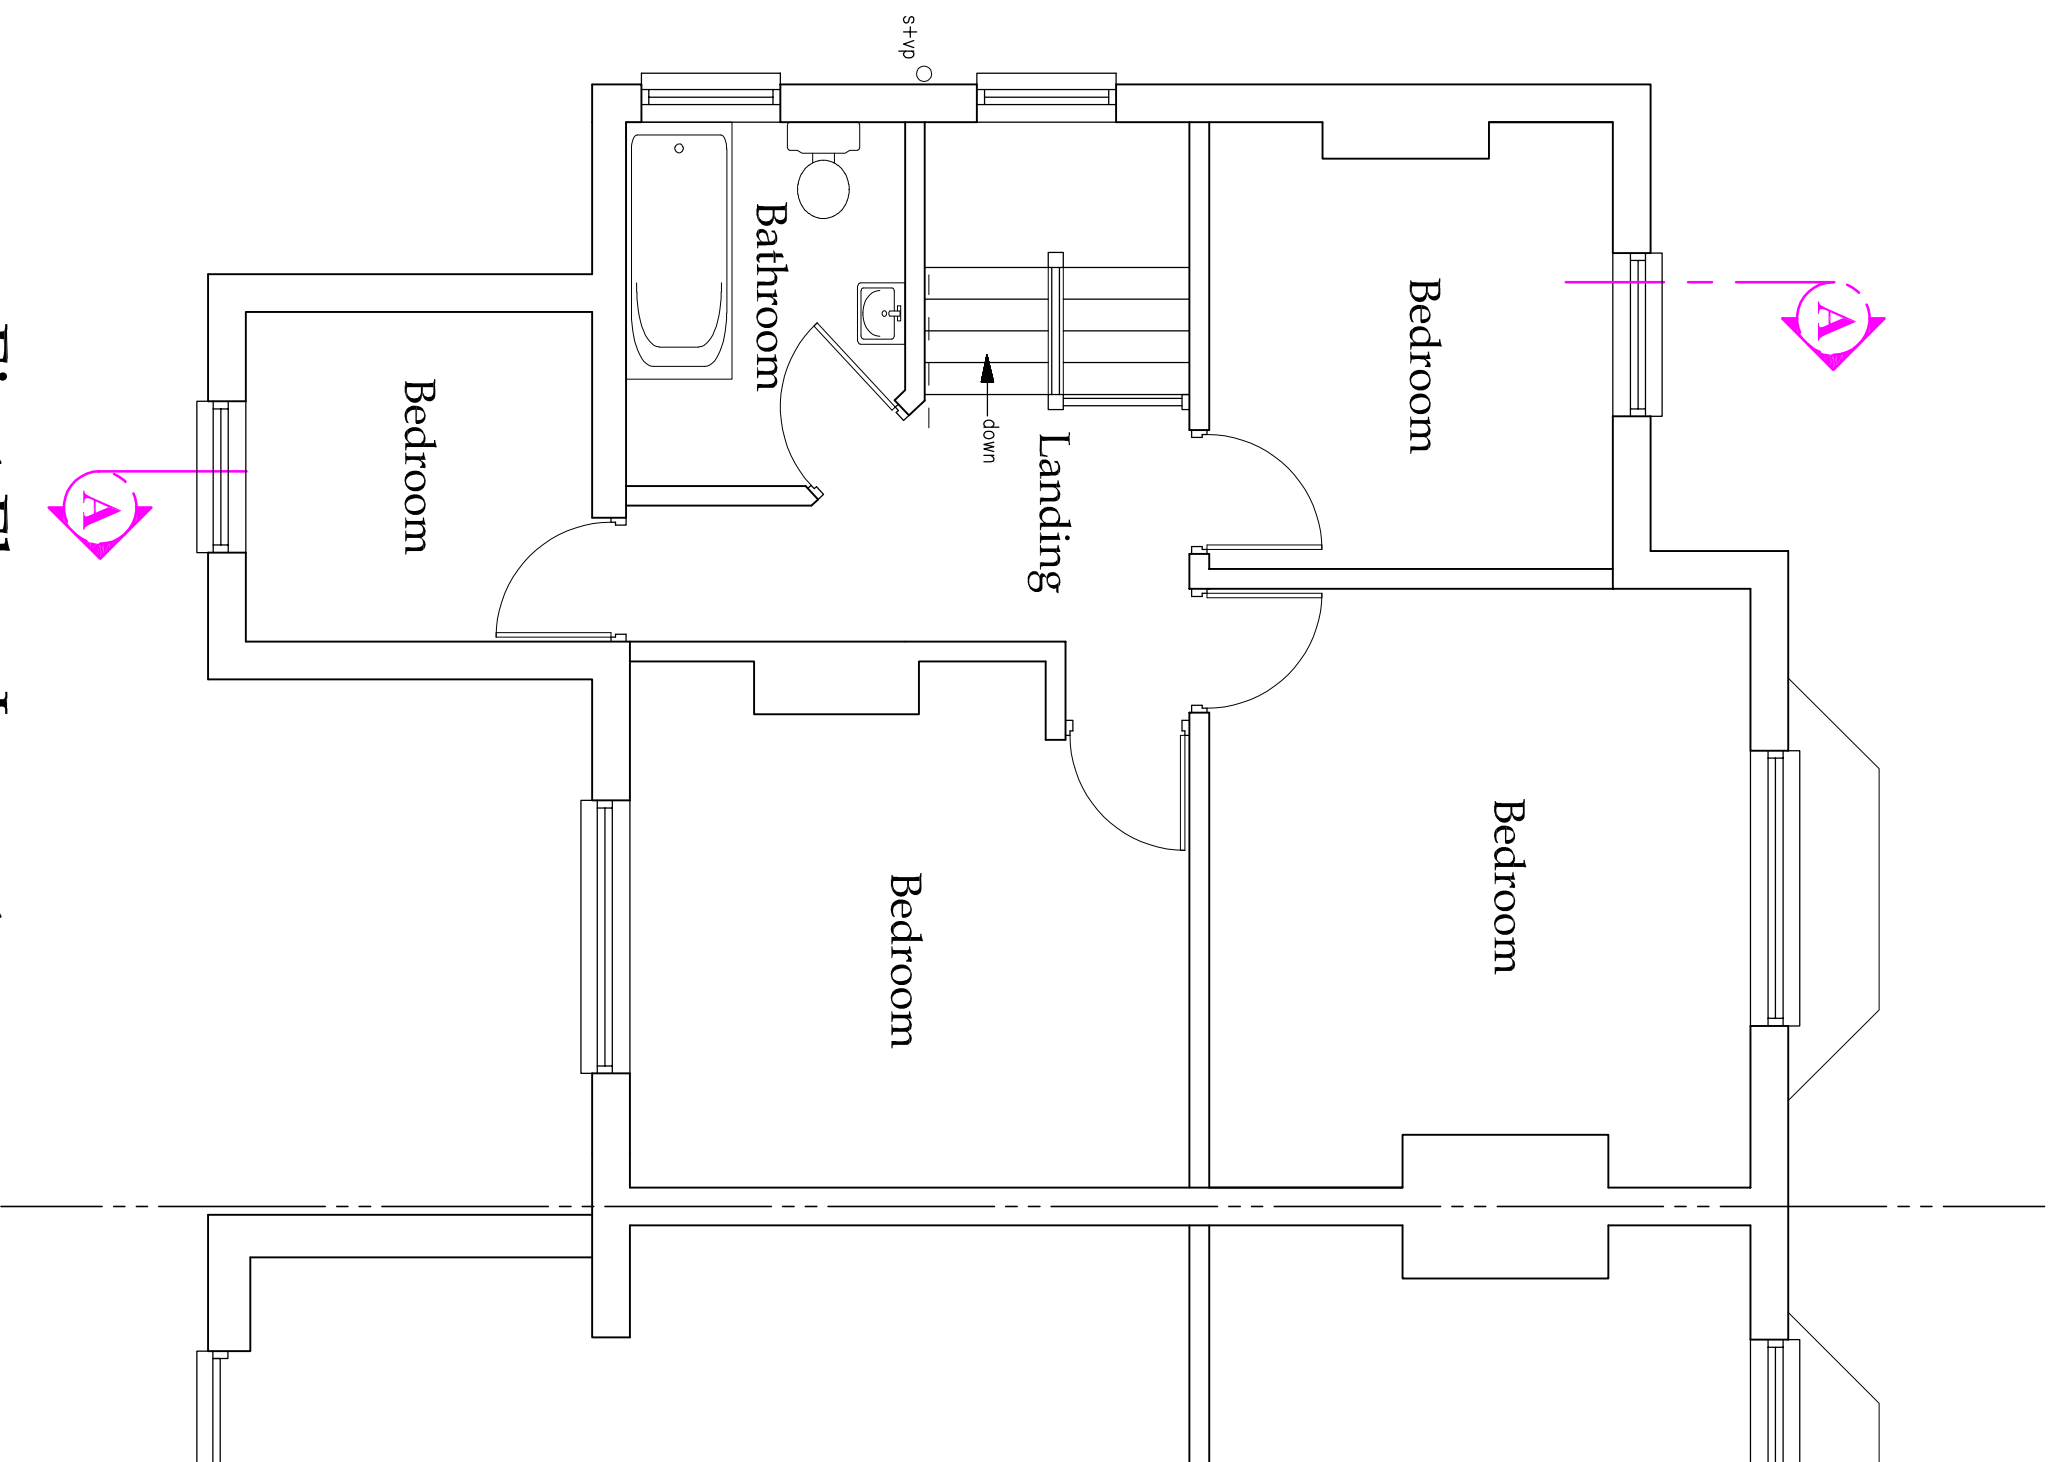


First Floor Layout

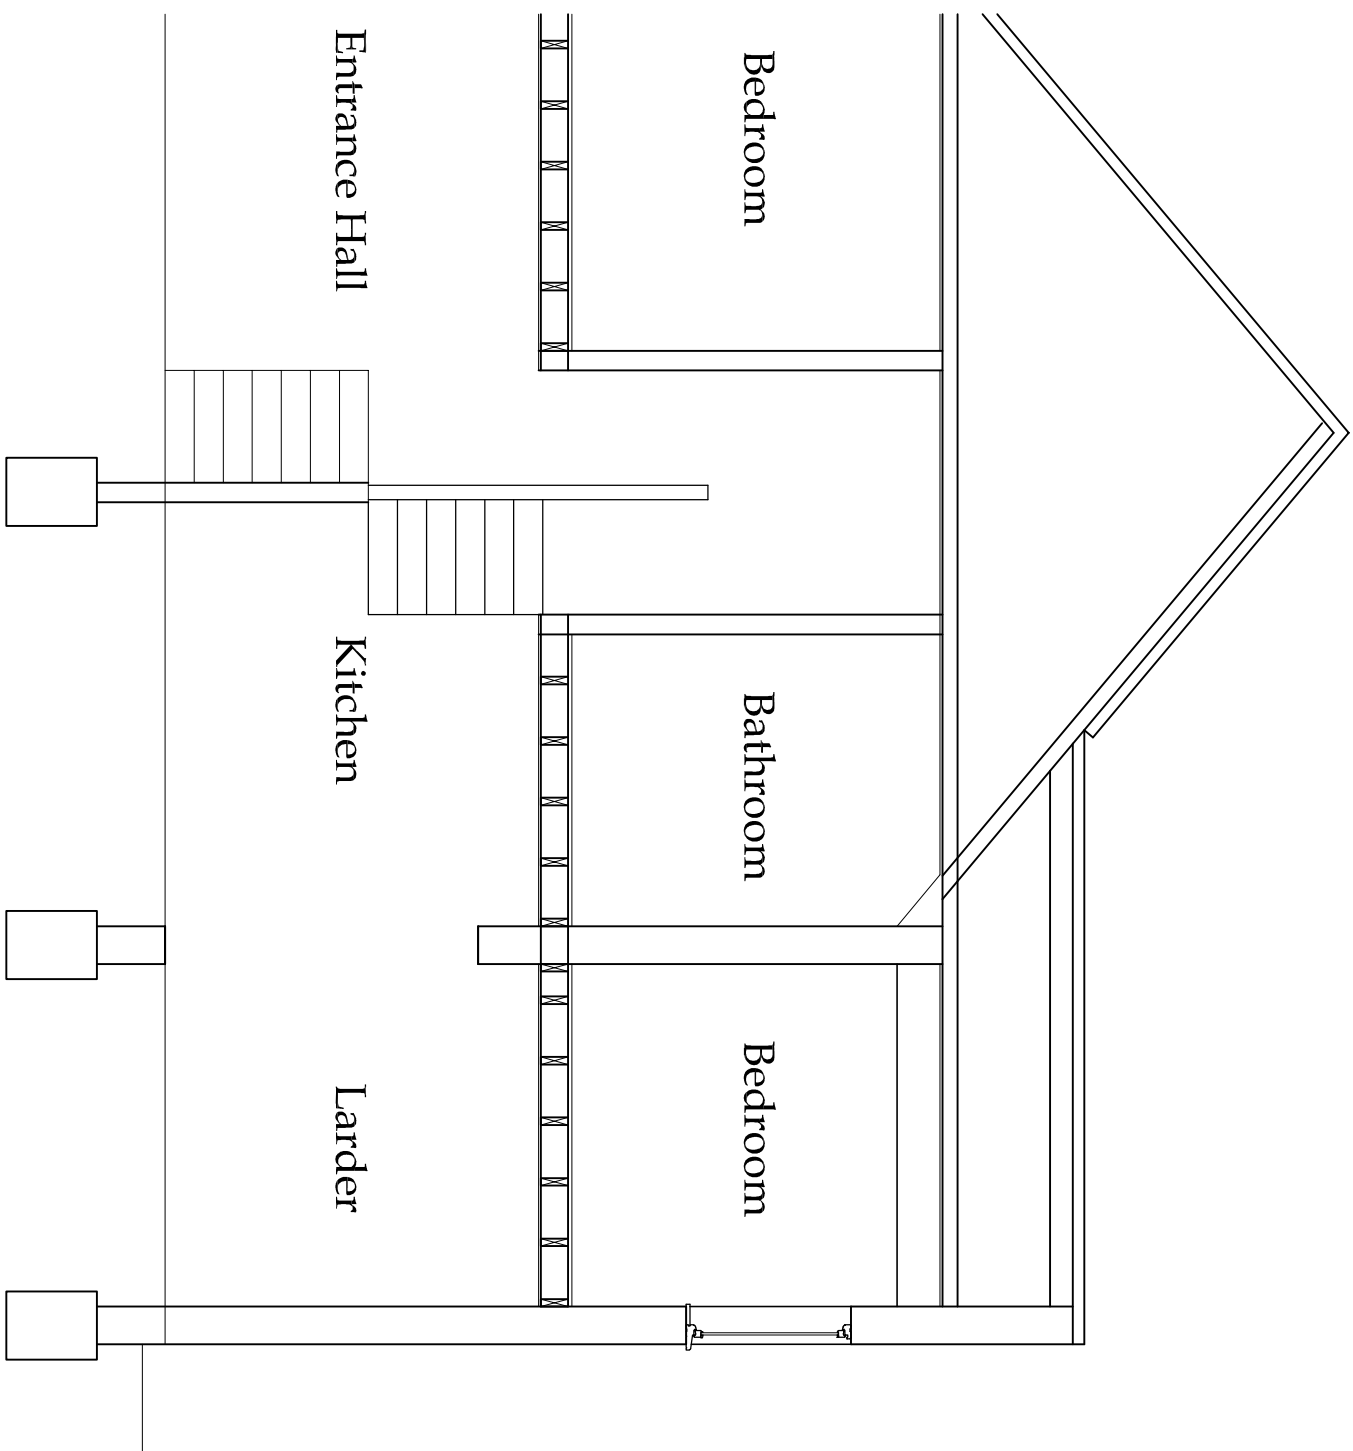


Section A-A

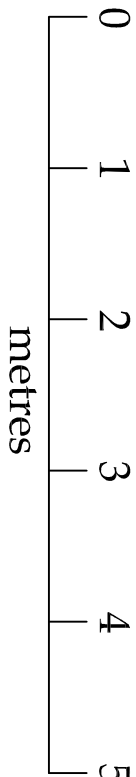

Scale Bar @ 1:50

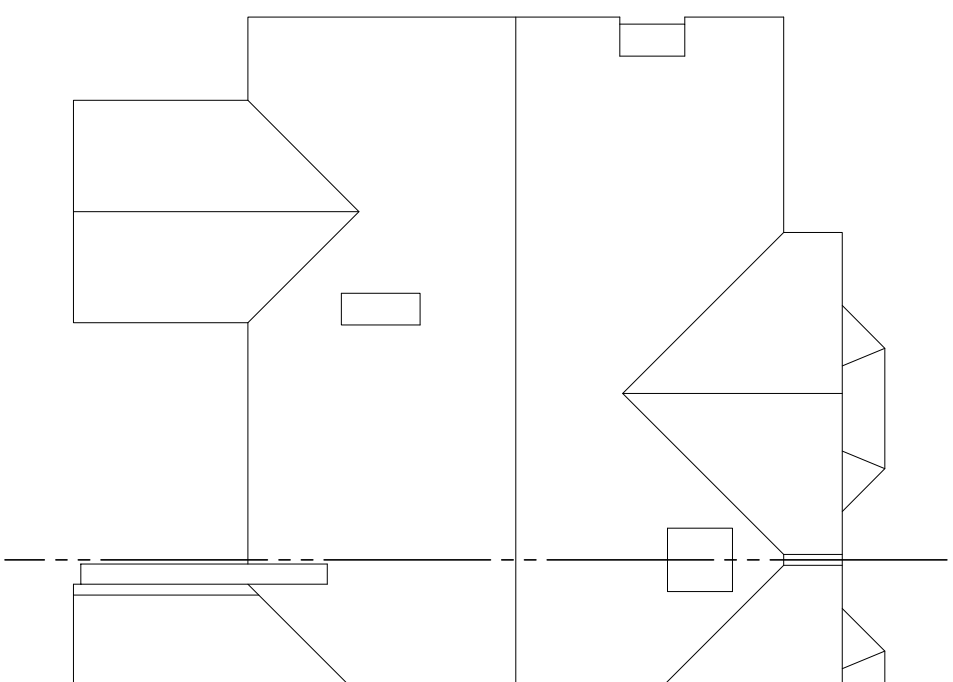

Roof Plan

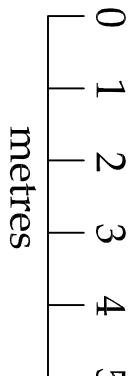

Scale Bar @ 1:100

all dimensions to be checked on site as work commences
and any discrepancies or omissions reported immediately.

client
Mr. S. Baines,
102 Bearton Road,
Hitchin,
SG5 1UF.


job title:
Proposed Single Storey Rear Extension.

dwg title:
Existing Floor Plans, Section,
Elevations and Location Plan.

dwg. no.	2025024-SU-001	drawn by:	Kevin Todd	scales:	1:50/100/1250@A1
revision suffix:	B	status:	Survey		
Rev.	A	Description		date:	April 2025
		Roof plan added.			May 2025
	B	First floor plan and front elevation added.			July 2025

KEVIN TODD ARCHITECTURAL LTD.

ARCHITECTURAL AND DEVELOPMENT CONSULTANTS
P.O. Box 1643,
Kempston,
MK42 3EJ,
C.A.B.E

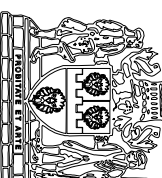

www.kevintoddarchitectural.co.uk
kt@kevintoddarchitectural.co.uk