


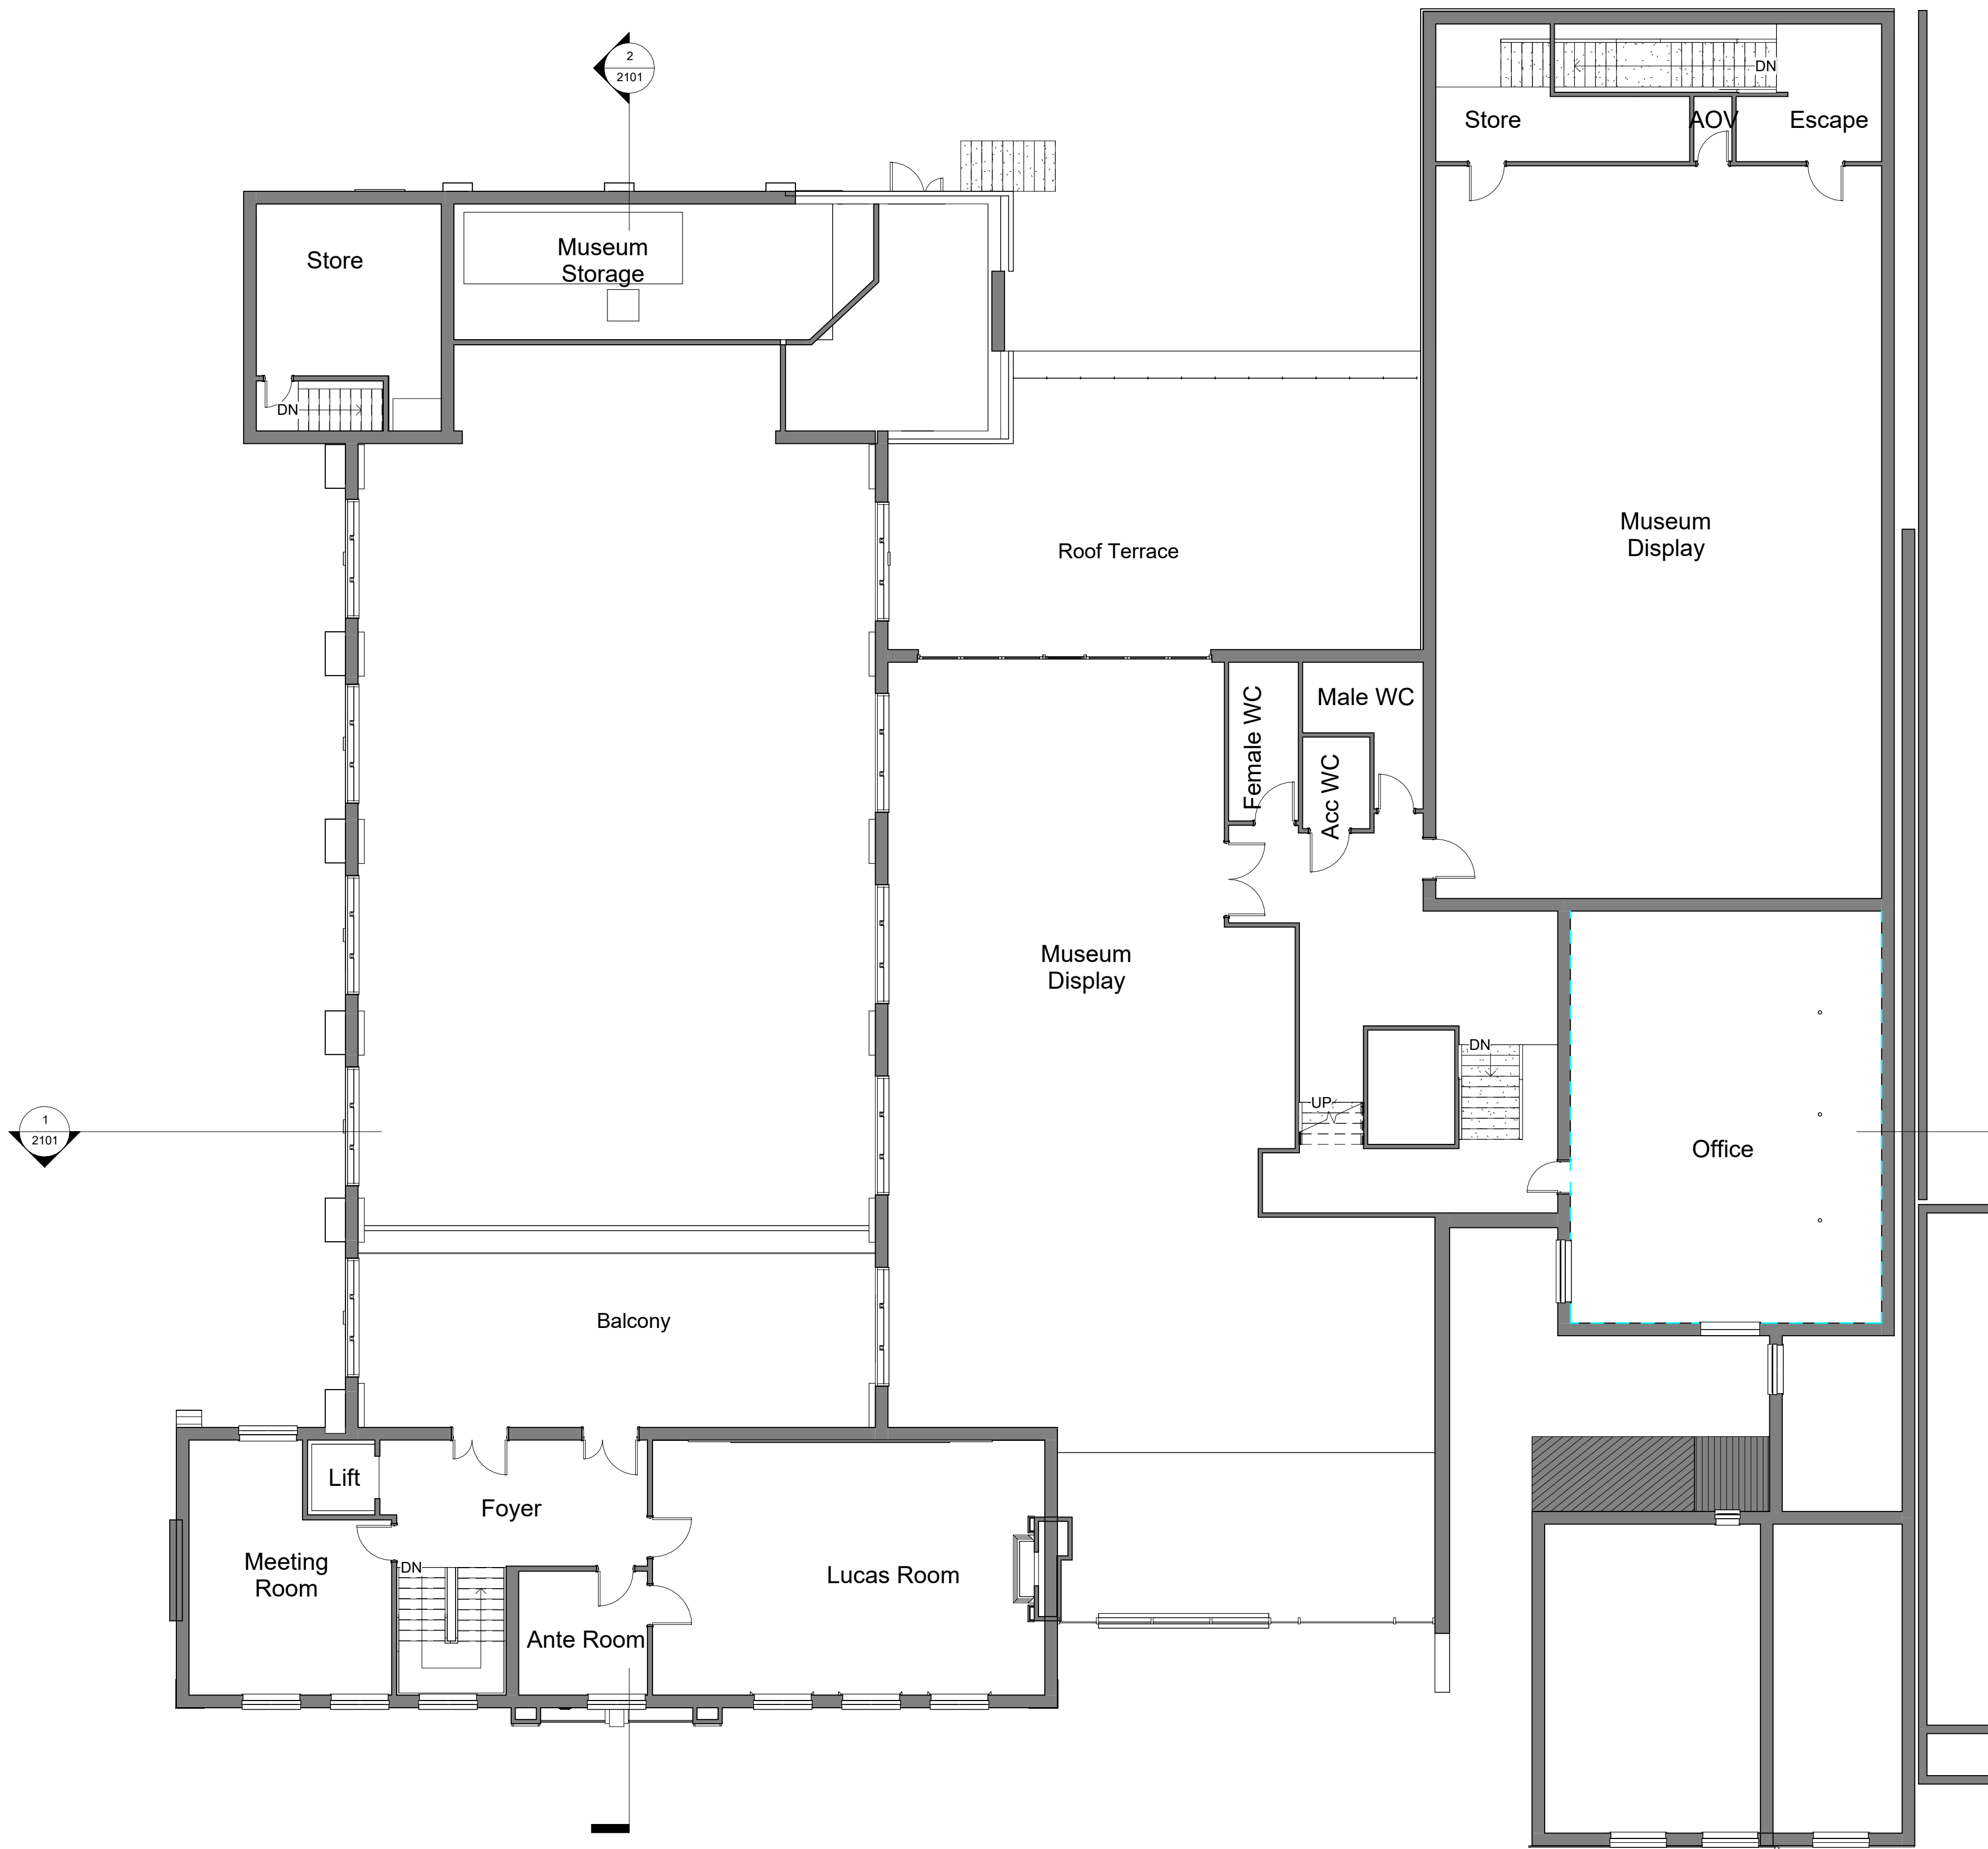


First Floor Plan - Existing  
1 : 100

| No. | Note   |
|-----|---|
| 1   | All dimensions to be verified on site by GENERAL CONTRACTOR prior to any work, setting out or shop drawings being prepared.   |
| 2   | Do not scale except for planning purposes. Work to figured dimensions only.   |
| 3   | © copyright SAUNDERS BOSTON LIMITED. All rights reserved.<br>This drawing remains the property of SAUNDERS BOSTON LIMITED at all times and may not be reproduced or copied in whole or in part without their prior written consent. |
| 4   | This drawing and related specifications are for use only in the stated location.   |
| 5   | This drawing is to be read in conjunction with all other Consultants drawings and specifications.   |
| 6   | Drainage has not been surveyed and any/all pipe locations and below ground drainage runs are indicative.   |
| 7   | It is assumed that all works will be carried out by a competent contractor who will be working, where appropriate, to an approved method statement.                                                                                 |

|                    |                   |            |      |       |
|--------------------|-------------------|------------|------|-------|
| P02 Planning Issue |                   | 31/07/2026 | KP   | BH    |
| T01 Tender Issue   |                   | 17/07/2026 | KP   | BH    |
| P01 Stage 3 Issue  |                   | 01/05/2026 | KP   | BH    |
| A                  | Preliminary Issue | 29/01/2026 | KP   | BH    |
| No.                | Revision          | Date       | Chk. | Auth. |

Client

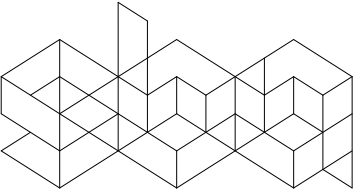

**Saunders  
Boston  
Architects**

Eastern Gate House, 119 Newmarket Road,  
Cambridge CB5 8HA  
T: 01223 367733  
office@saundersboston.co.uk

The Generator, The Gallery, King's Wharf  
The Quay, Exeter EX2 4AN  
T: 01392 346627  
www.saundersboston.co.uk

PLANNING

|                  |             |                  |          |
|------------------|-------------|------------------|----------|
| SBA Project Code | Drawn: KP   | Date             | 14/01/26 |
| <b>2157</b>      | Checked: BH | Suitability Code |          |

North Herts District Council

Job

North Herts Decarb - Phase 2 - Town Hall

Drawing

Existing First Floor Plan

|                    |                                        |
|--------------------|----------------------------------------|
| Scale              | Revision                               |
| <b>1 : 100 @A1</b> | <b>P02</b>                             |
| project            | originator zone level type role number |
| 2157               | -SBA-TH-01 -DR-A-0111                  |