



0m 1m 2m 3m 4m 5m

Scale 1:100 @ A3


North Elevation

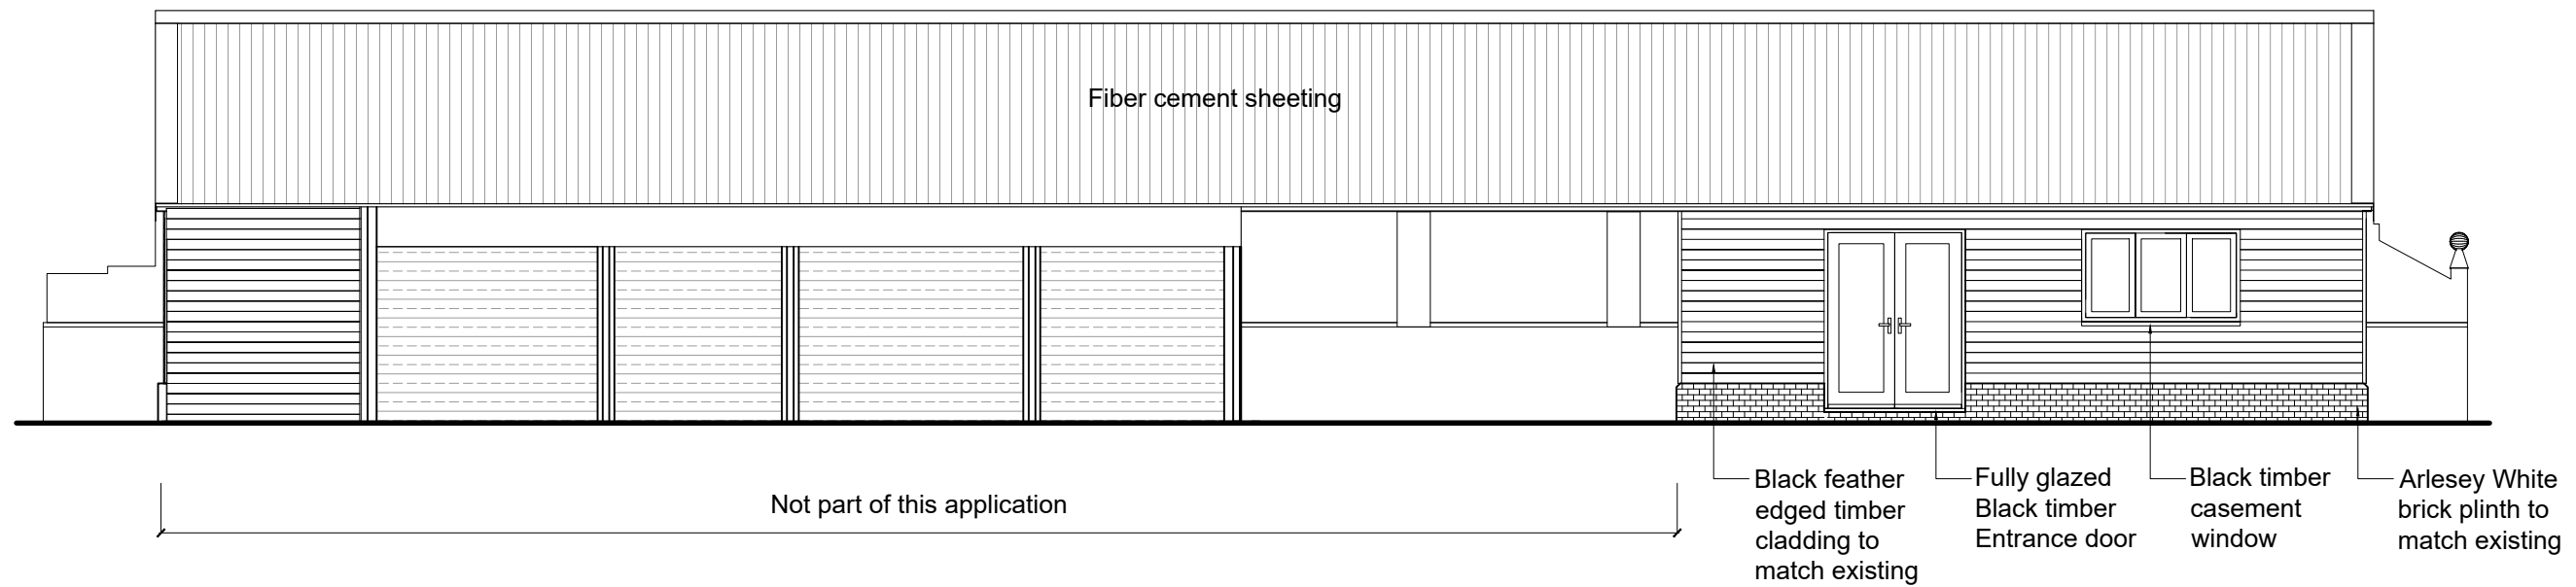

East Elevation

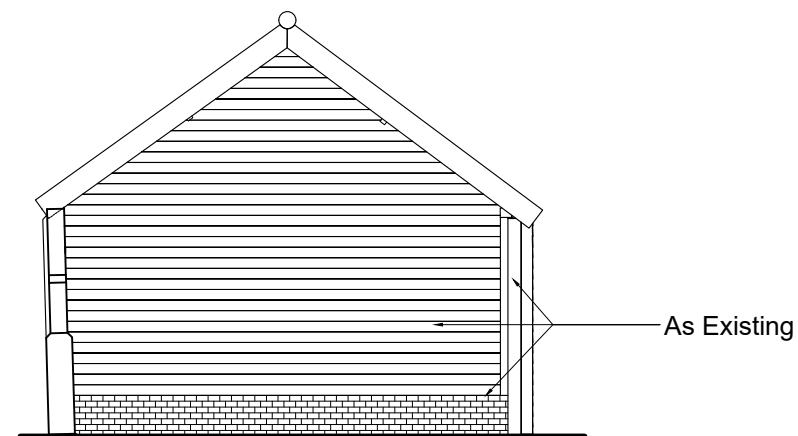

Section A-A

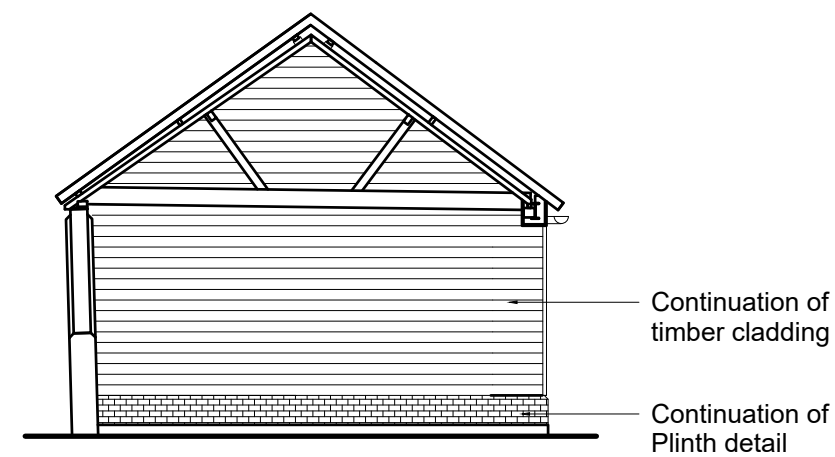

Amy Moss

**Architectural Designer
& Planning Agent**

amy@mosspropertydevelopment.co.uk

Client: **Future Youth
Inspired**

Project: **Change of use,
Cart Barn and Unit C,
Hall Barns,
Ashwell Road, Newnham**

Drawing: **Proposed North &
East Elevations &
Section A-A**

Dwg no. **FYI 08** Date: **July
2026**

Drawn: **AM**

Scale: **1:100 @ A3**

Revisions:

The content of this drawing is the property of Amy Moss and may not be copied in whole or part without formal consent.