


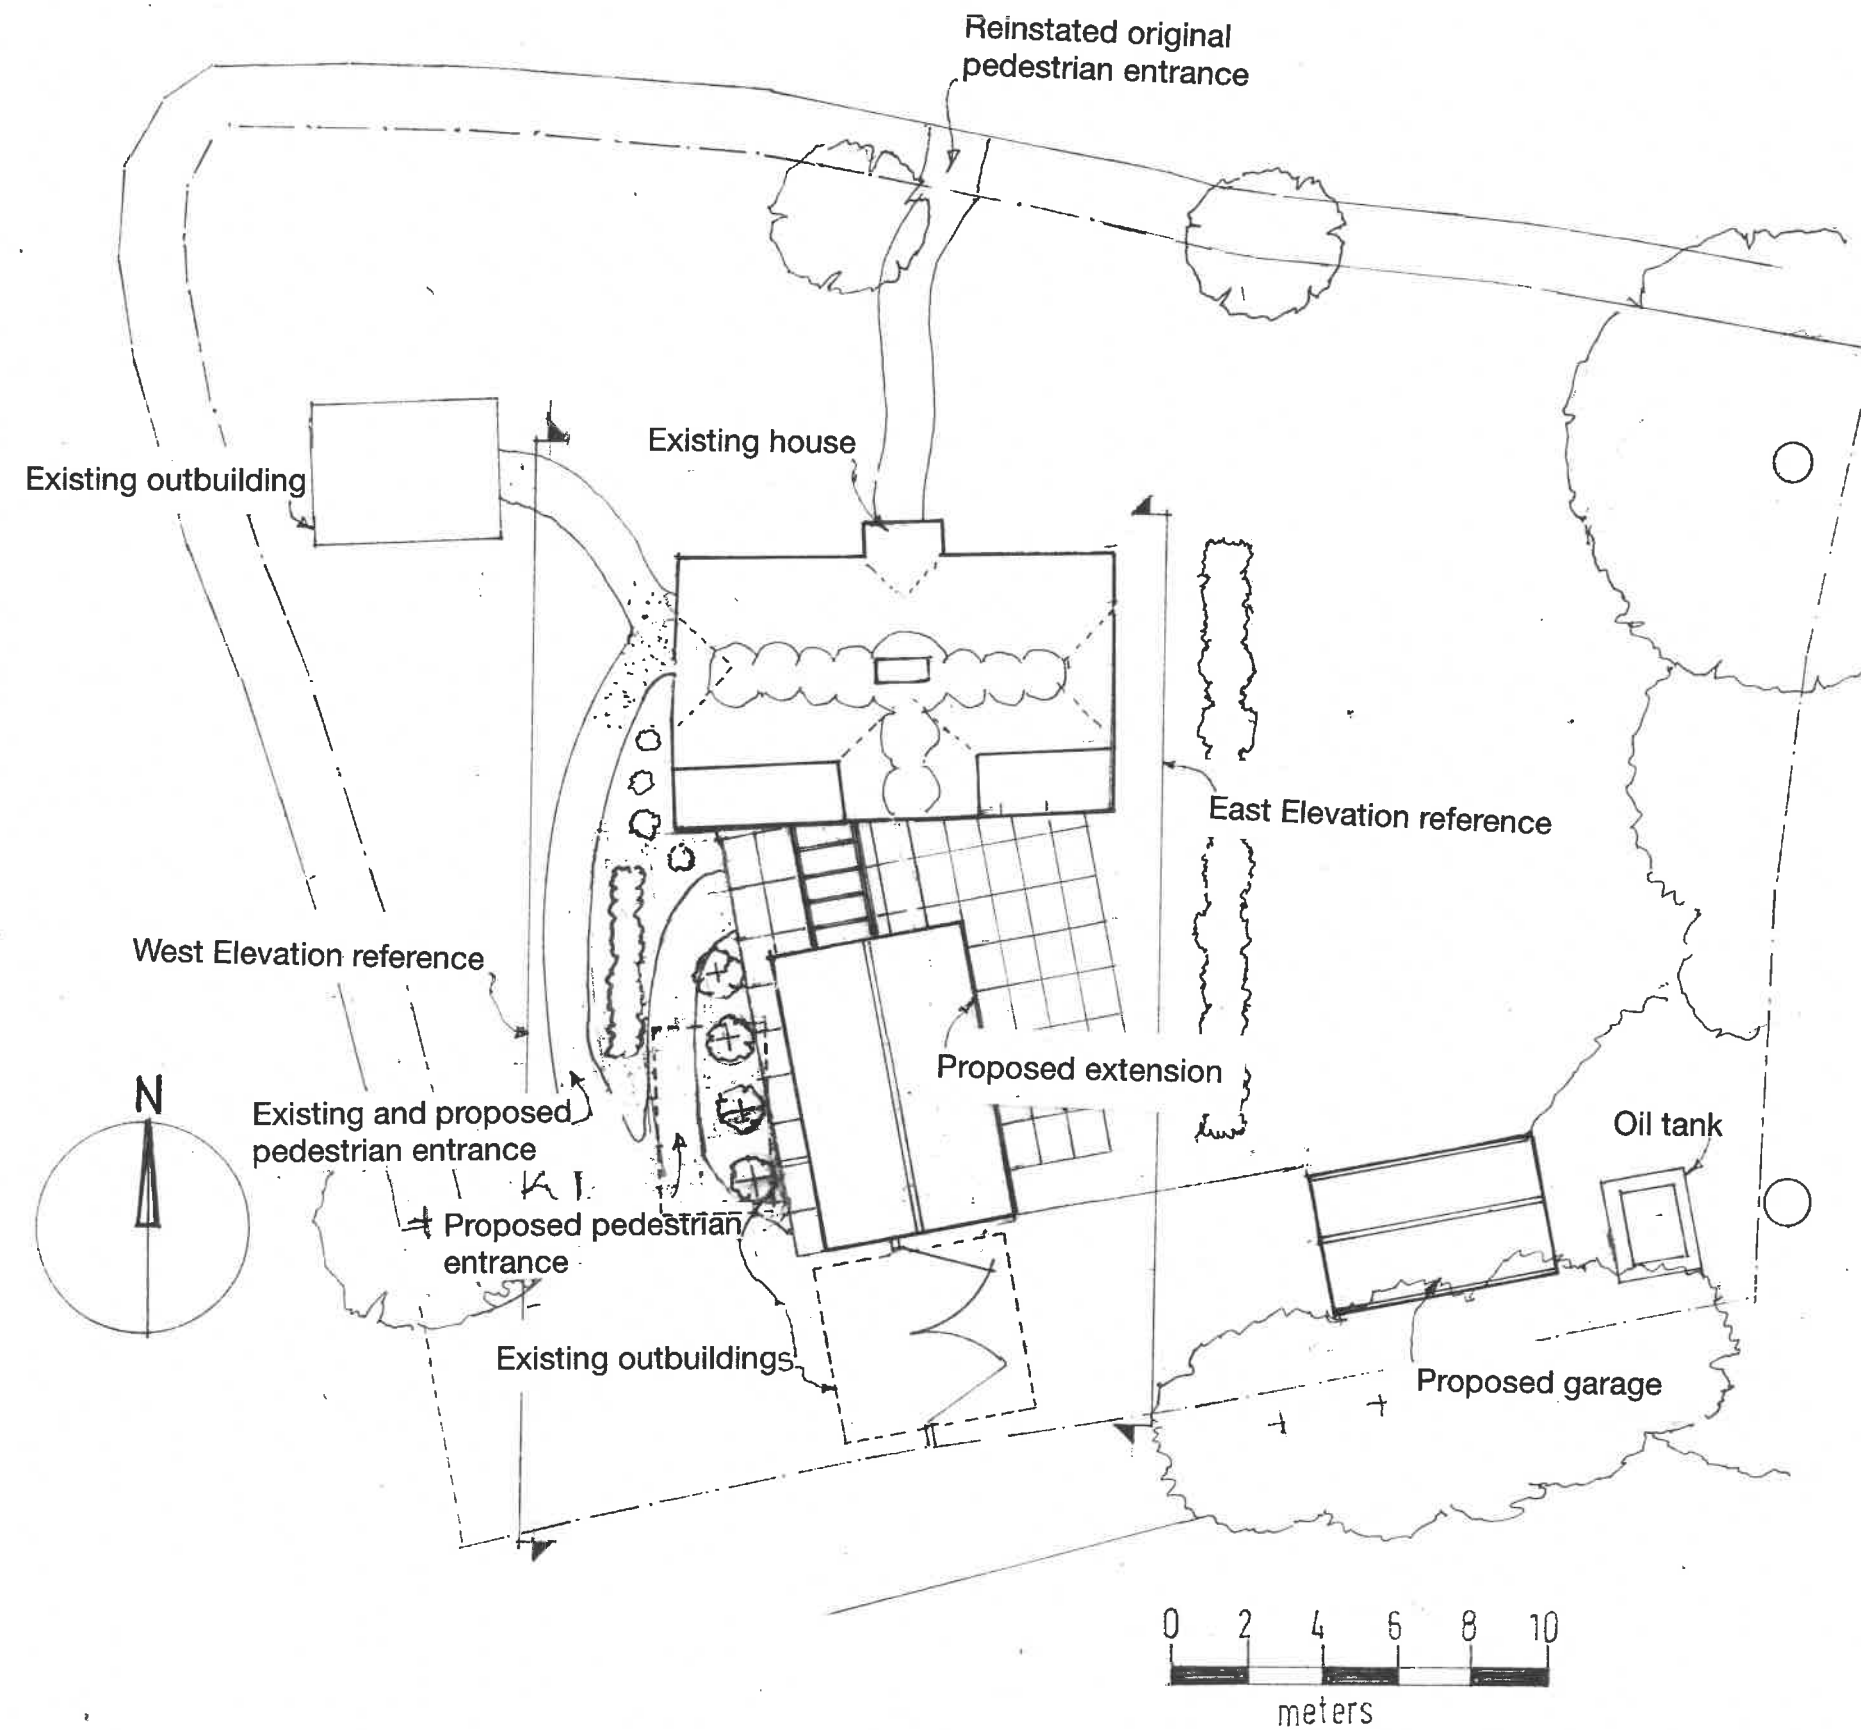

Read in conjunction with
Drawings 389/05, 06 and 07

Revision A 25 January 26

Wilson & MacGarry
11 Church Street
Thriplow
Nr. Royston
Herts SG8 7RE
Tel : 01763 208002
e-mail: p@macgarry.com
website: wilson.macgarry.com

JOB

**MOSS ROSE COTTAGE
PAYNE END
SANDON
BUNTINGFORD
SG90QU**

DRAWING
Proposed
SITE AND ROOF PLANS

DATE SCALE@A3

7/1/26 1:200

DRG. NO.

389/04 A