



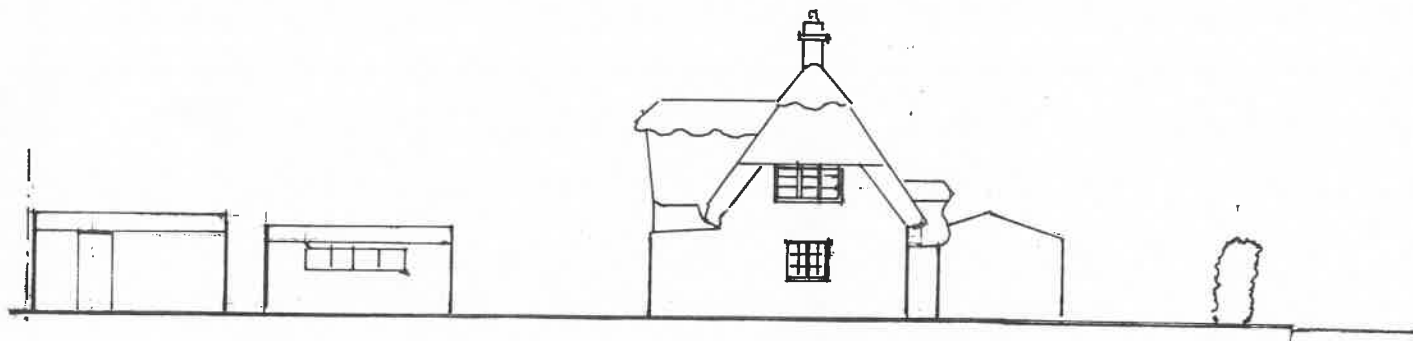


Existing East Elevation

0 2 4 6
meters

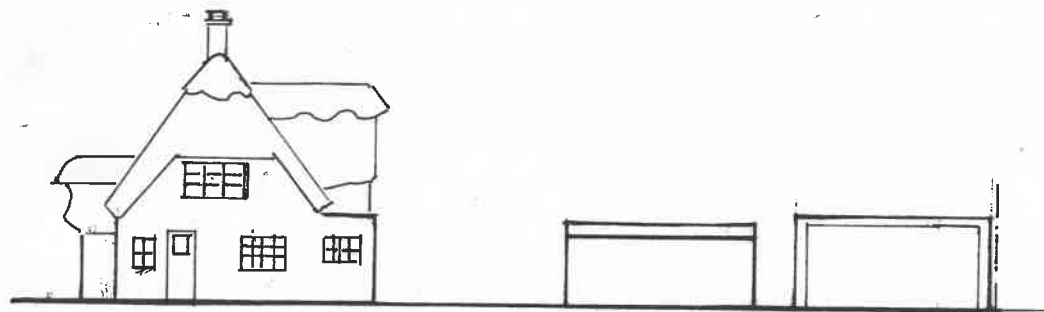

Existing West Elevation

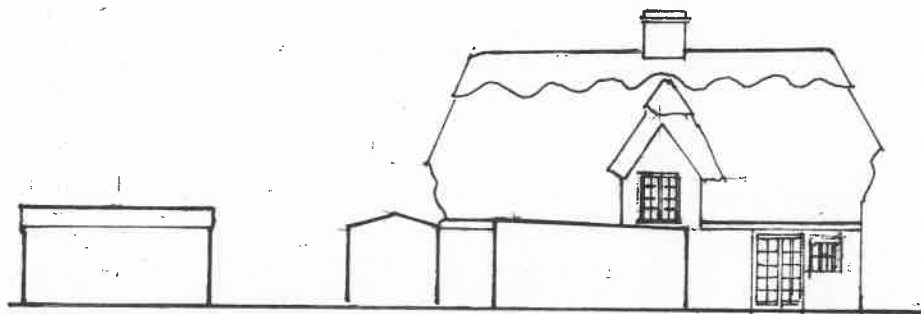

Existing South Elevation

Wilson & MacGarry

11 Church Street

Thriplow

Nr. Royston

Herts SG8 7RE

Tel : 01763 208002

e-mail: p@macgarry.com

website: wilson.macgarry.com

JOB

MOSS ROSE COTTAGE

PAYNE END

SANDON

BUNTINGFORD

SG90QU

DRAWING

ELEVATIONS AS EXISTING

DATE SCALE@A3

9 / 1 / 26

1:200

DRG. NO.

389/07 A