



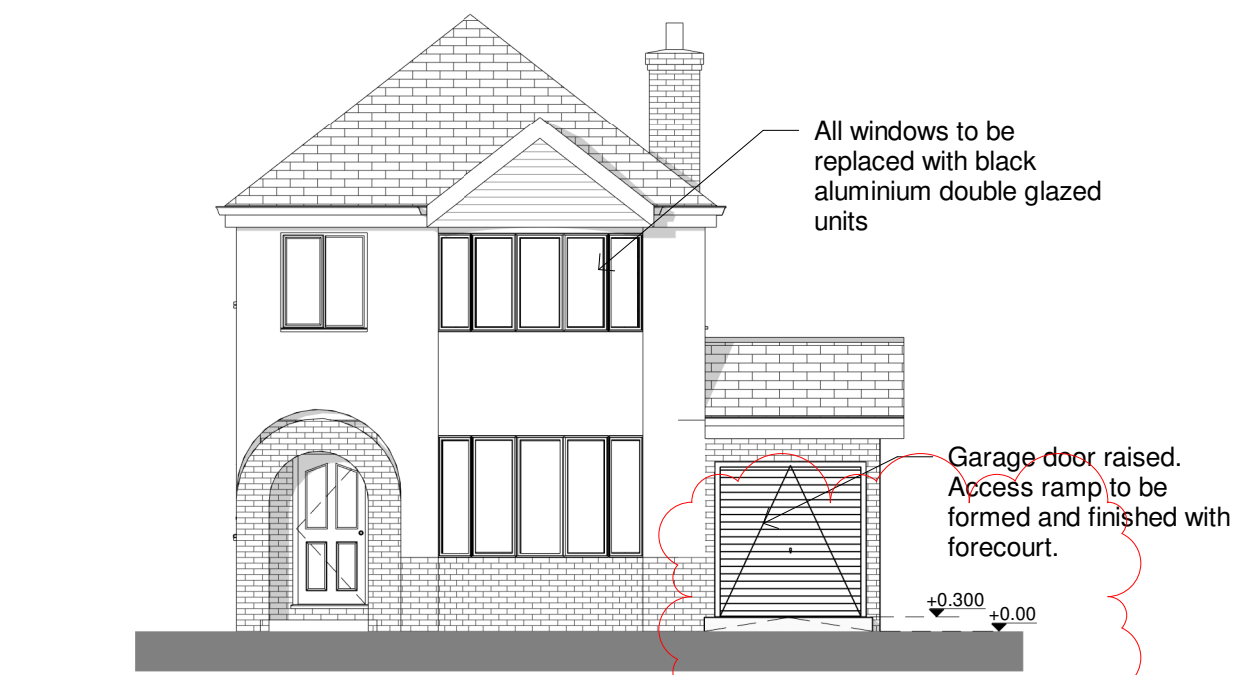


4 Front Elevation W - As Proposed
1 : 100




5 Rear Elevation E - As Proposed
1 : 100

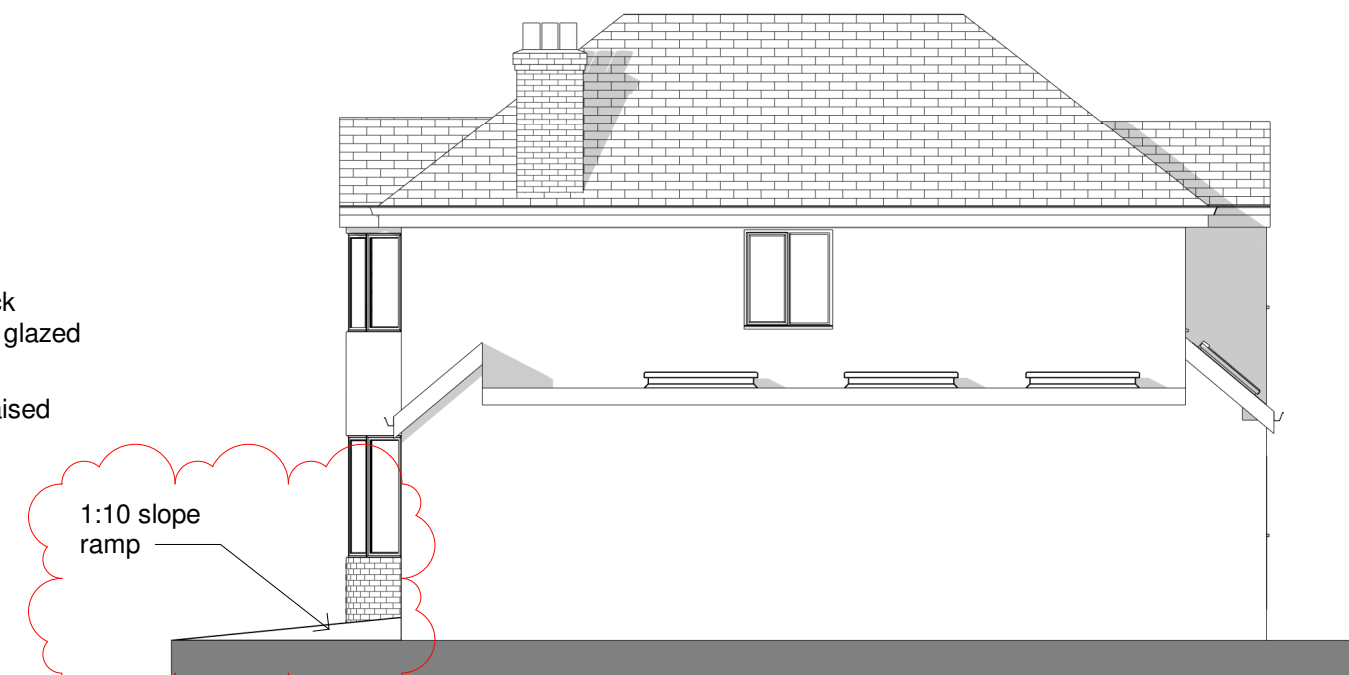


6 Side Elevation S - As Proposed
1 : 100

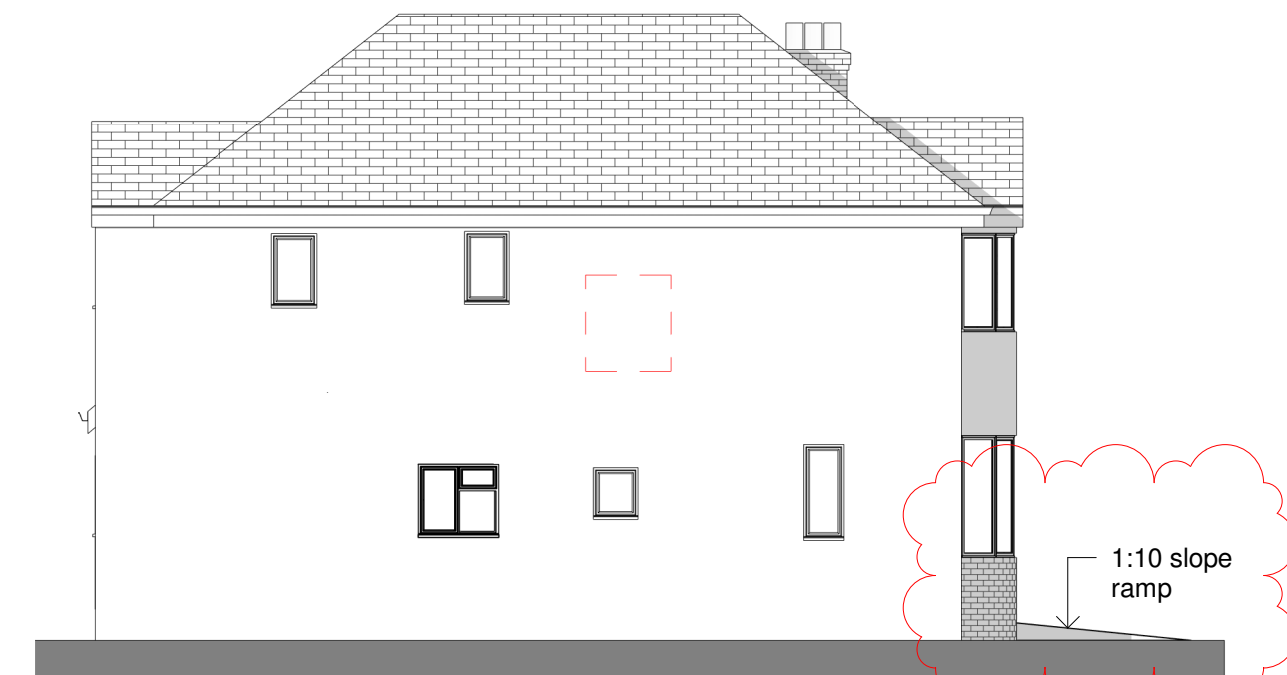


7 Side Elevation N - As Proposed
1 : 100

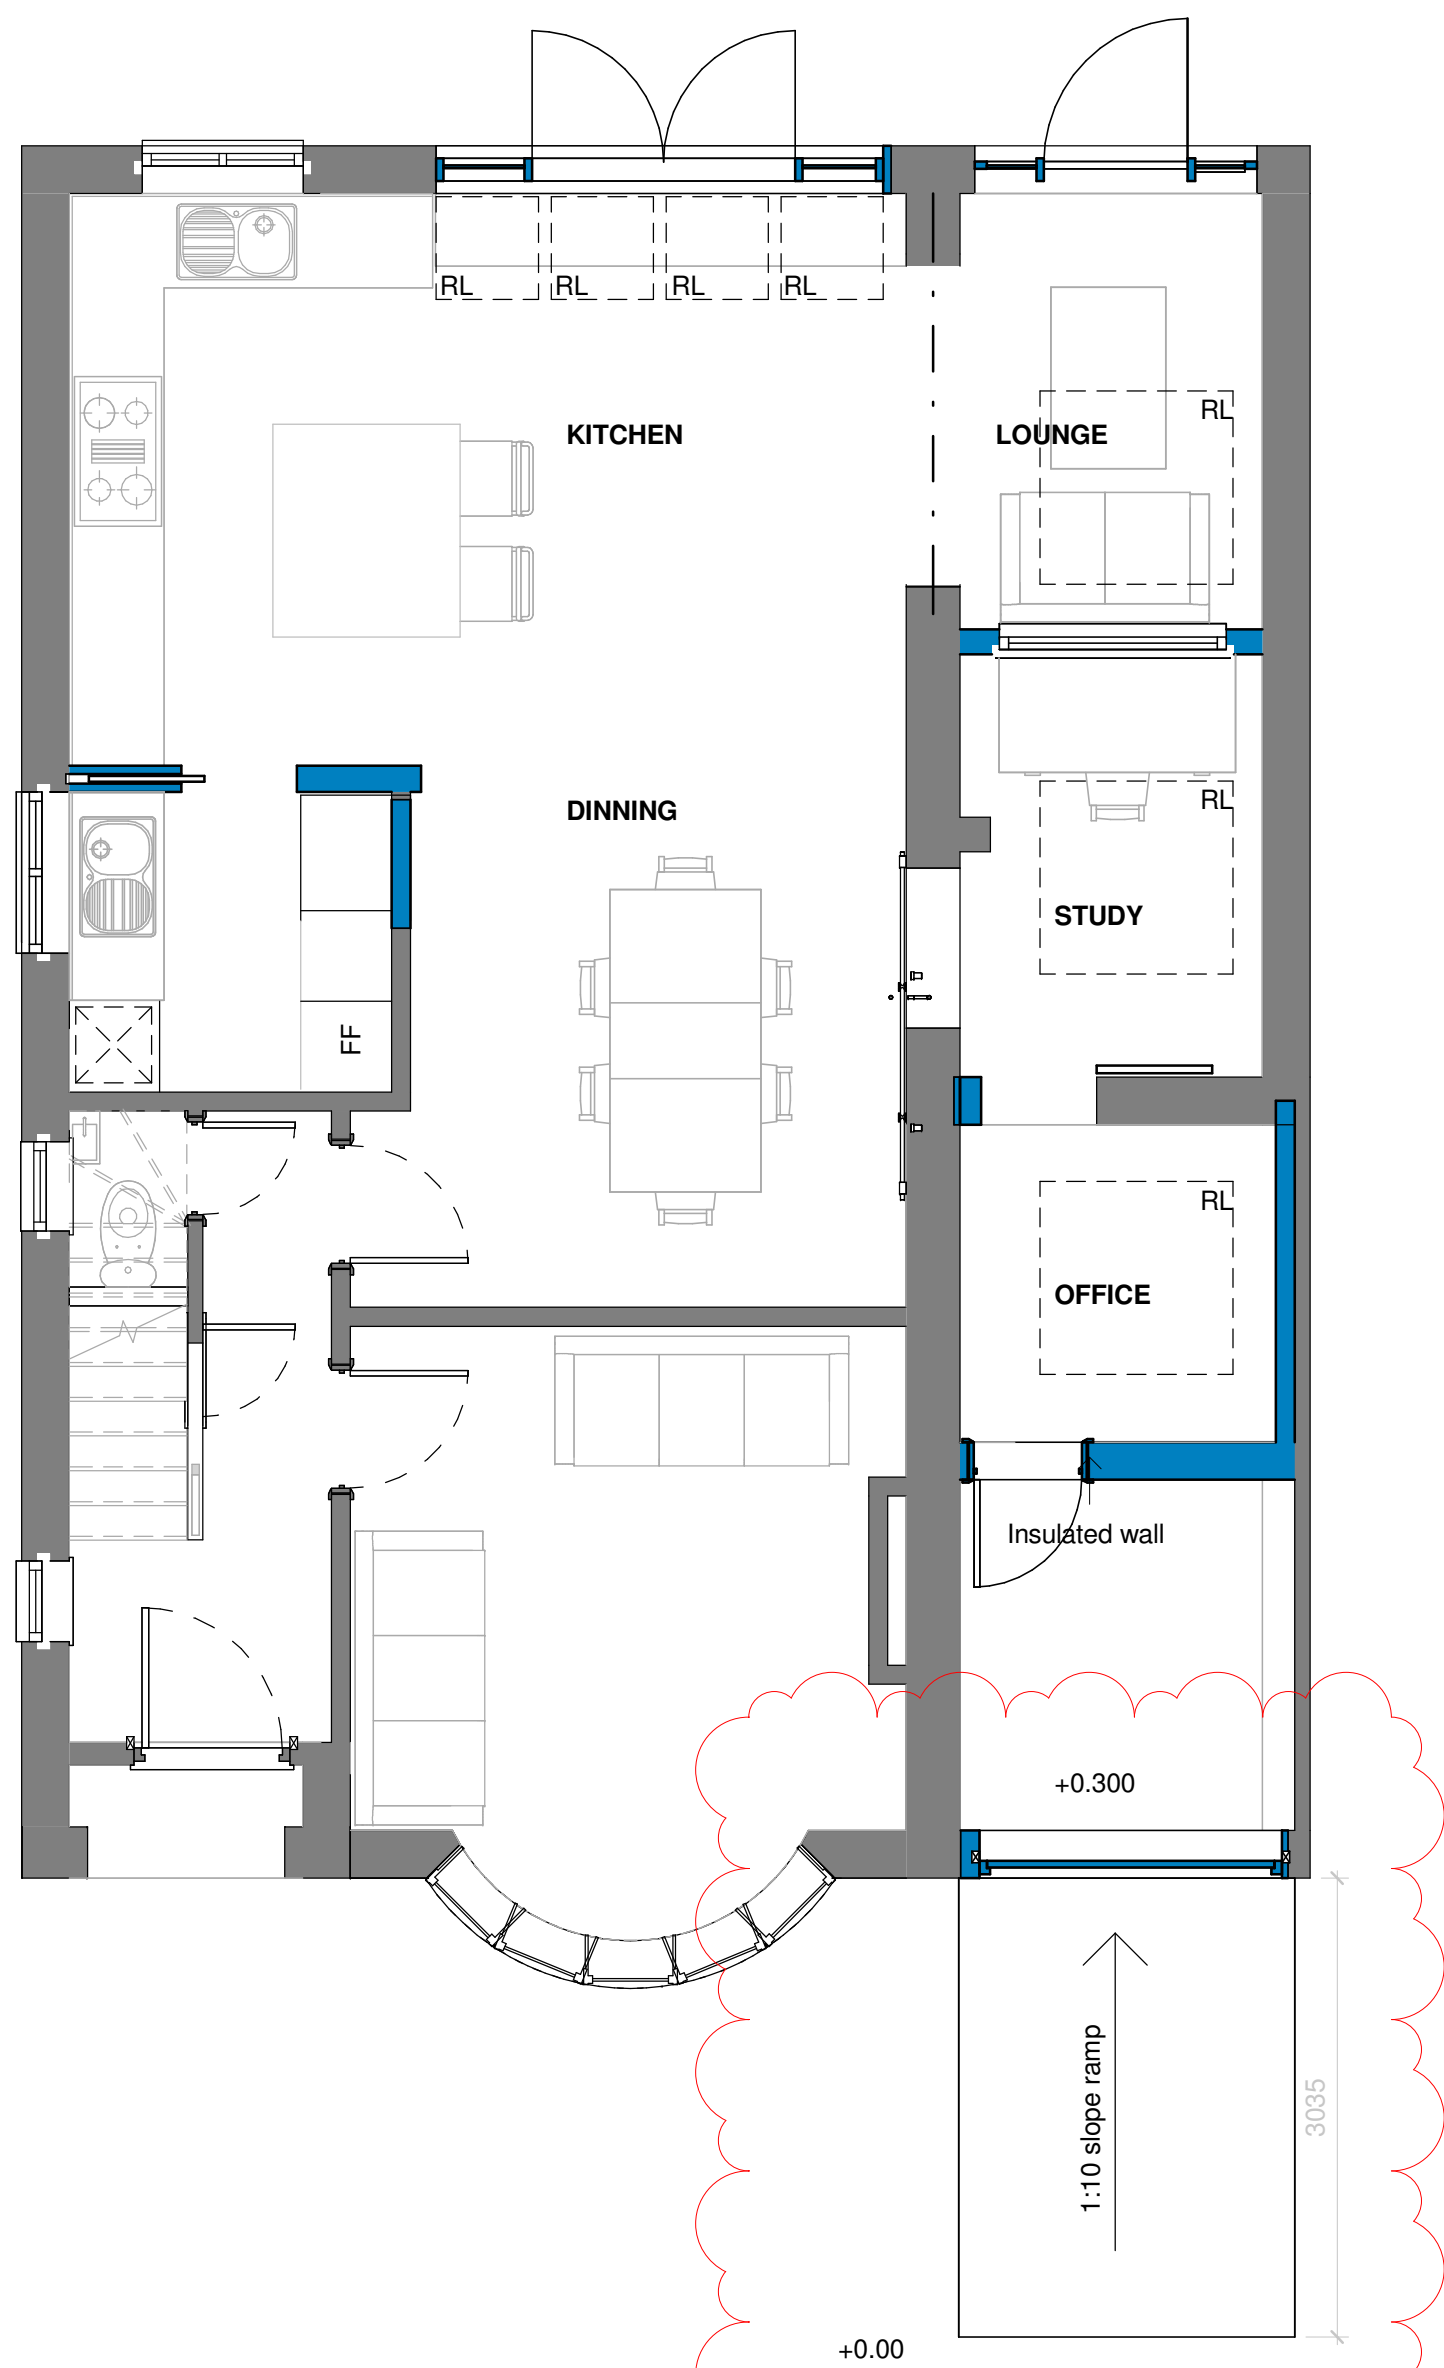

1 Ground Floor - As Proposed
1 : 50

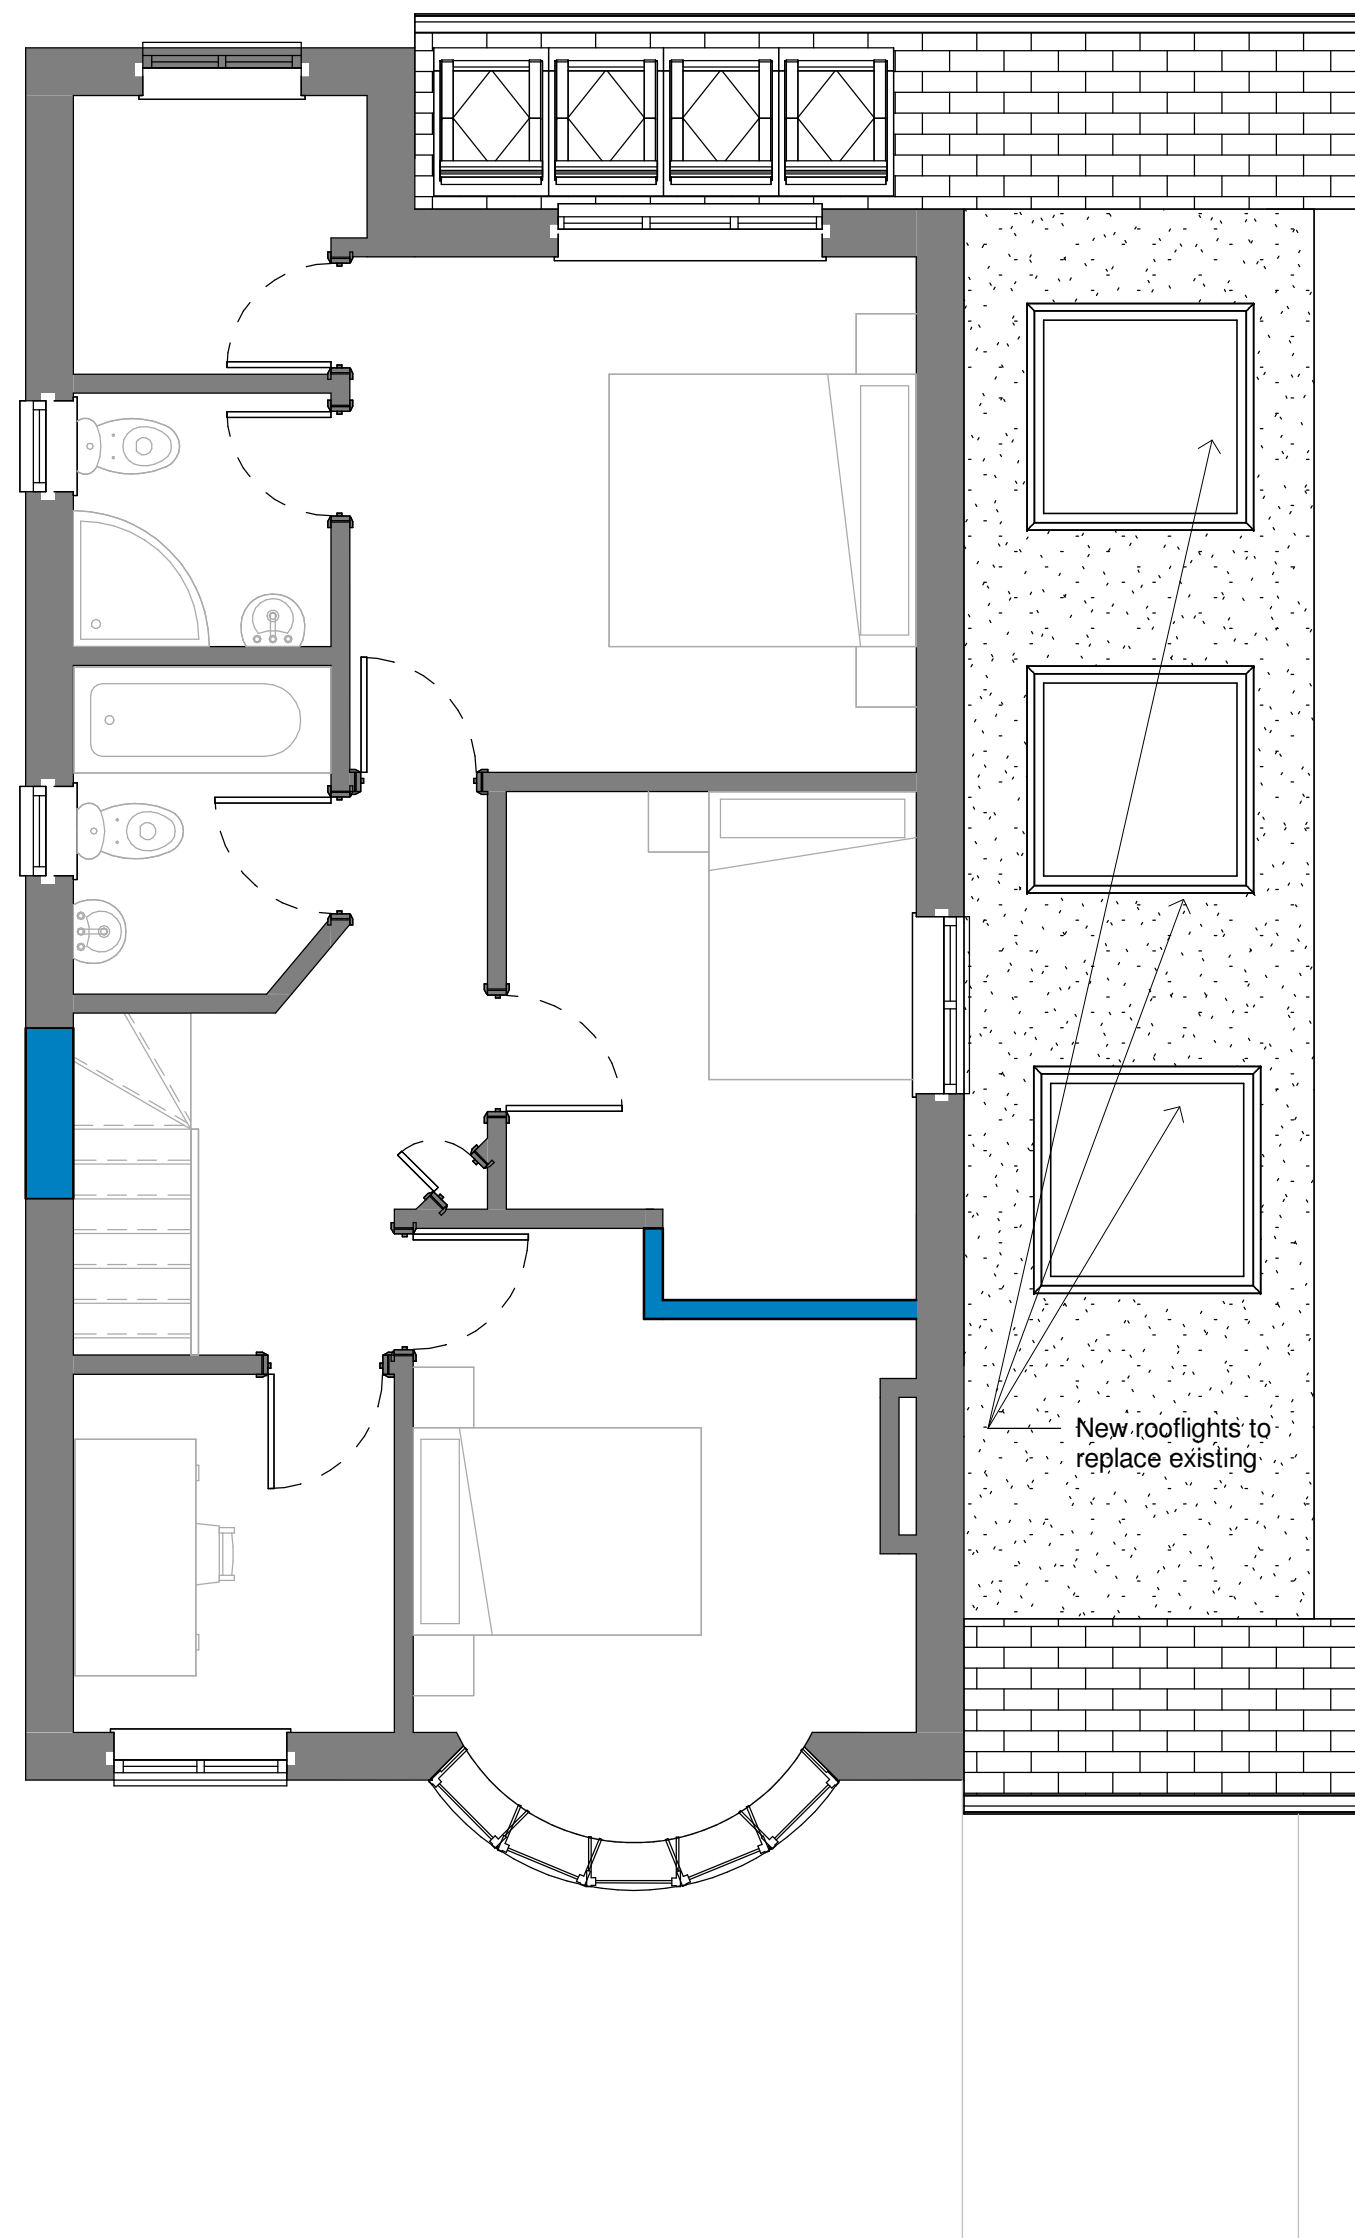

2 First Floor - As Proposed
1 : 50

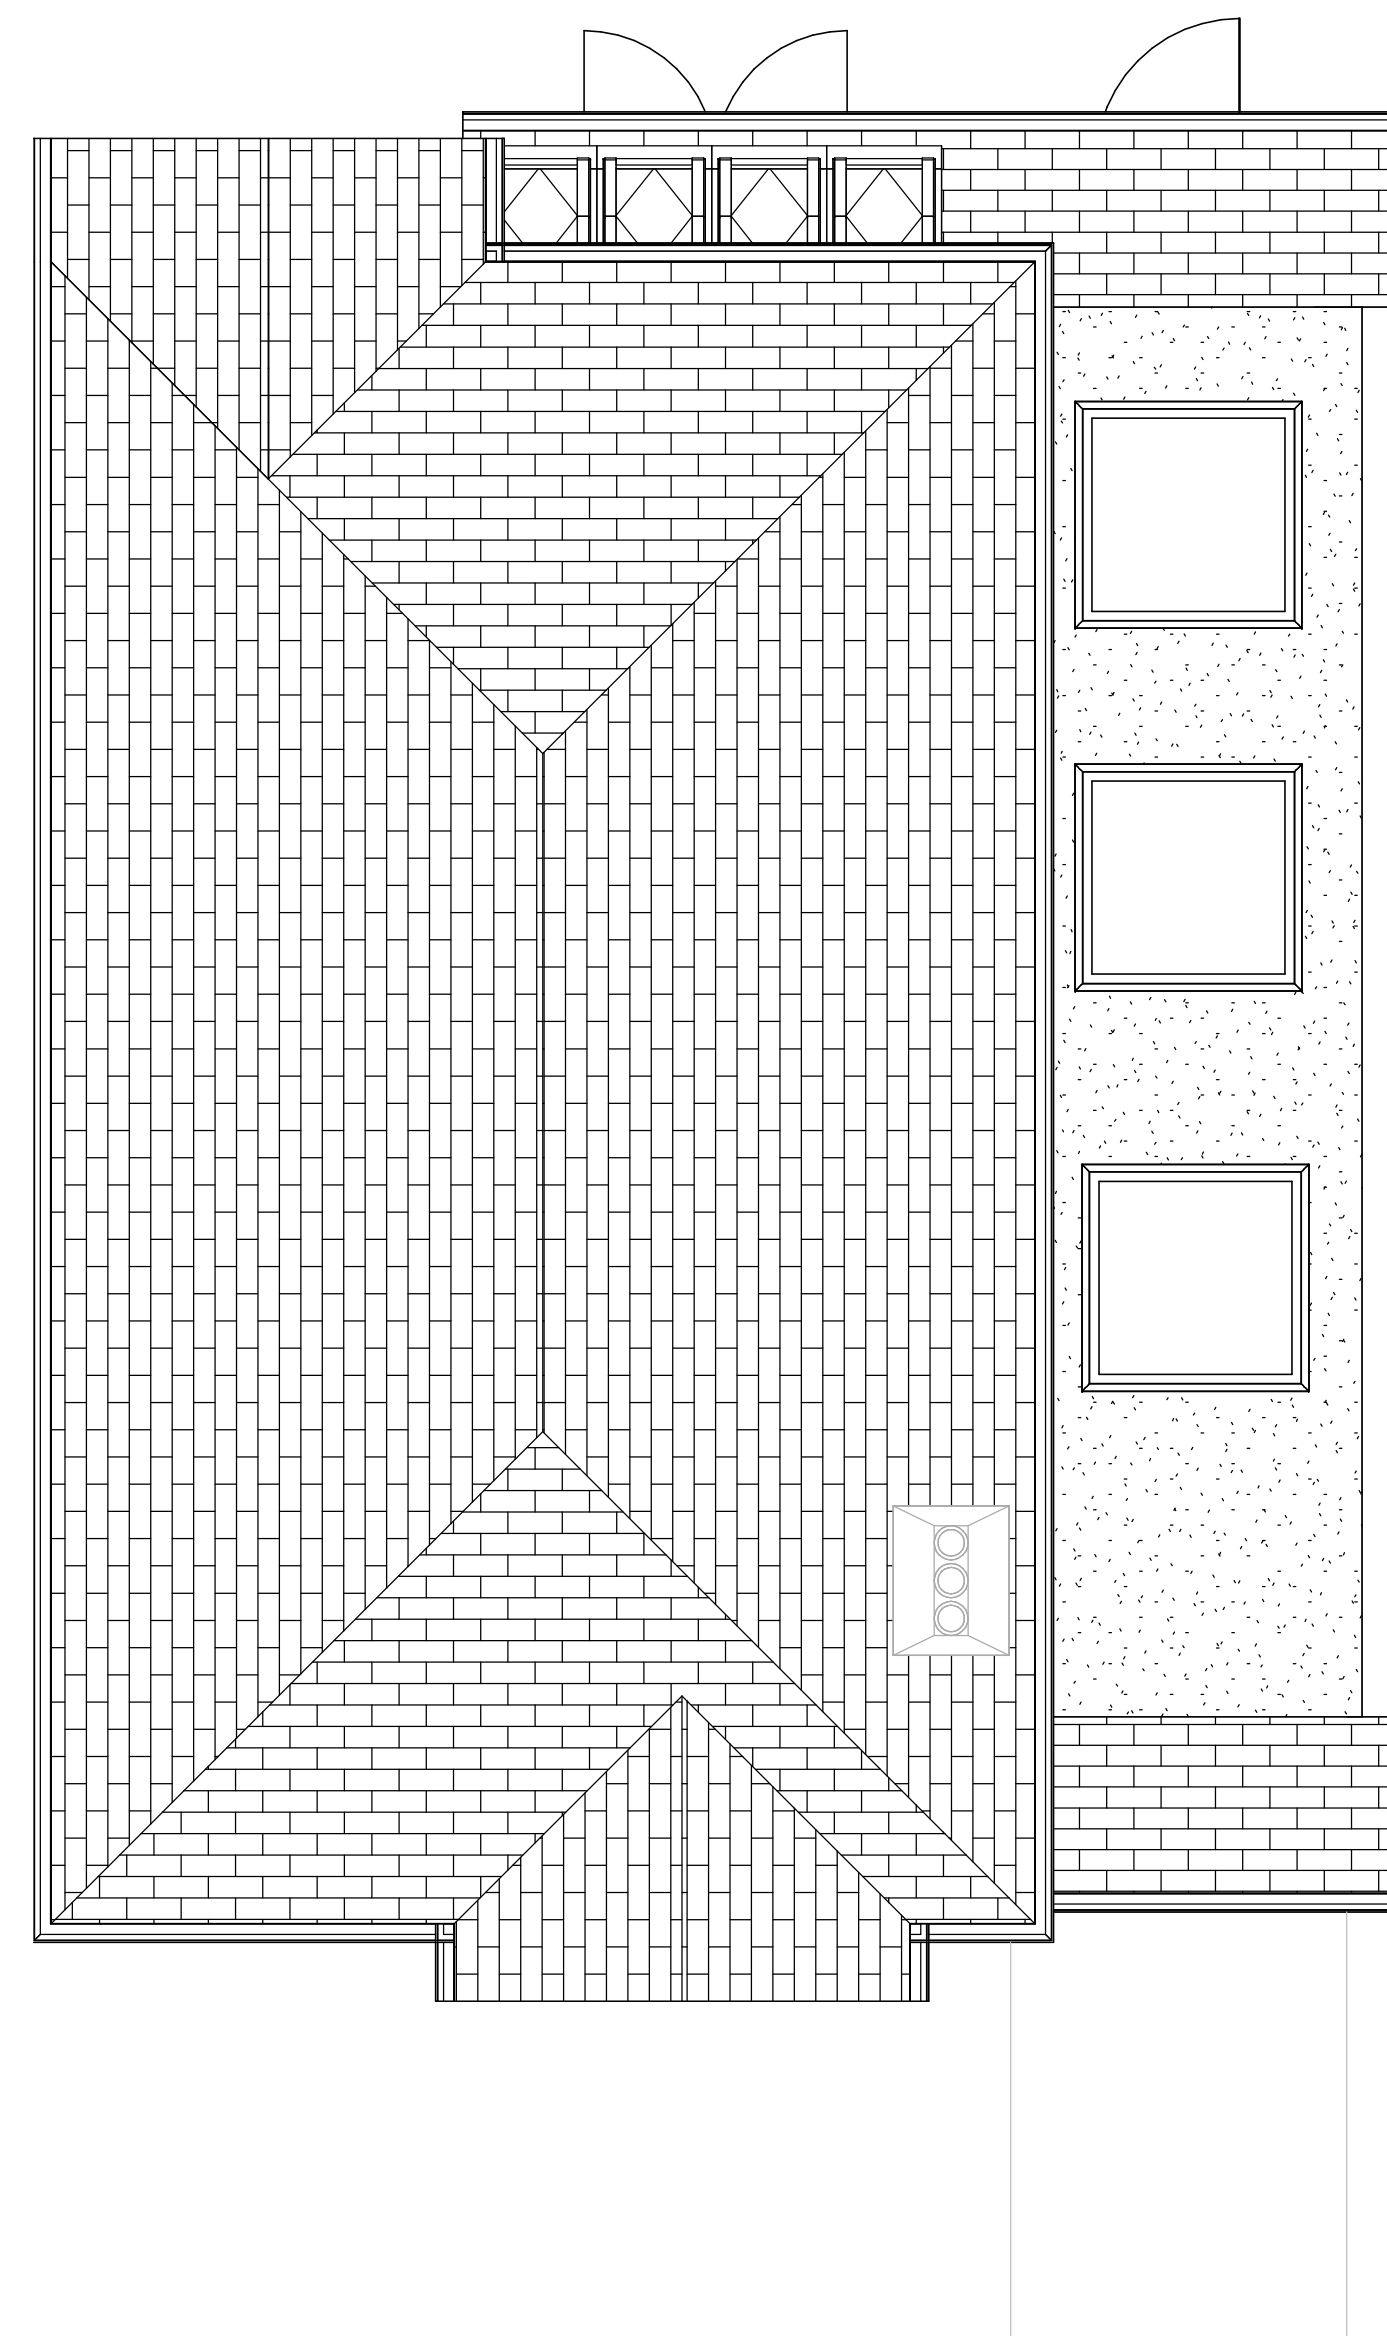

3 Roof Plan - As Proposed
1 : 50

MATERIALS

Roof

Walls



All exterior walls to have smooth render to replace "rough cast" render.

Doors

Terrace door - black aluminium crittal door

Windows

Black uPVC to replace all windows

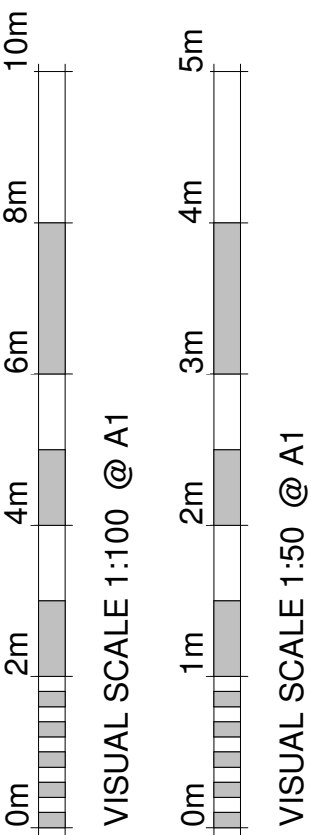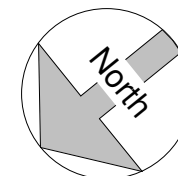

B	Notes added to ramp	28/08/2025	NC
A	Change to the first floor layout. Space for the built-in wardrobe	11/08/25	KR

Revision Number	Revision Description	Revision Date	Issued by
Revision			

Planning

Status:

Dimensions, areas and levels where given are only approximate and subject to site survey.
All dimensions are to be checked on site. Figured dimensions only are to be taken from this drawing.
This drawing is to be read in conjunction with all relevant consultants and/or specialists drawings/documents and any discrepancies or variations are to be notified to the Architect before the affected work commences. This drawing is copyright and remains the property of the Architects.



telephone: 01462 453931
email: info@croearchitects.co.uk
web: www.croearchitects.co.uk

Project:
High Trees
Lucas Lane
Hitchin
Hertfordshire
SG5 2JA

Client:
Mr and Mrs Stocks

Drawing name:
As Proposed

Scale: As indicated	A1	Drawing number	Revision
Date: 07 - 25		24067 - 010	B
Drawn by: KR			