


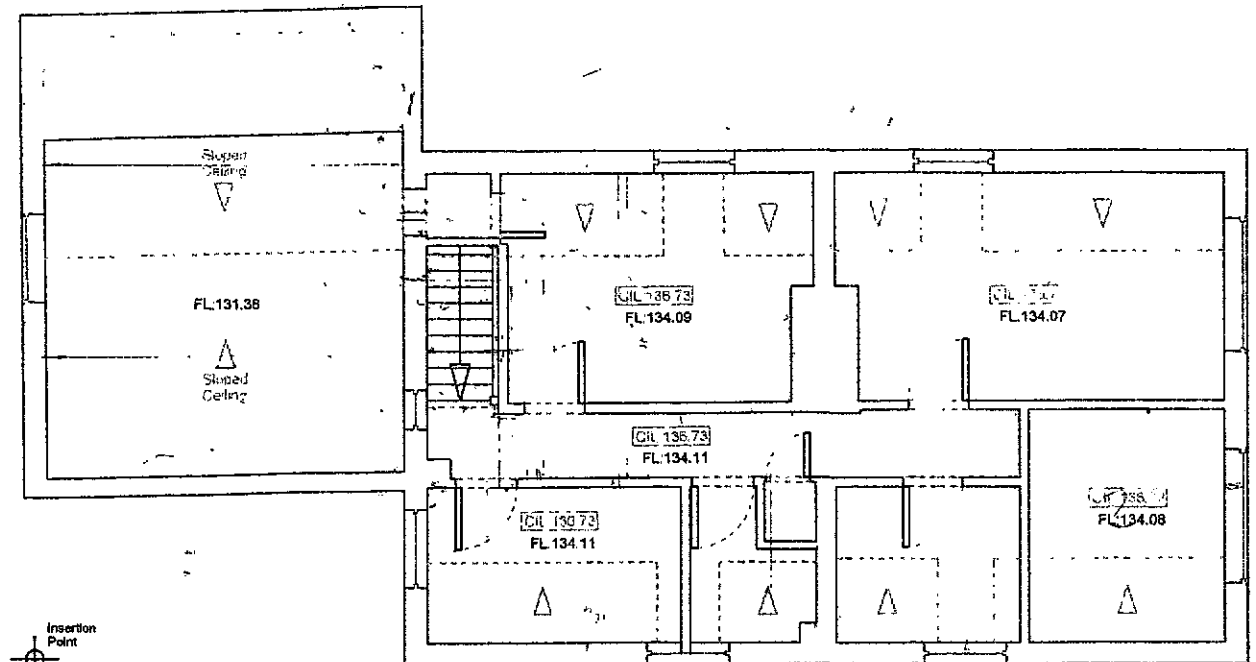


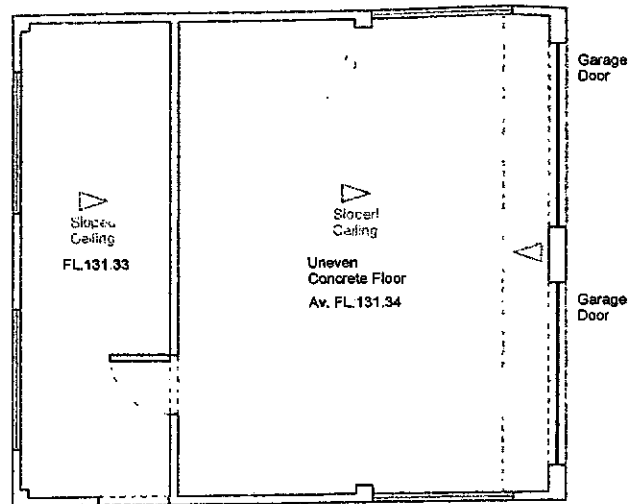

Insertion Point
FIRST FLOOR

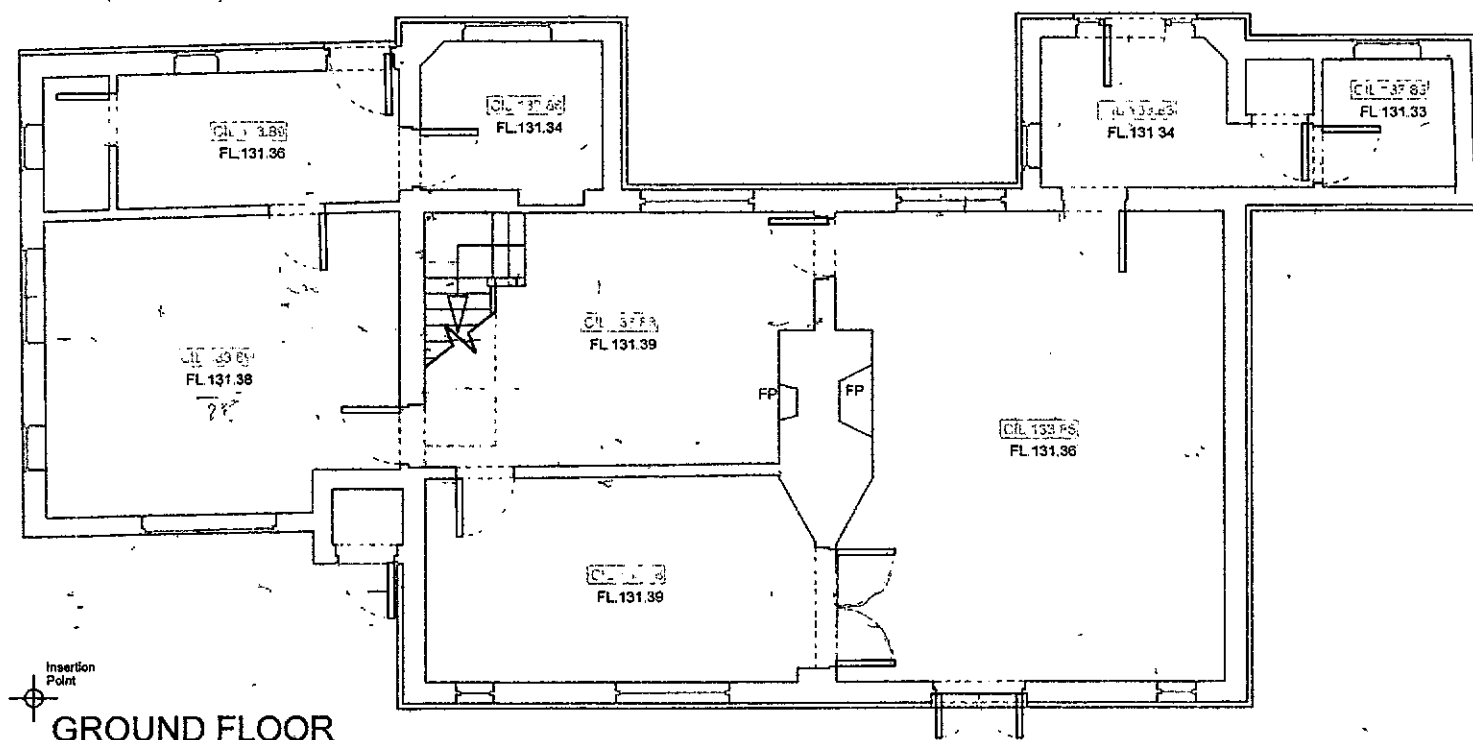

Insertion Point
GROUND FLOOR

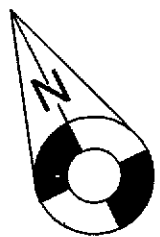

SUNSHINE SURVEY
28 Cadogan Road, Bury St Edmunds, IP33 3QJ
Tel: 01284 850265
Email: info@sunshinesurvey.co.uk
Web: www.sunshinesurvey.co.uk

Project Title:	KINGSWOODBURY FARM, CLOTHALL BALDOCK
Client:	DAVID EASTHOPE
Description:	NORTH-WEST BUILDING OUTLINE FLOOR PLANS

Plan Coordinate Control:			
N/A			
Level Datum:			
All levels relate to OS Newlyn datum using geoid model OSGM15.			
Date	06.02.2025	Scale	1/100 @ A3
Job No.	GY15754A	Surveyor	T E
Dwg No.	11001	Drawn	T E

Notes:
as existing
4 Kingswoodbury Farm,

Scale Bar @ 1/100 Metres

Kingswoodbury Farm, Clothall 2409:04