



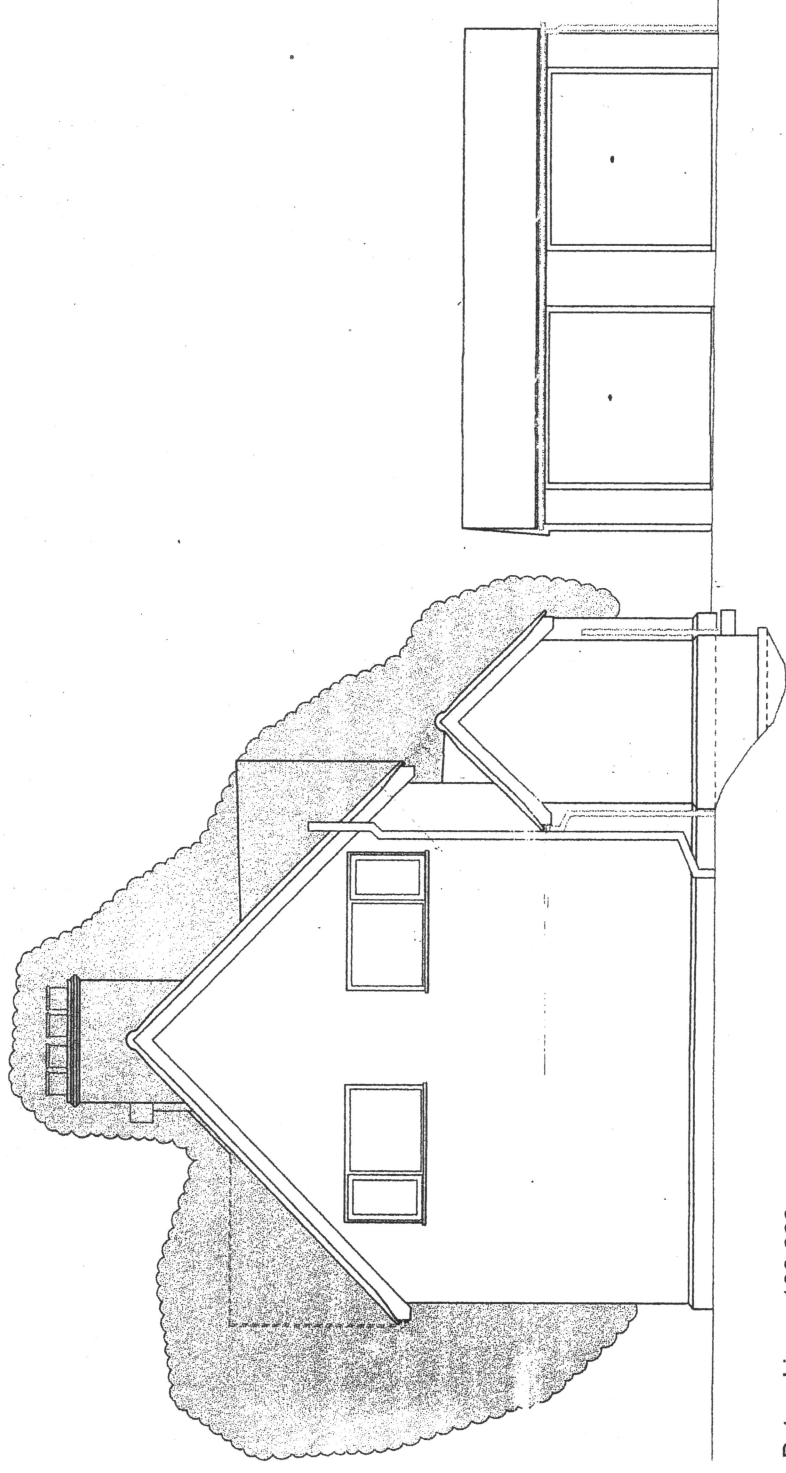

Datum Line = 130.000m

EAST ELEVATION

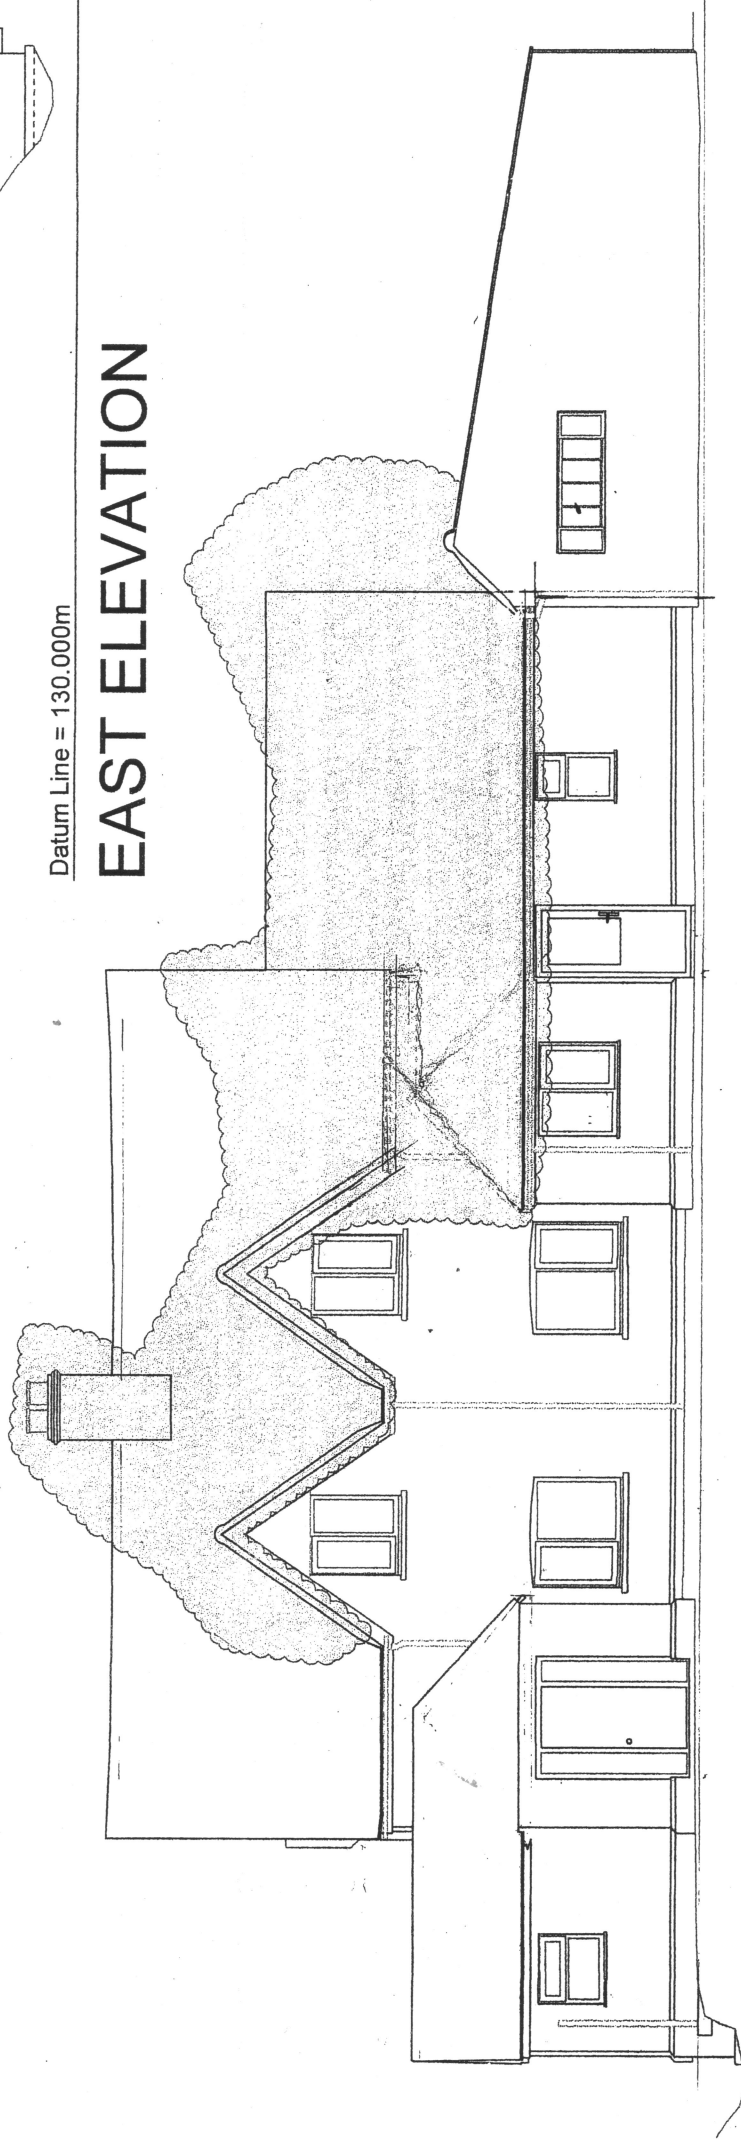

Datum Line = 130.000m

NORTH ELEVATION

**SUNSHINE
SURVEY**

28 Castogan Road, Bury St Edmunds, IP33 3QJ
Tel: 01284 862255
Email: info@sunshinesurvey.co.uk
Web: www.sunshinesurvey.co.uk

Project Title: KINGSWOODBURY FARM, CLOTHALL
BALDOCK

Client: DAVID EASTHOPE

Description: EAST ELEVATION

Plan Coordinate Control:

N/A

Level Datum:
All levels relate to OS Newlyn datum using geoid model OSGM15.

Date	06.05.2025	Scale	1/100 @ A3
Job No.	GY15754B	Surveyor	T.E.
Dwg No.	5/001	Drawn	T.E.

Notes:

as existing
4 Kingswoodbury Farm,

Kingswoodbury Farm, Clothall 2409:05

Scale Bar @ 1/100

Metres

