




EXTERNAL MATERIALS:	
External Walls	- Facing brick & render to match existing.
Pitched Roof	- Interlocking roof tiles to match existing.
Fascia	- UPVC
Windows	- UPVC - Anthracite - All windows replaced.
Rooflight	- Powder coated aluminium - Anthracite.
Doors	- UPVC - Anthracite
Bifold Doors	- Powder coated aluminium - Anthracite.
Rainwater Goods	- UPVC - Black.

1 Rear Elevation - Proposed

1 : 50

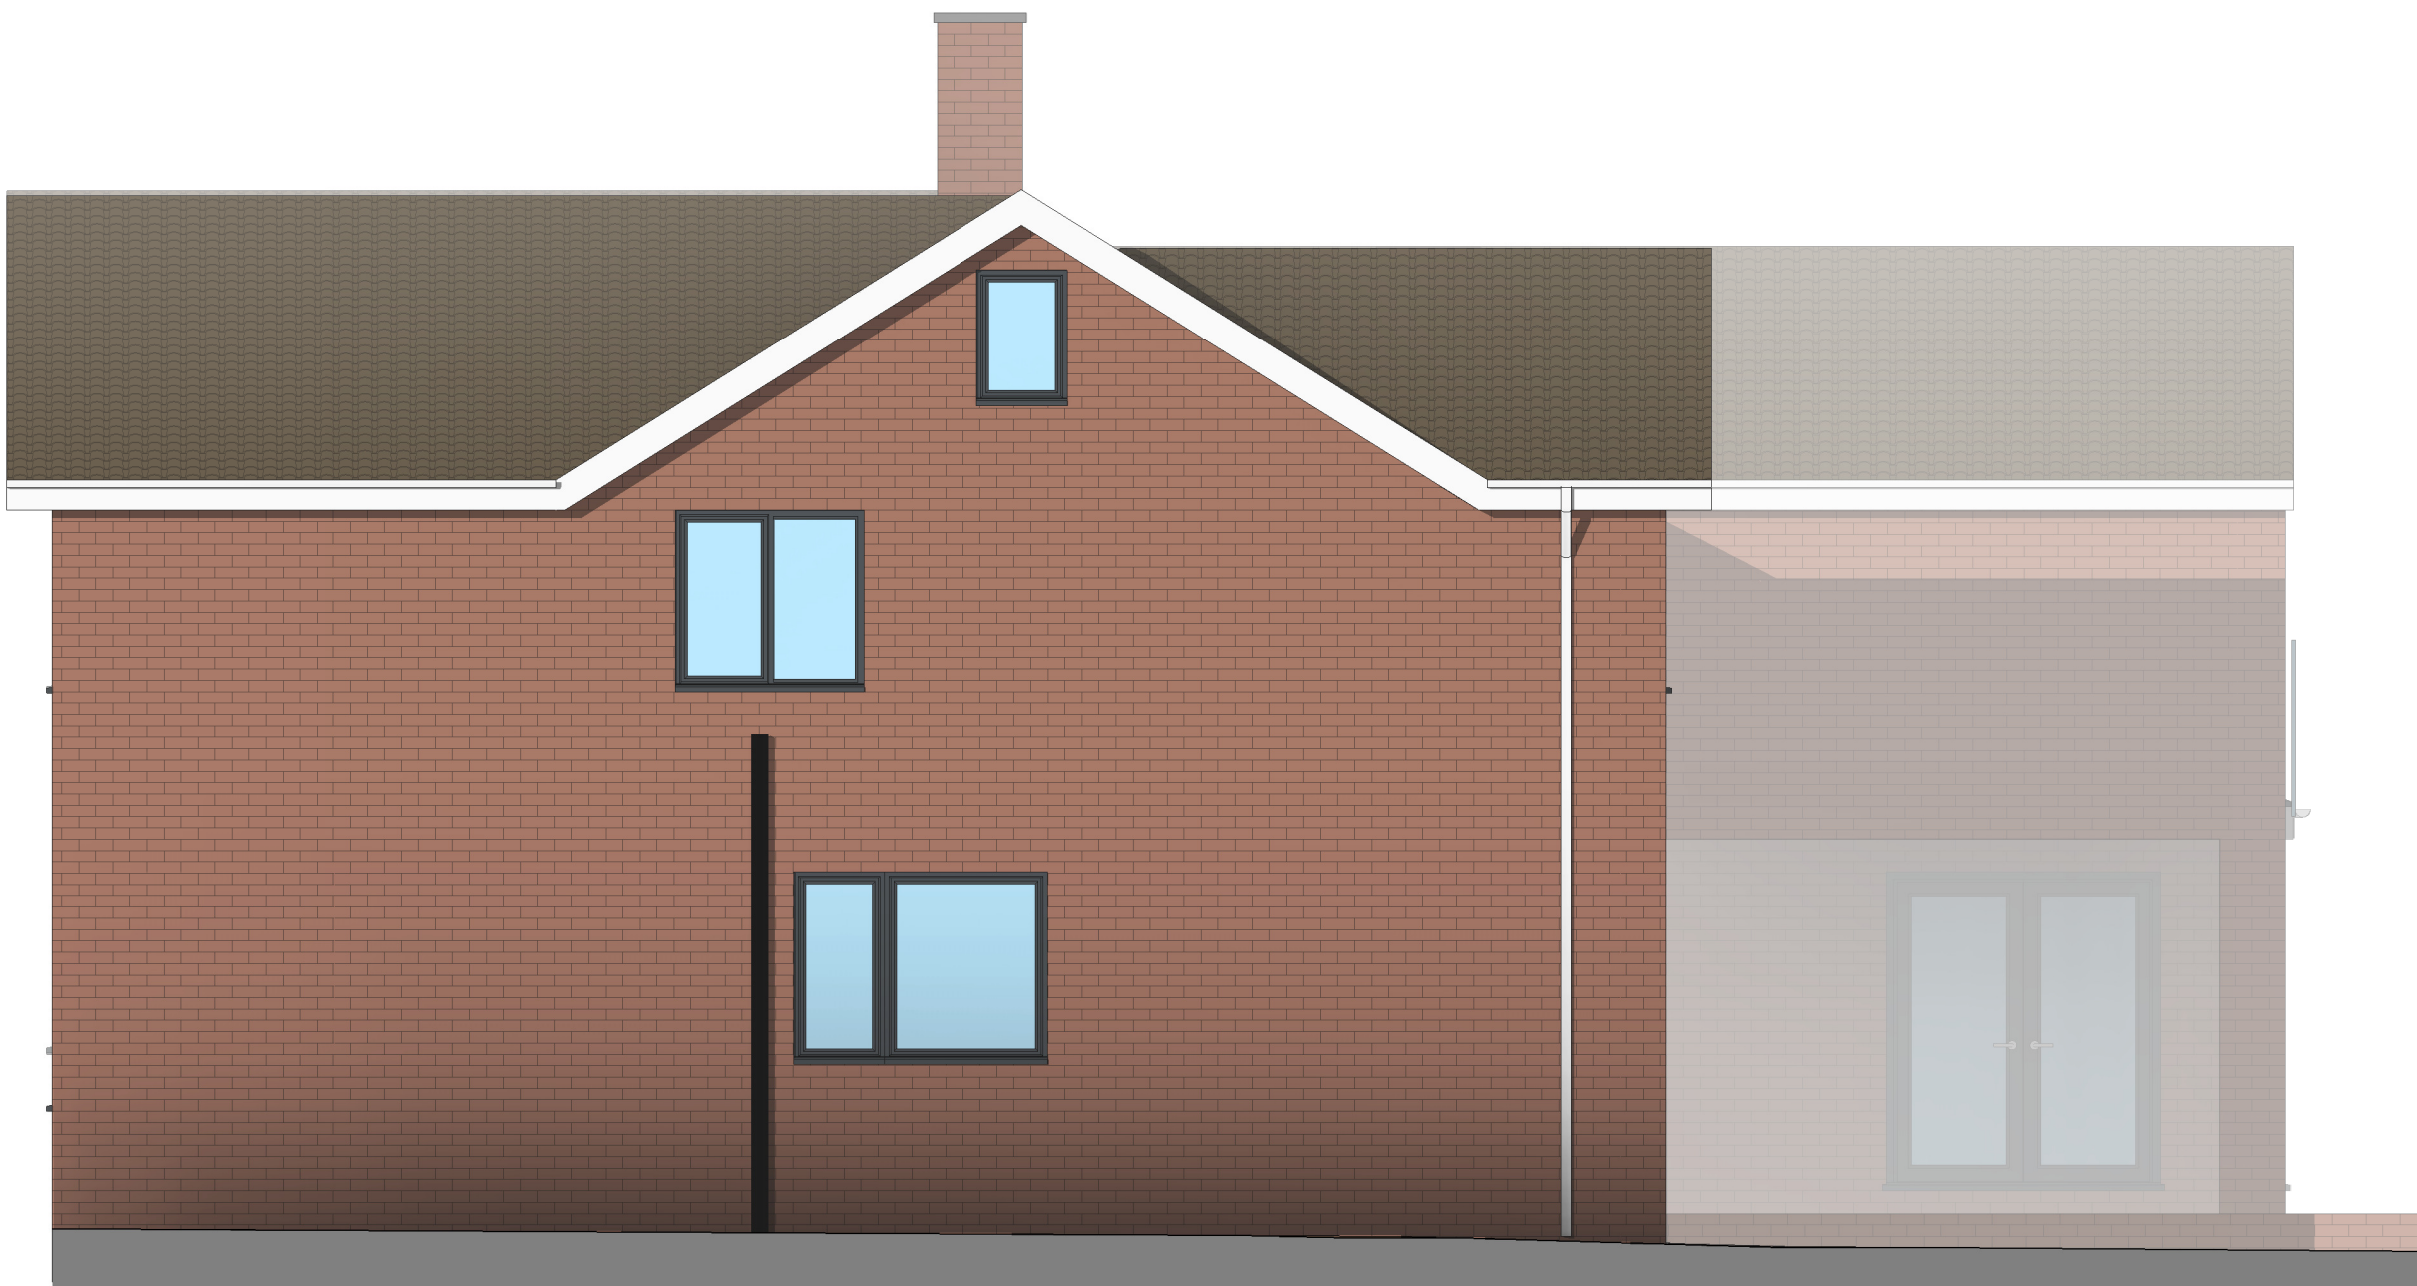

2 Side 2 Elevation - Proposed

1 : 50

0 1 to 50 5m

1	03.10.25	Garage extension removed. Obscure glazing noted for new en suite and dressing area.			
Rev	Date	Details	Drawn	Checked	

Issued for:

Project/Client:	Project No:
8 Manor Way	Project Number
	Dwg No:
	A109
	Rev:
	1
Drawing:	Scale:
Proposed Elevations 2 of 2	1 : 50 @A1
	Drawn By: Date:
	Author
	Checked By: Date:
	Checker

