



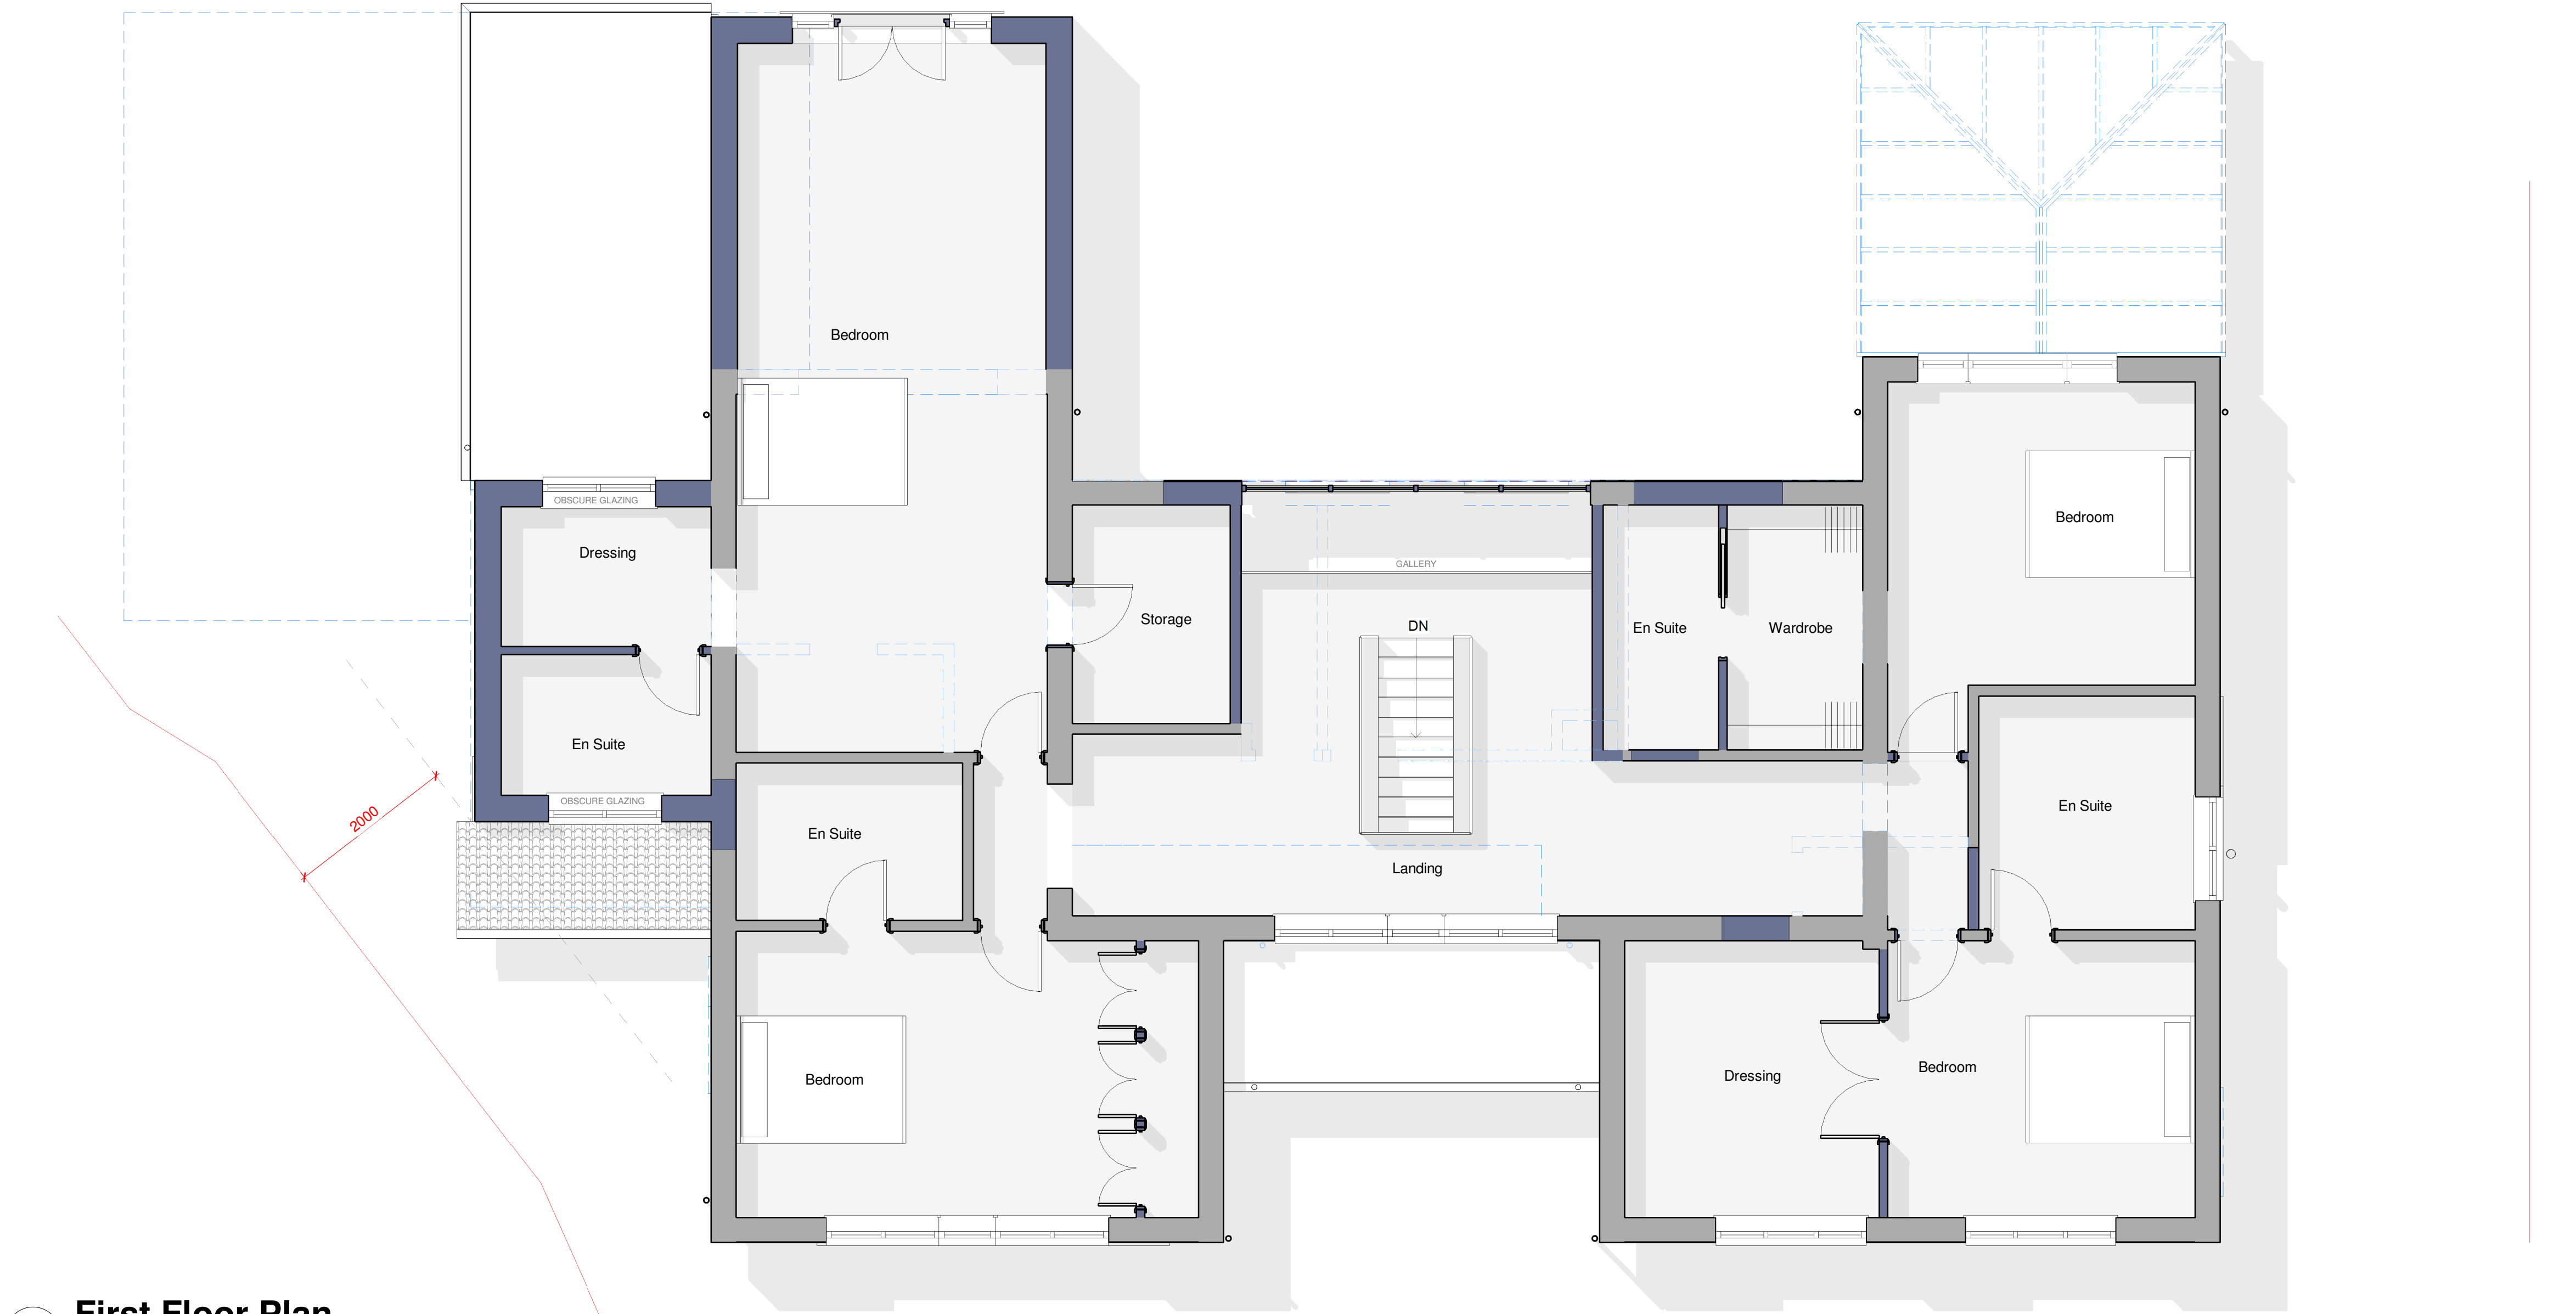

1 First Floor Plan
1 : 50

LEGEND:	
	Existing construction to be retained.
	Existing construction to be demolished.
	Proposed new construction.

EXTERNAL MATERIALS:	
External Walls	- Facing brick & render to match existing.
Pitched Roof	- Interlocking roof tiles tomatch existing.
Fascia	- UPVC
Windows	- UPVC - Anthracite - All windows replaced.
Rooflight	- Powder coated aluminium - Anthracite.
Doors	- UPVC - Anthracite
Bifold Doors	- Powder coated aluminium - Anthracite.
Rainwater Goods	- UPVC - Black.

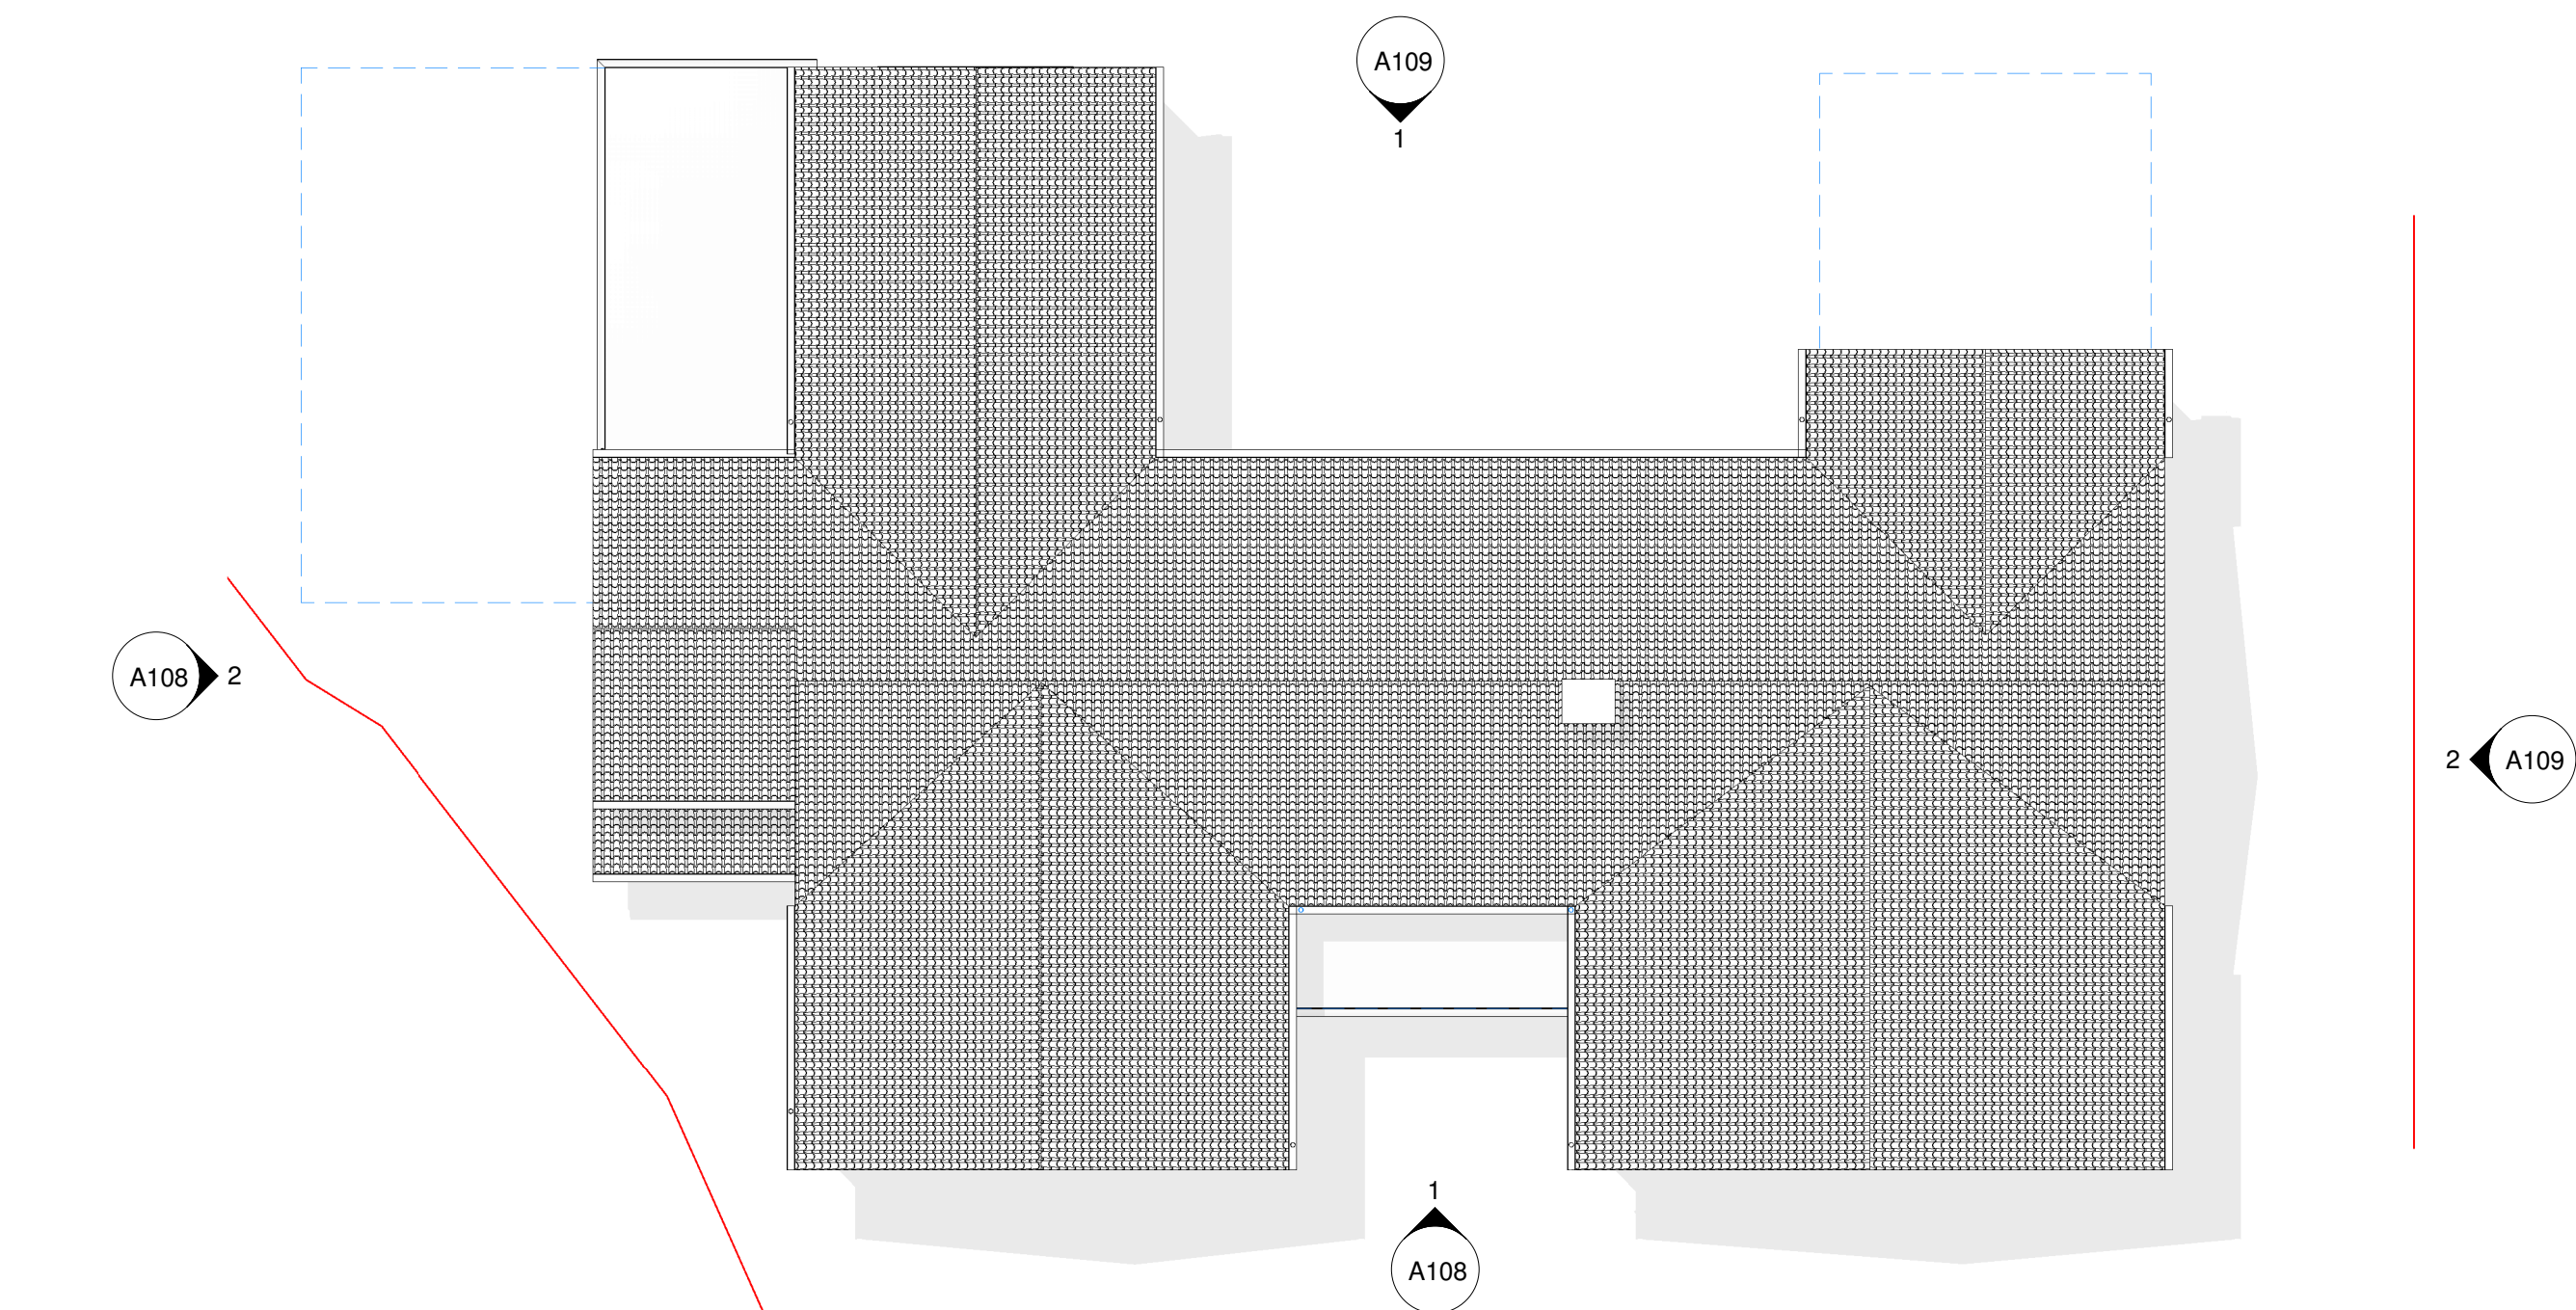

2 Roof Plan
1 : 100



0		1 to 100		10m	
0		1 to 50		5m	

Project/Client:		Project No:	
8 Manor Way		Project Number	
		Dwg No:	
		A106	
		Rev:	
		1	
Drawing:		Scale:	
Proposed First Floor & Roof Plans		As indicated @A1	
		Drawn By:	Date:
		Author	
		Checked By:	Date:
		Checker	

