


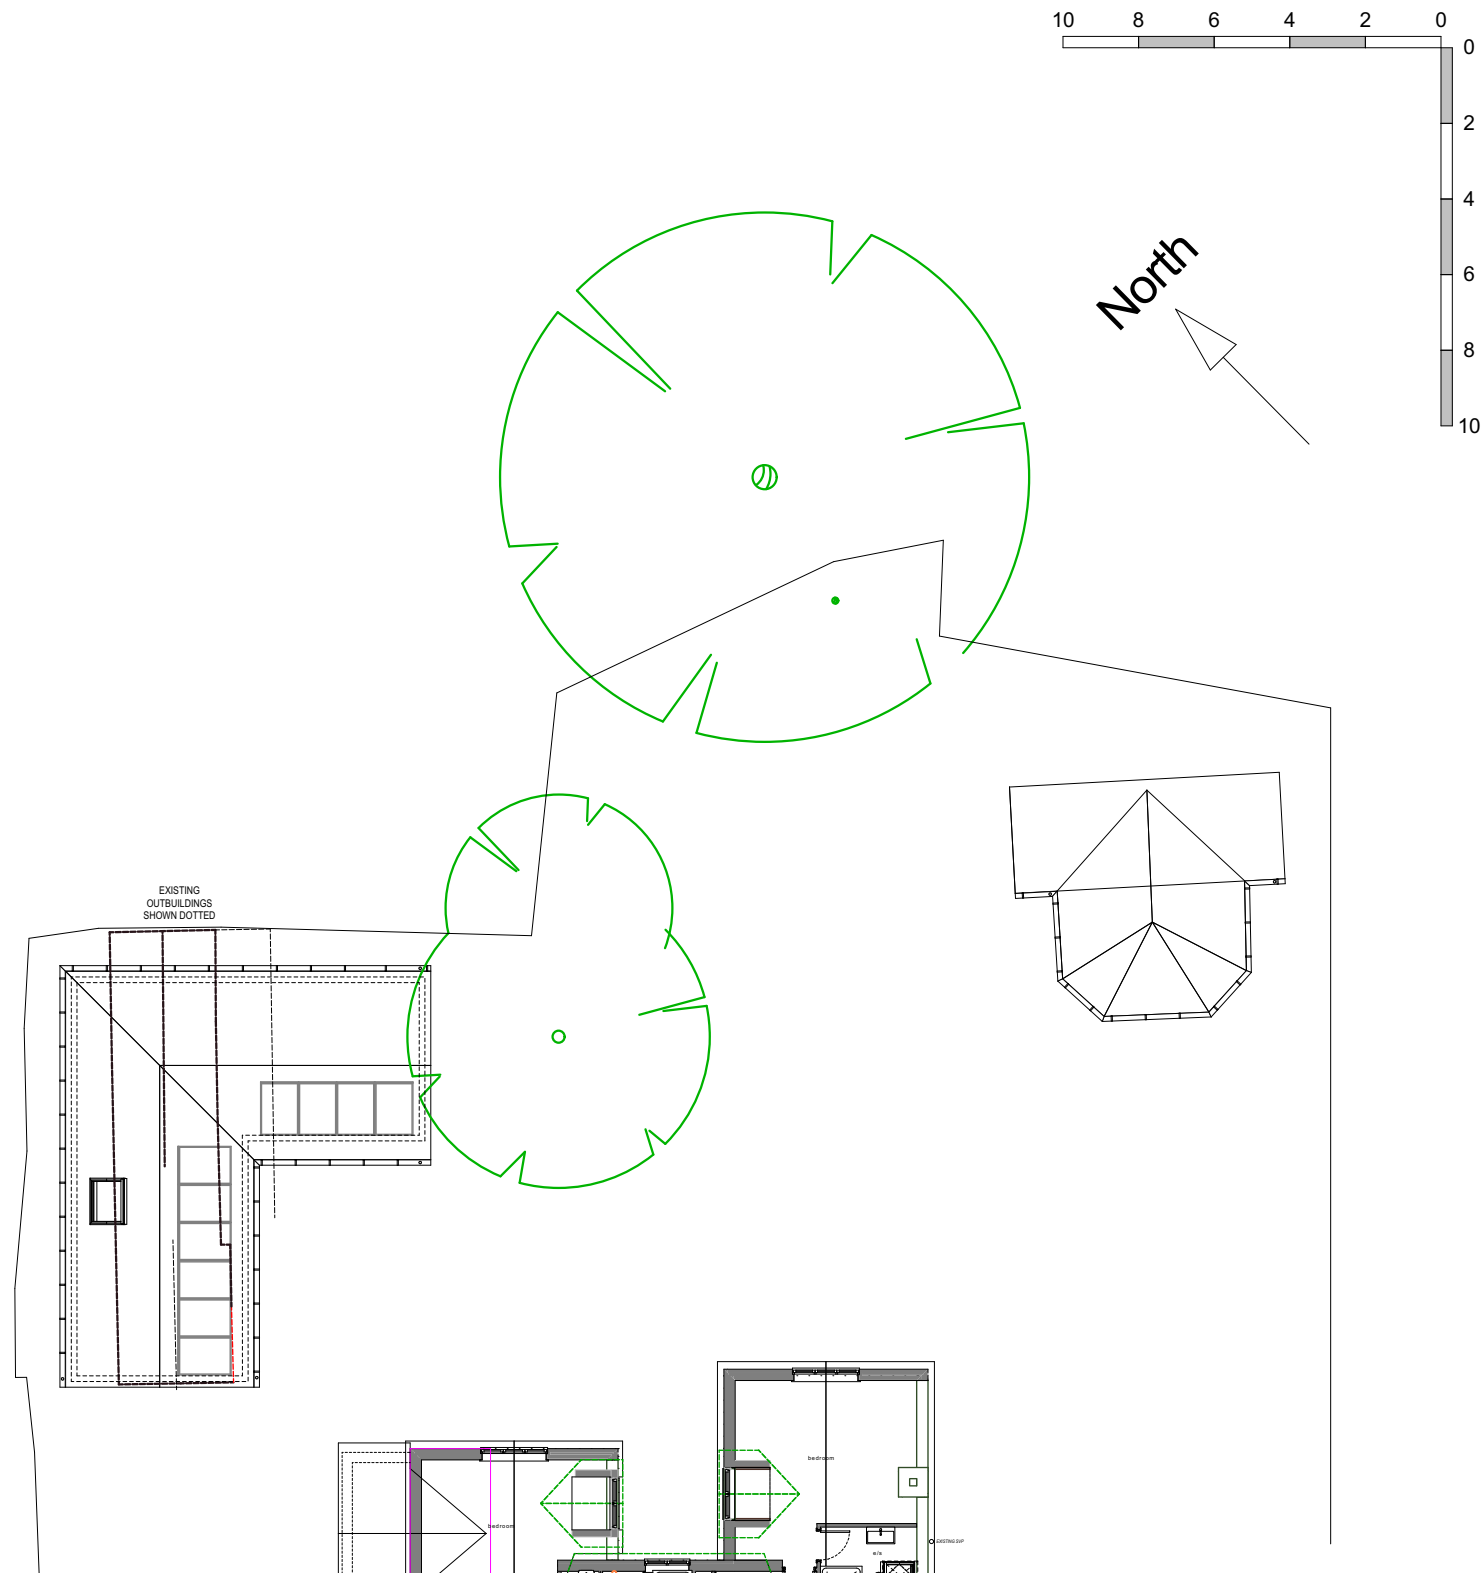

SITE ROOF PLAN 1:200

PROJECT. 7, HITCHIN RD, PIRTON, HITCHIN, HERTS, SG5 3PZ.	SCALE. 1:200 @ A3
CLIENT. R & C PARKER	DATE SEPTEMBER 2025
DRAWN. IAN BARNETT	

TITLE.
SITE ROOF PLAN

DRAWING No.
B S H - 0 2

59 Ditchfield Road, Hoddesdon, Herts. EN11 9HS
Tel. (01992) 421575, Fax. (01992) 410051, Mob. 07790 102611
Email. ian.barnett2@ntlworld.com

NOTE: CONTACT IAN BARNETT IMMEDIATELY AND BEFORE PROCEEDING WITH CONSTRUCTION IF THERE ARE ANY DISCREPANCIES.
THIS DRAWING IS THE PROPERTY OF IAN BARNETT UNLESS OTHERWISE AGREED.

ADTC
PLANNING DESIGN TECHNICAL VISUALISE

IAN BARNETT
ARCHITECTURAL DESIGNER +
TECHNICAL CONSULTANT