




LOCATION PLAN 1:1250

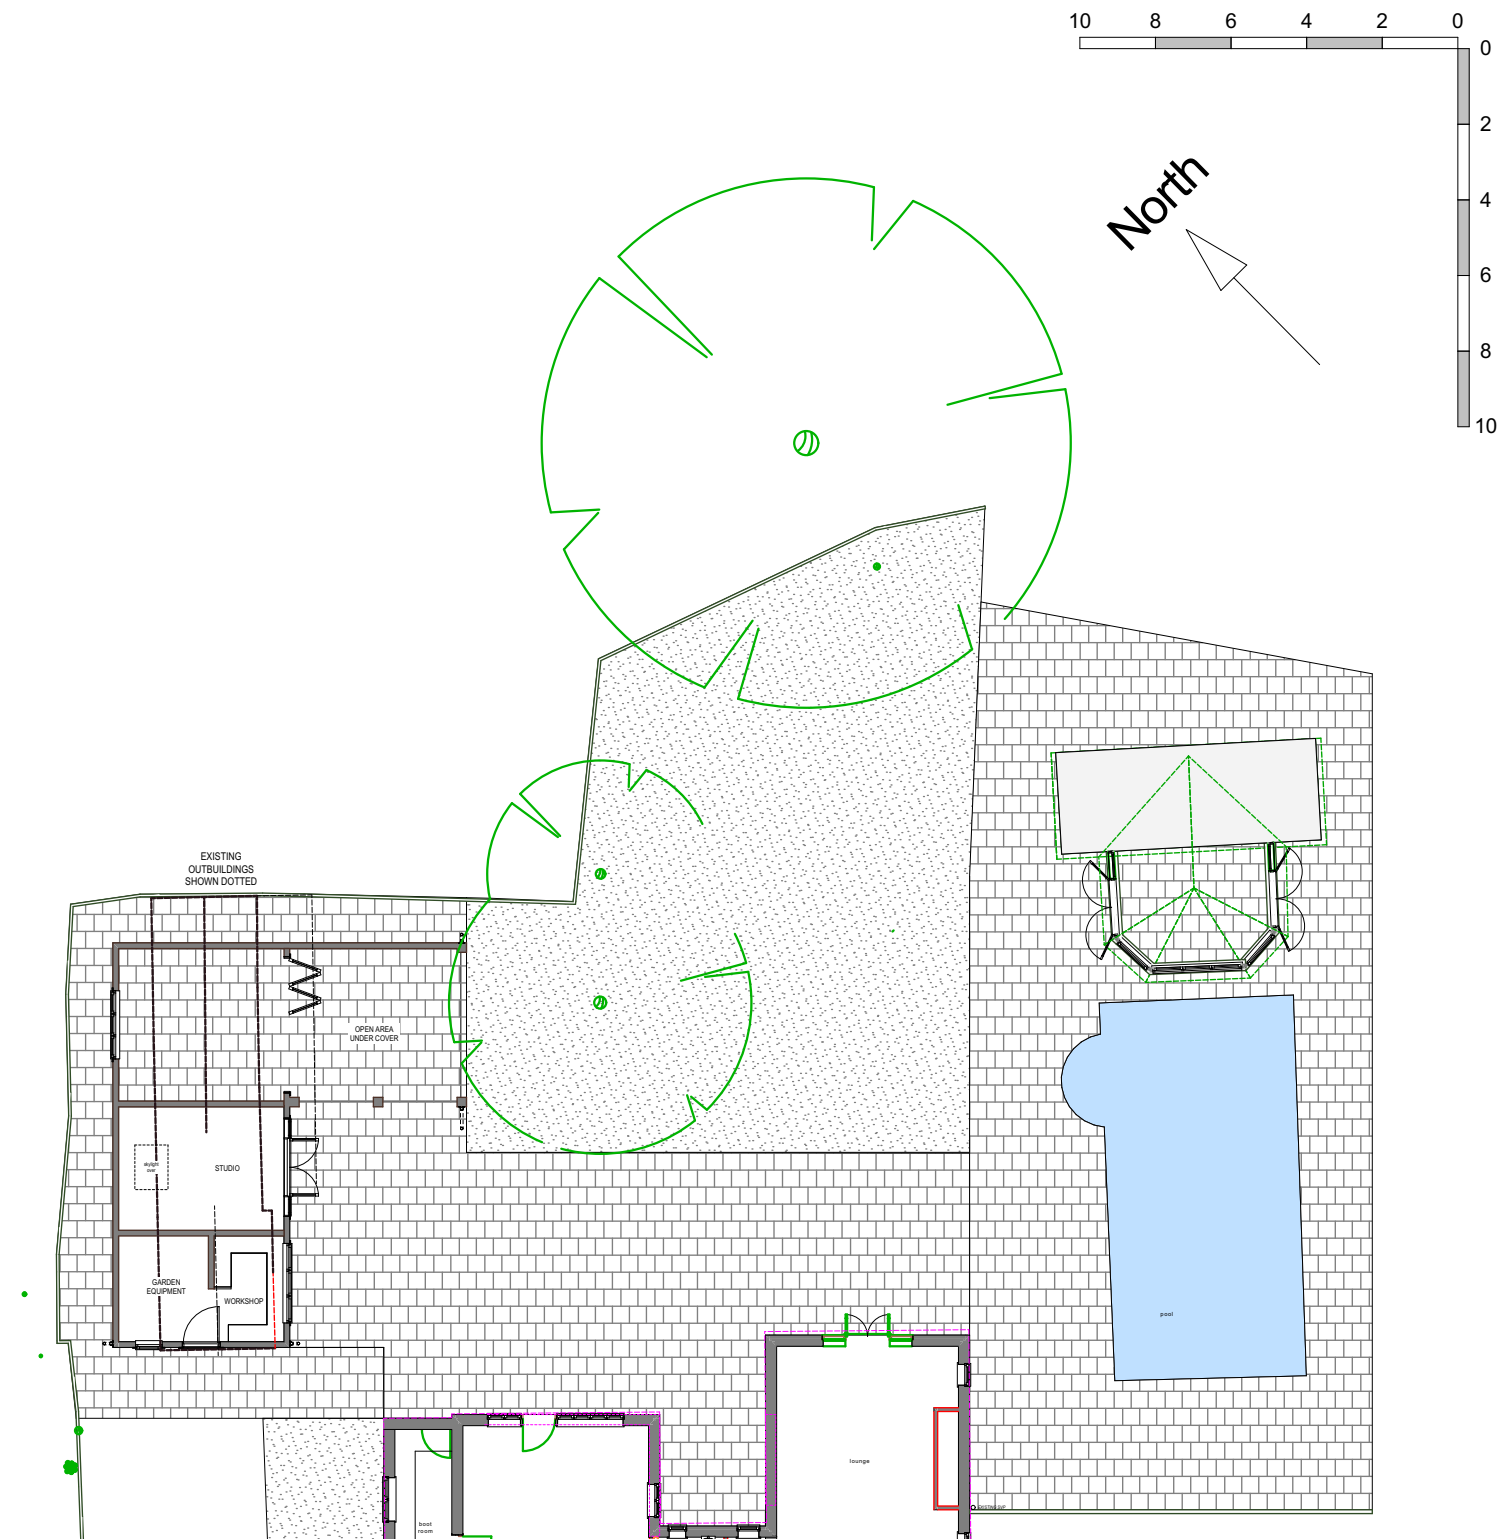

SITE PLAN 1:200

PROJECT. 7, HITCHIN RD, PIRTON, HITCHIN, HERTS, SG5 3PZ.	SCALE. 1:200, 1:1250 @ A3
CLIENT. R & C PARKER	DATE SEPTEMBER 2025
DRAWN. IAN BARNETT	

TITLE. SITE AND LOCATION PLANS	
DRAWING No. B S H - 0 1	
59 Ditchfield Road, Hoddesdon, Herts. EN11 9HS Tel. (01992) 421575, Fax. (01992) 410051, Mob. 07790 102611 Email. ian.barnett2@ntlworld.com	
NOTES: CONTACT IAN BARNETT IMMEDIATELY AND <u>BEFORE</u> PROCEEDING WITH CONSTRUCTION IF THERE ARE ANY DISCREPANCIES THIS DRAWING IS THE PROPERTY OF IAN BARNETT UNLESS OTHERWISE AGREED	



IAN BARNETT
ARCHITECTURAL DESIGNER +
TECHNICAL CONSULTANT