


DO NOT SCALE FROM THESE DRAWINGS.
DESIGN IS DEPENDANT ON INFORMATION CURRENTLY AVAILABLE
AND IS SUBJECT TO CHANGE THROUGHOUT DEVELOPMENT
PROCESS.

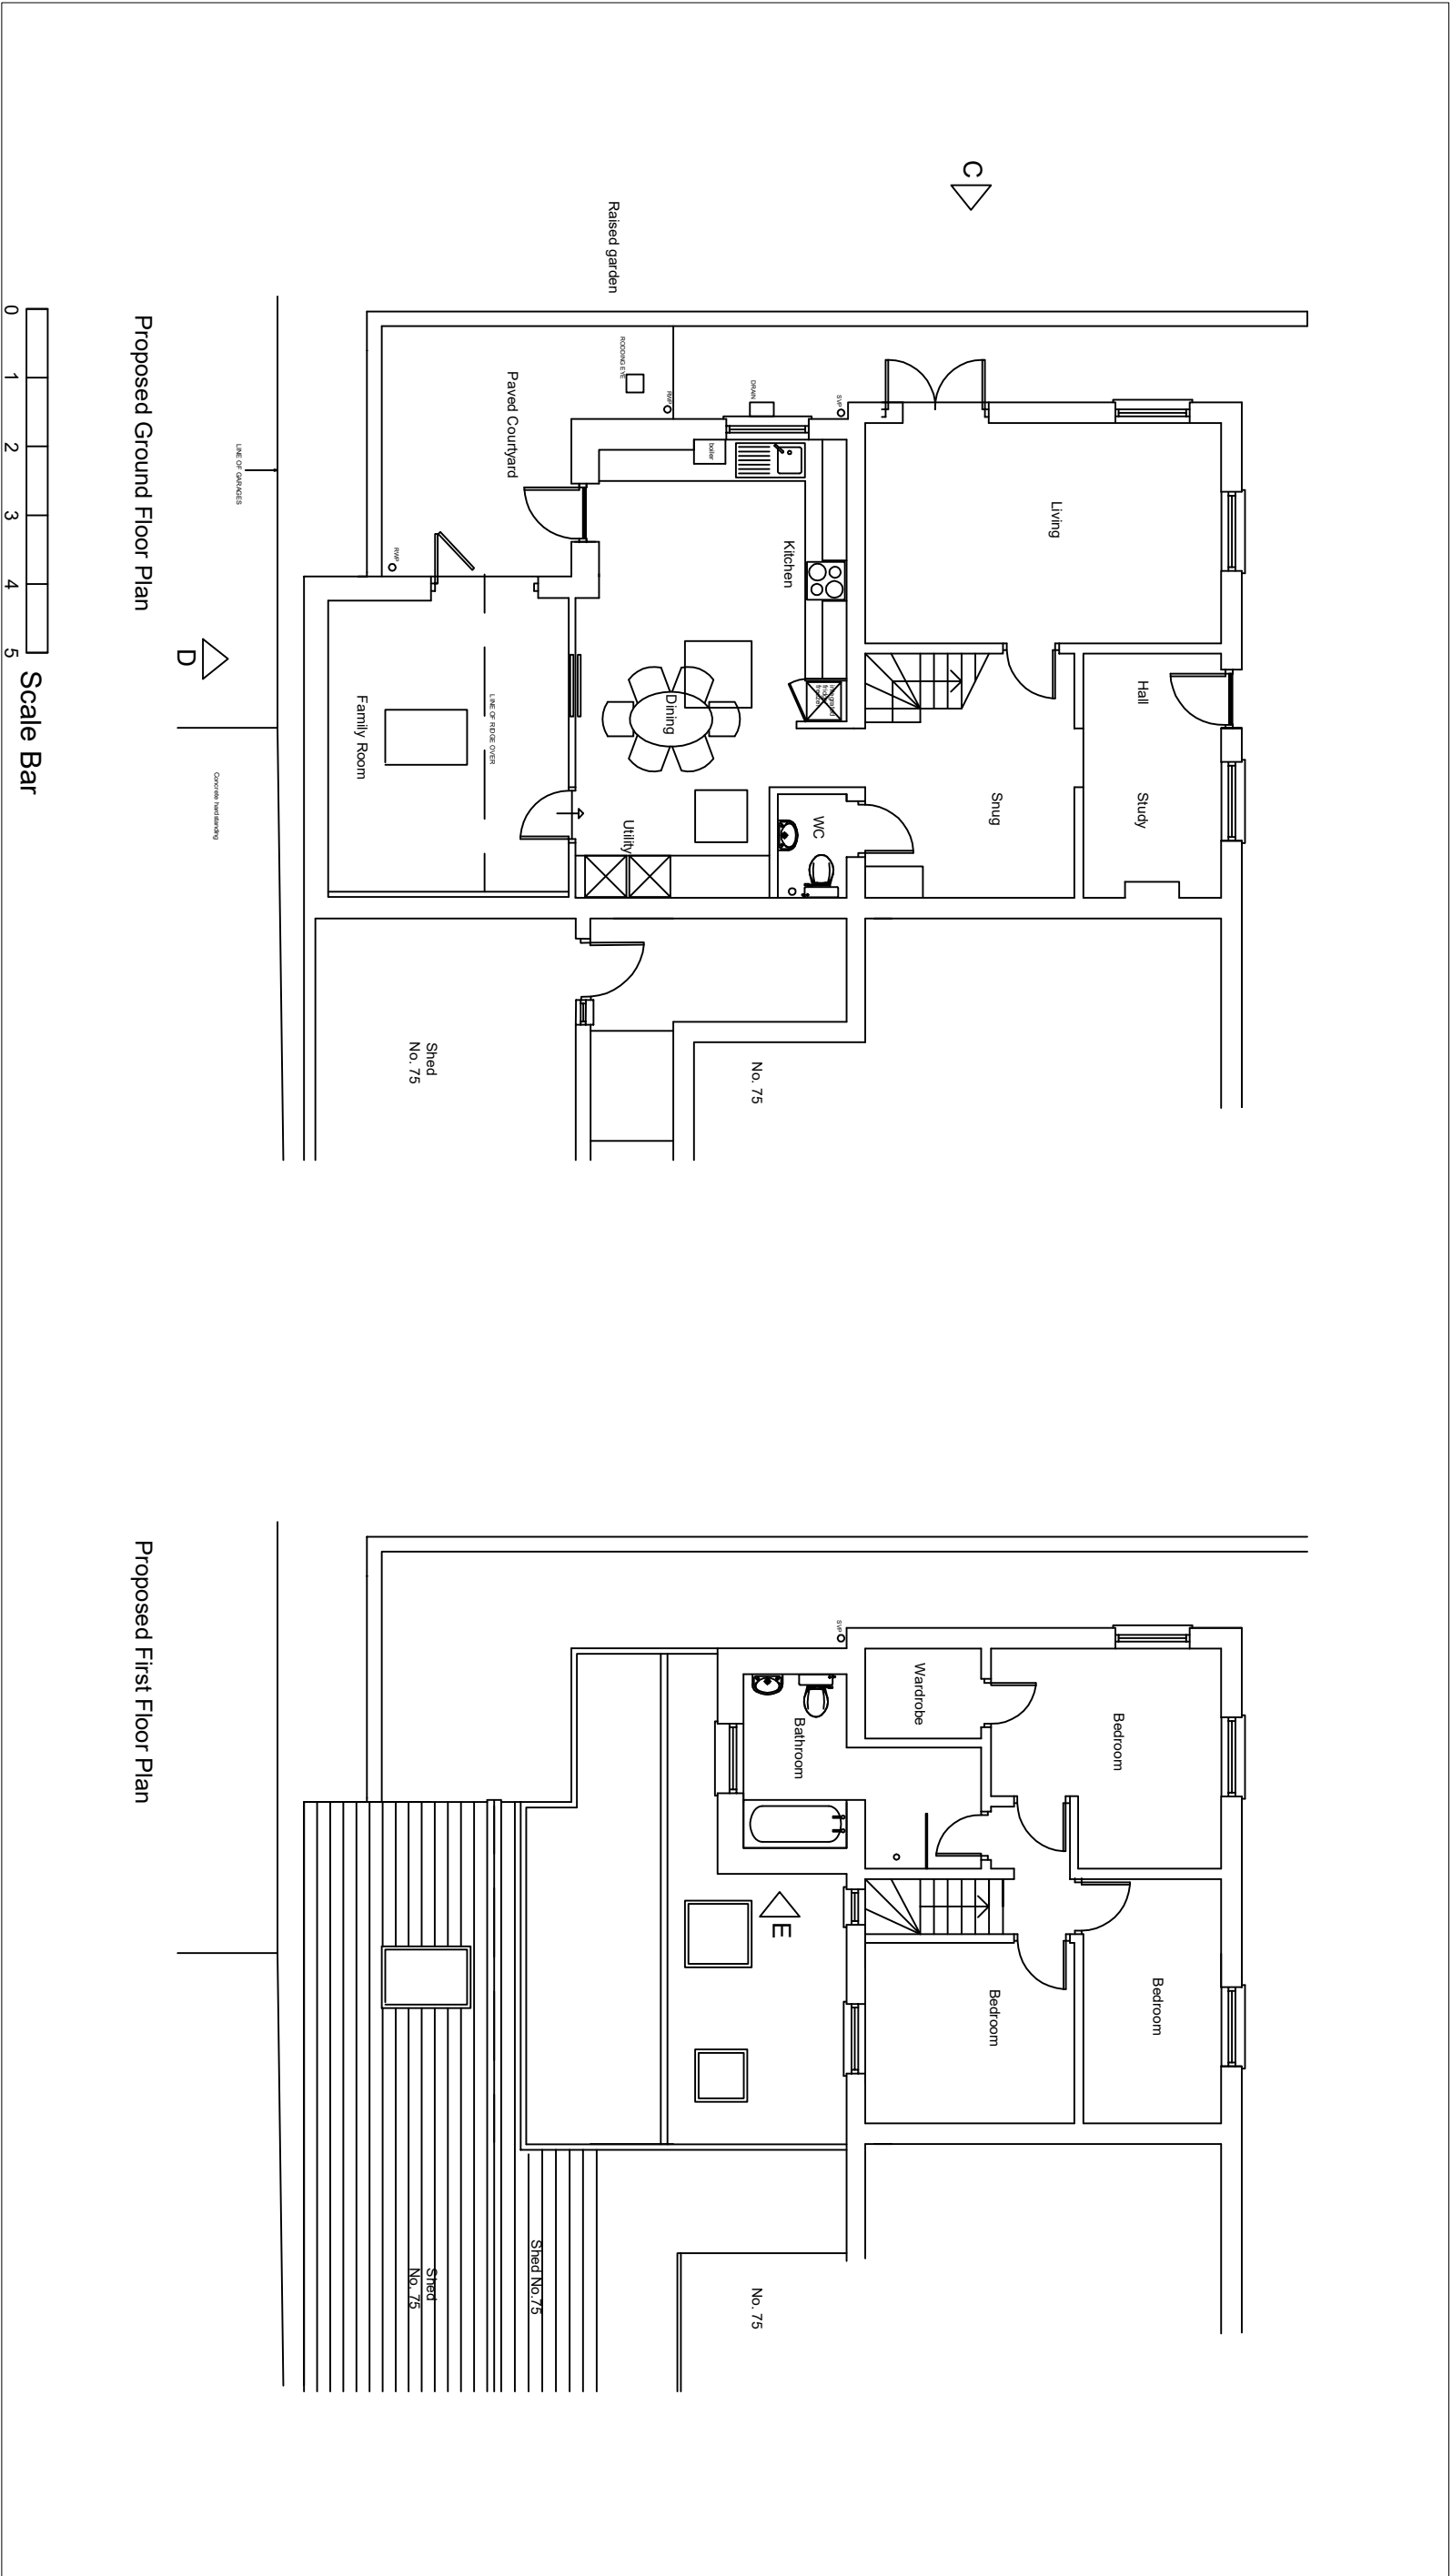

Drawing Title	Drawing No.	Job Code	Date
PROPOSED GROUND & FIRST FLOOR PLANS	005	HBST/25	June 25
Ground & First Floor Extensions		Revision	Scale
77 Back Street			1:100
Ashwell, Herts SG7 5PG			

Andrew Mellor RIBA
25 New Road
Melbourn
Royston
Herts SG8 6BX