


DO NOT SCALE FROM THESE DRAWINGS.
DESIGN IS DEPENDANT ON INFORMATION CURRENTLY AVAILABLE
AND IS SUBJECT TO CHANGE THROUGHOUT DEVELOPMENT
PROCESS.

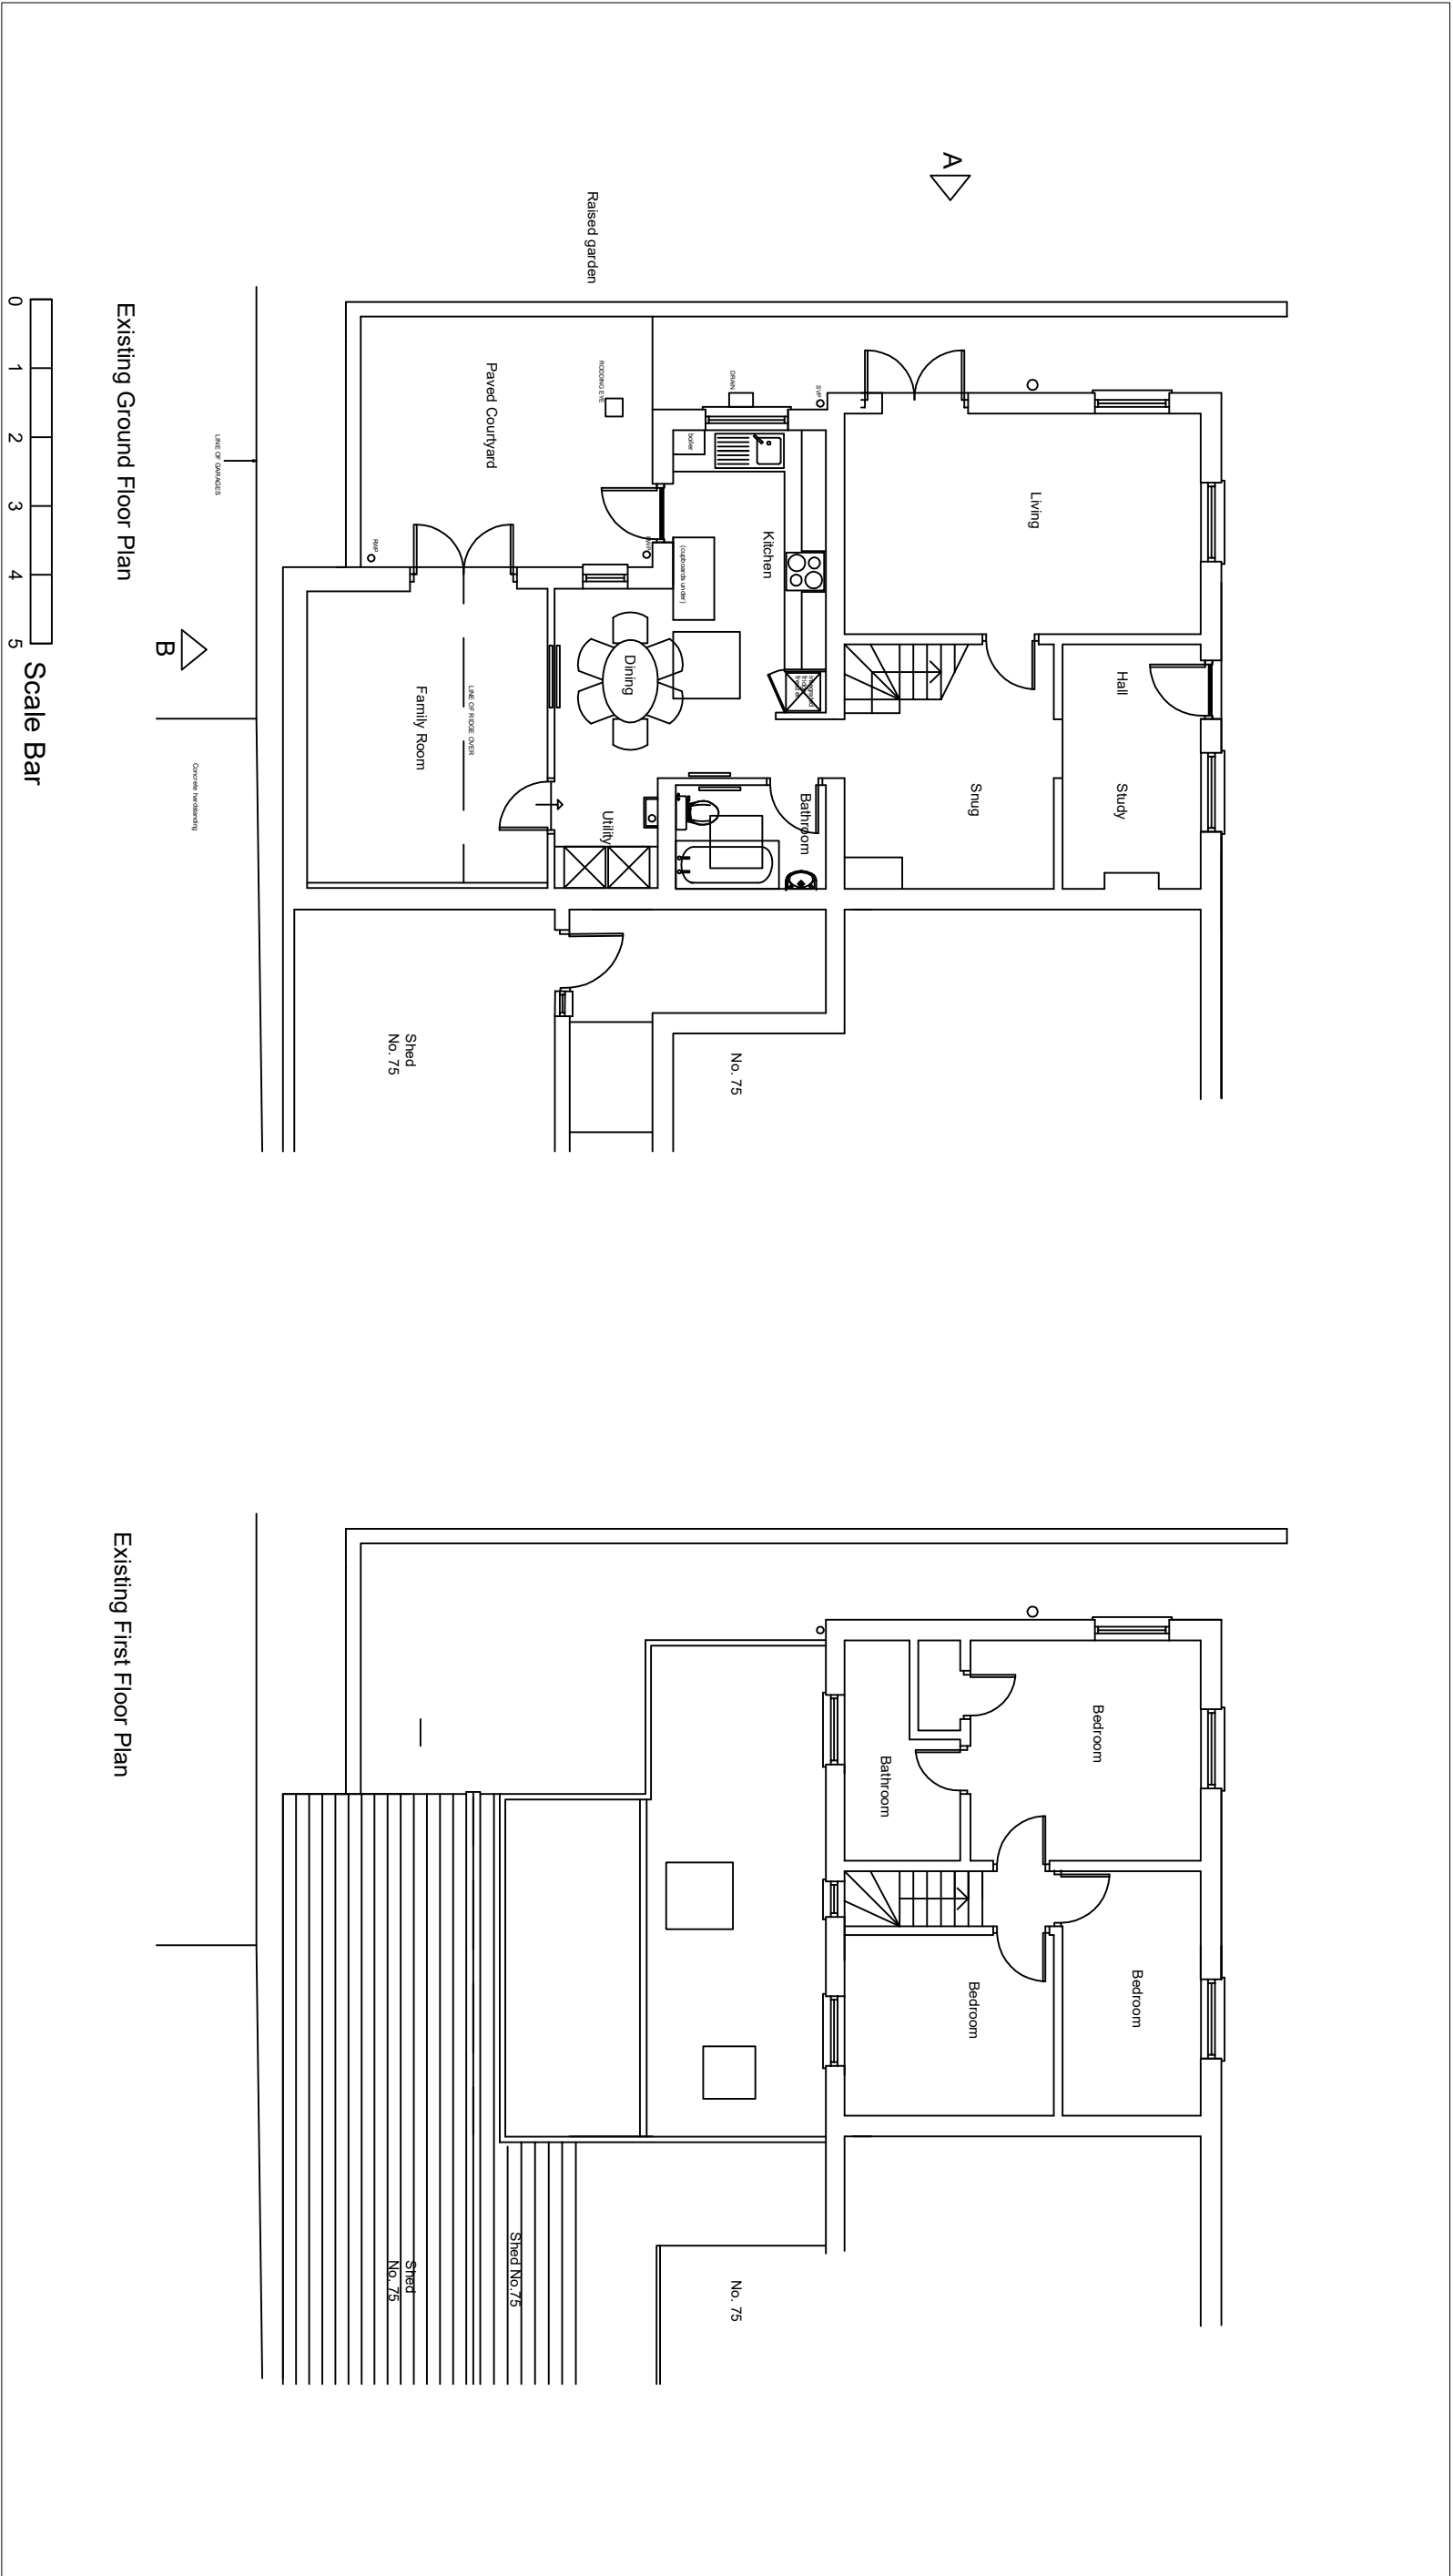

Drawing Title
EXISTING GROUND & FIRST FLOOR PLANS

Drawing No.
003

Job Code
HBST/25

Date
June 25

Ground & First Floor Extensions
77 Back Street
Ashwell, Herts SG7 5PG

Revision

Scale
1:100

Andrew Mellor RIBA
25 New Road
Melbourn
Royston
Herts SG8 6BX