



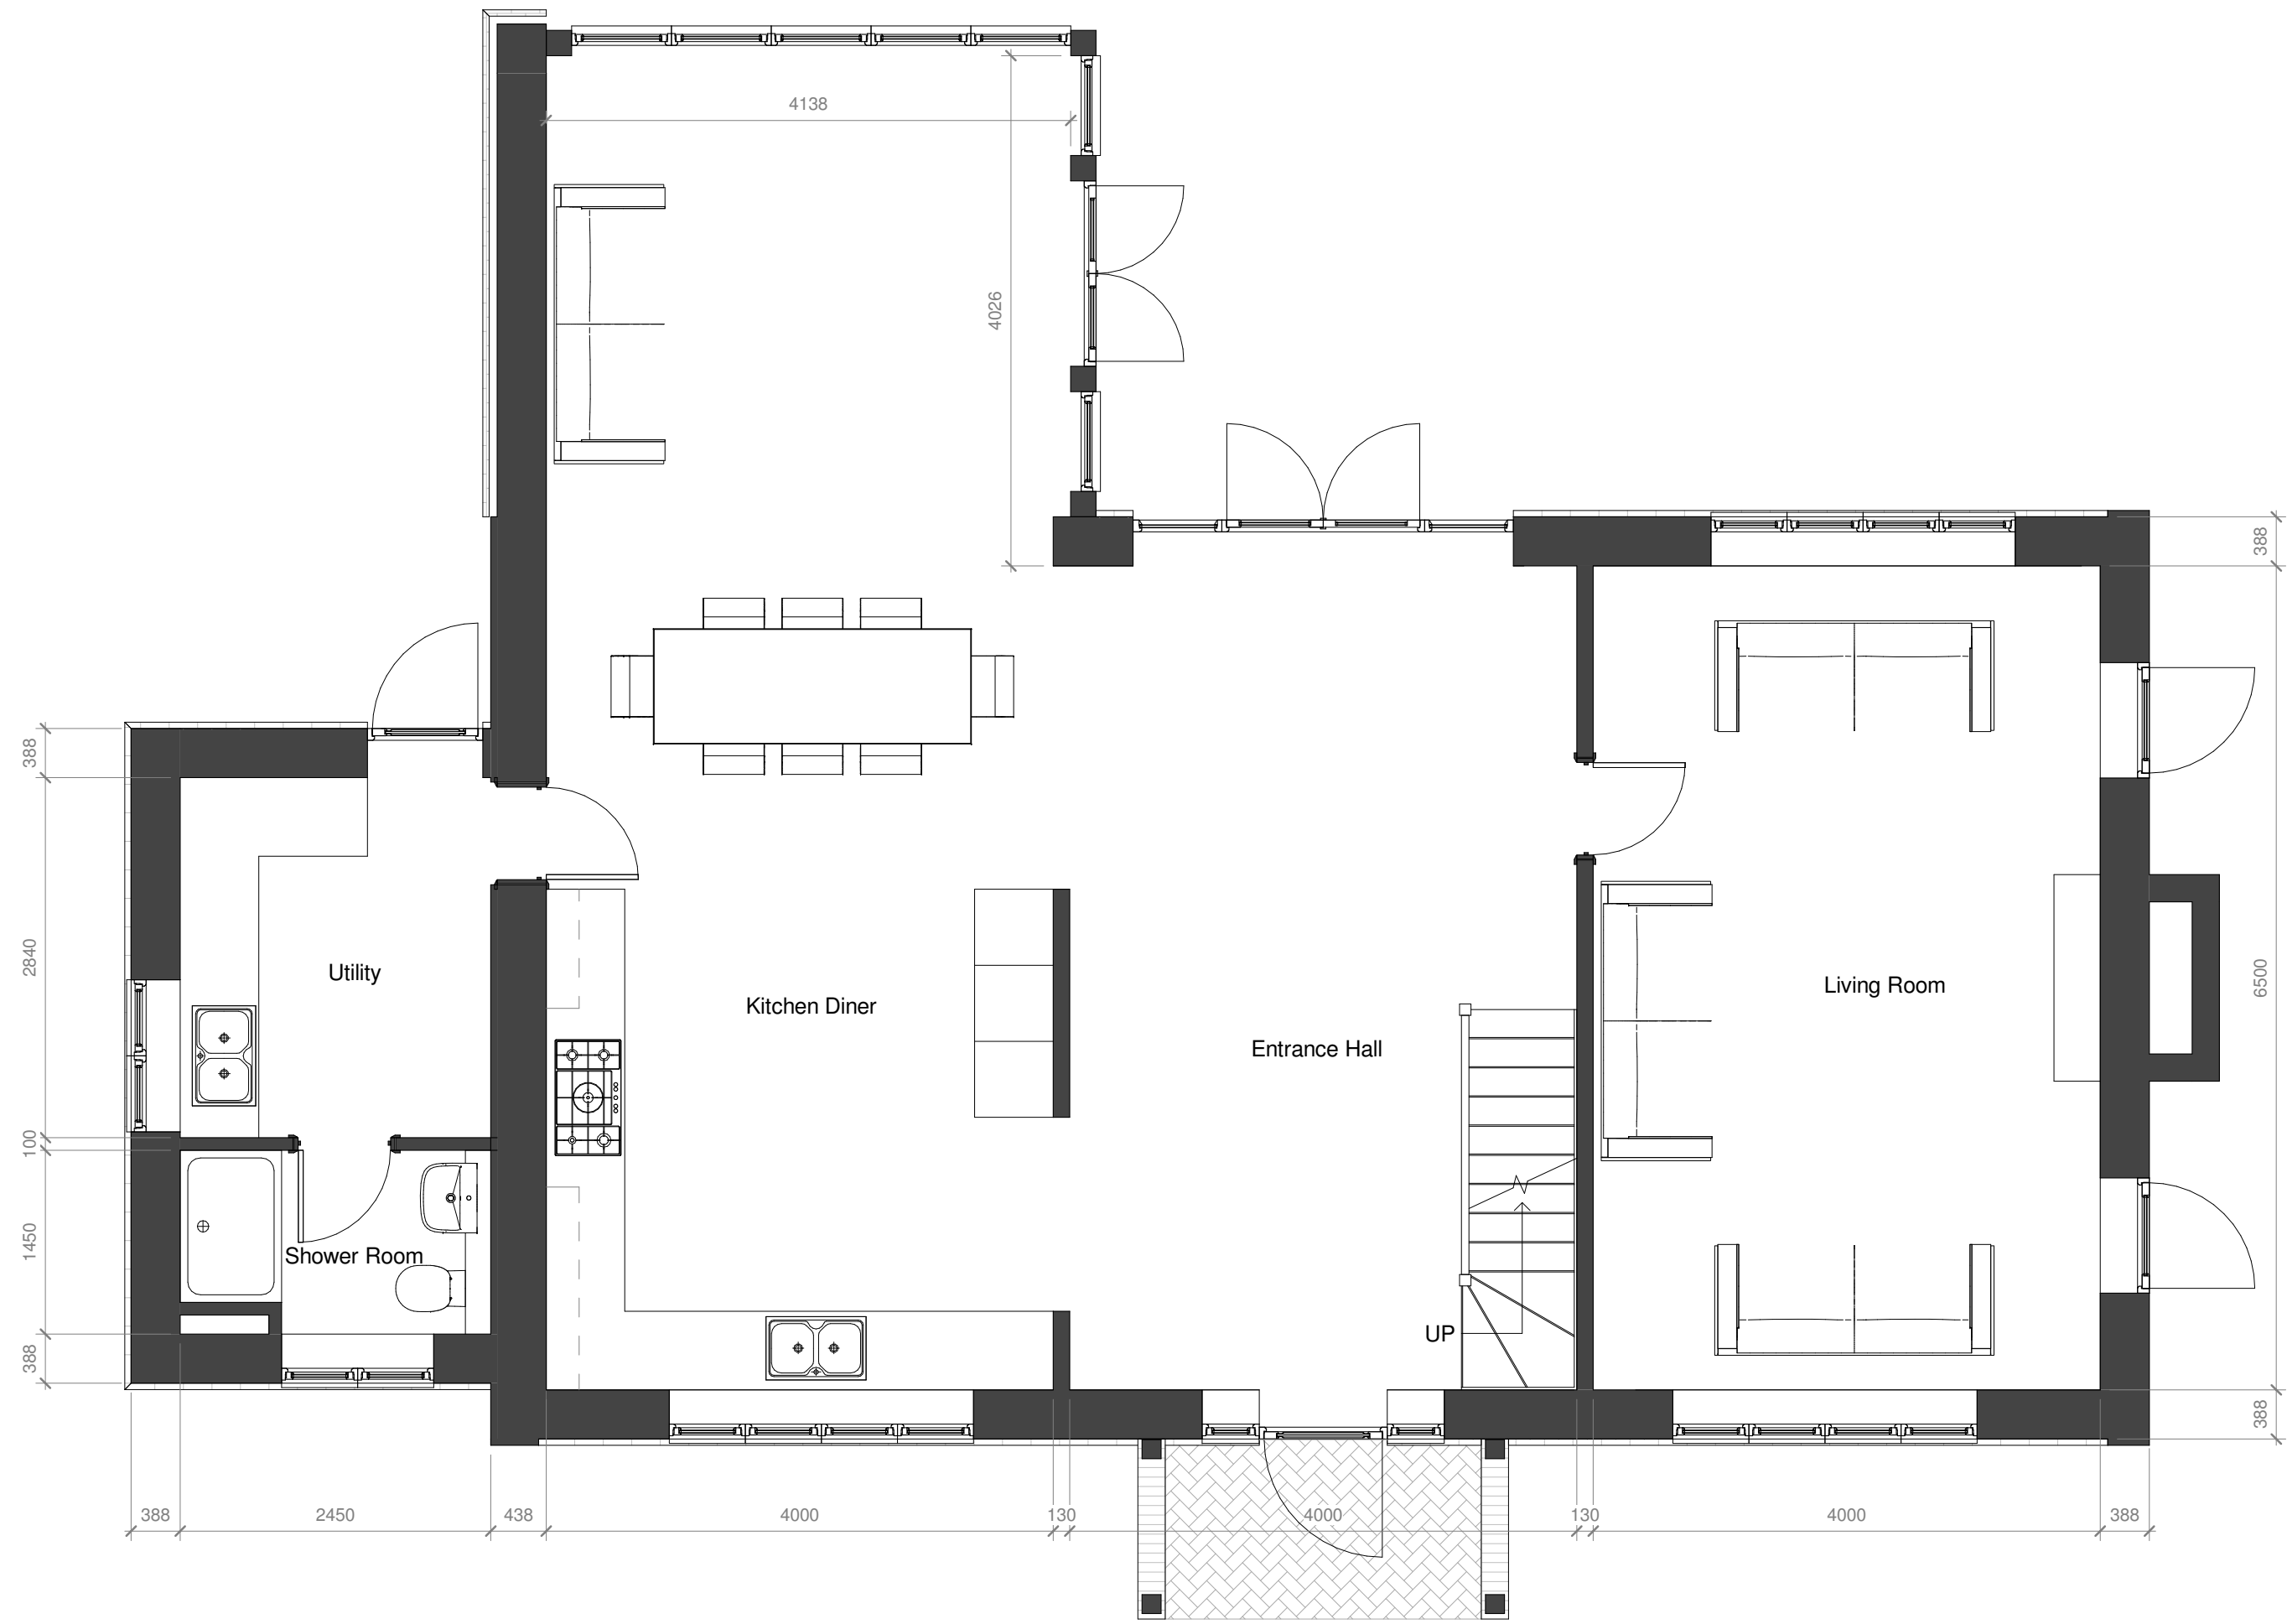

1 Ground Floor Plan
1 : 50



2 First Floor Plan
1 : 50

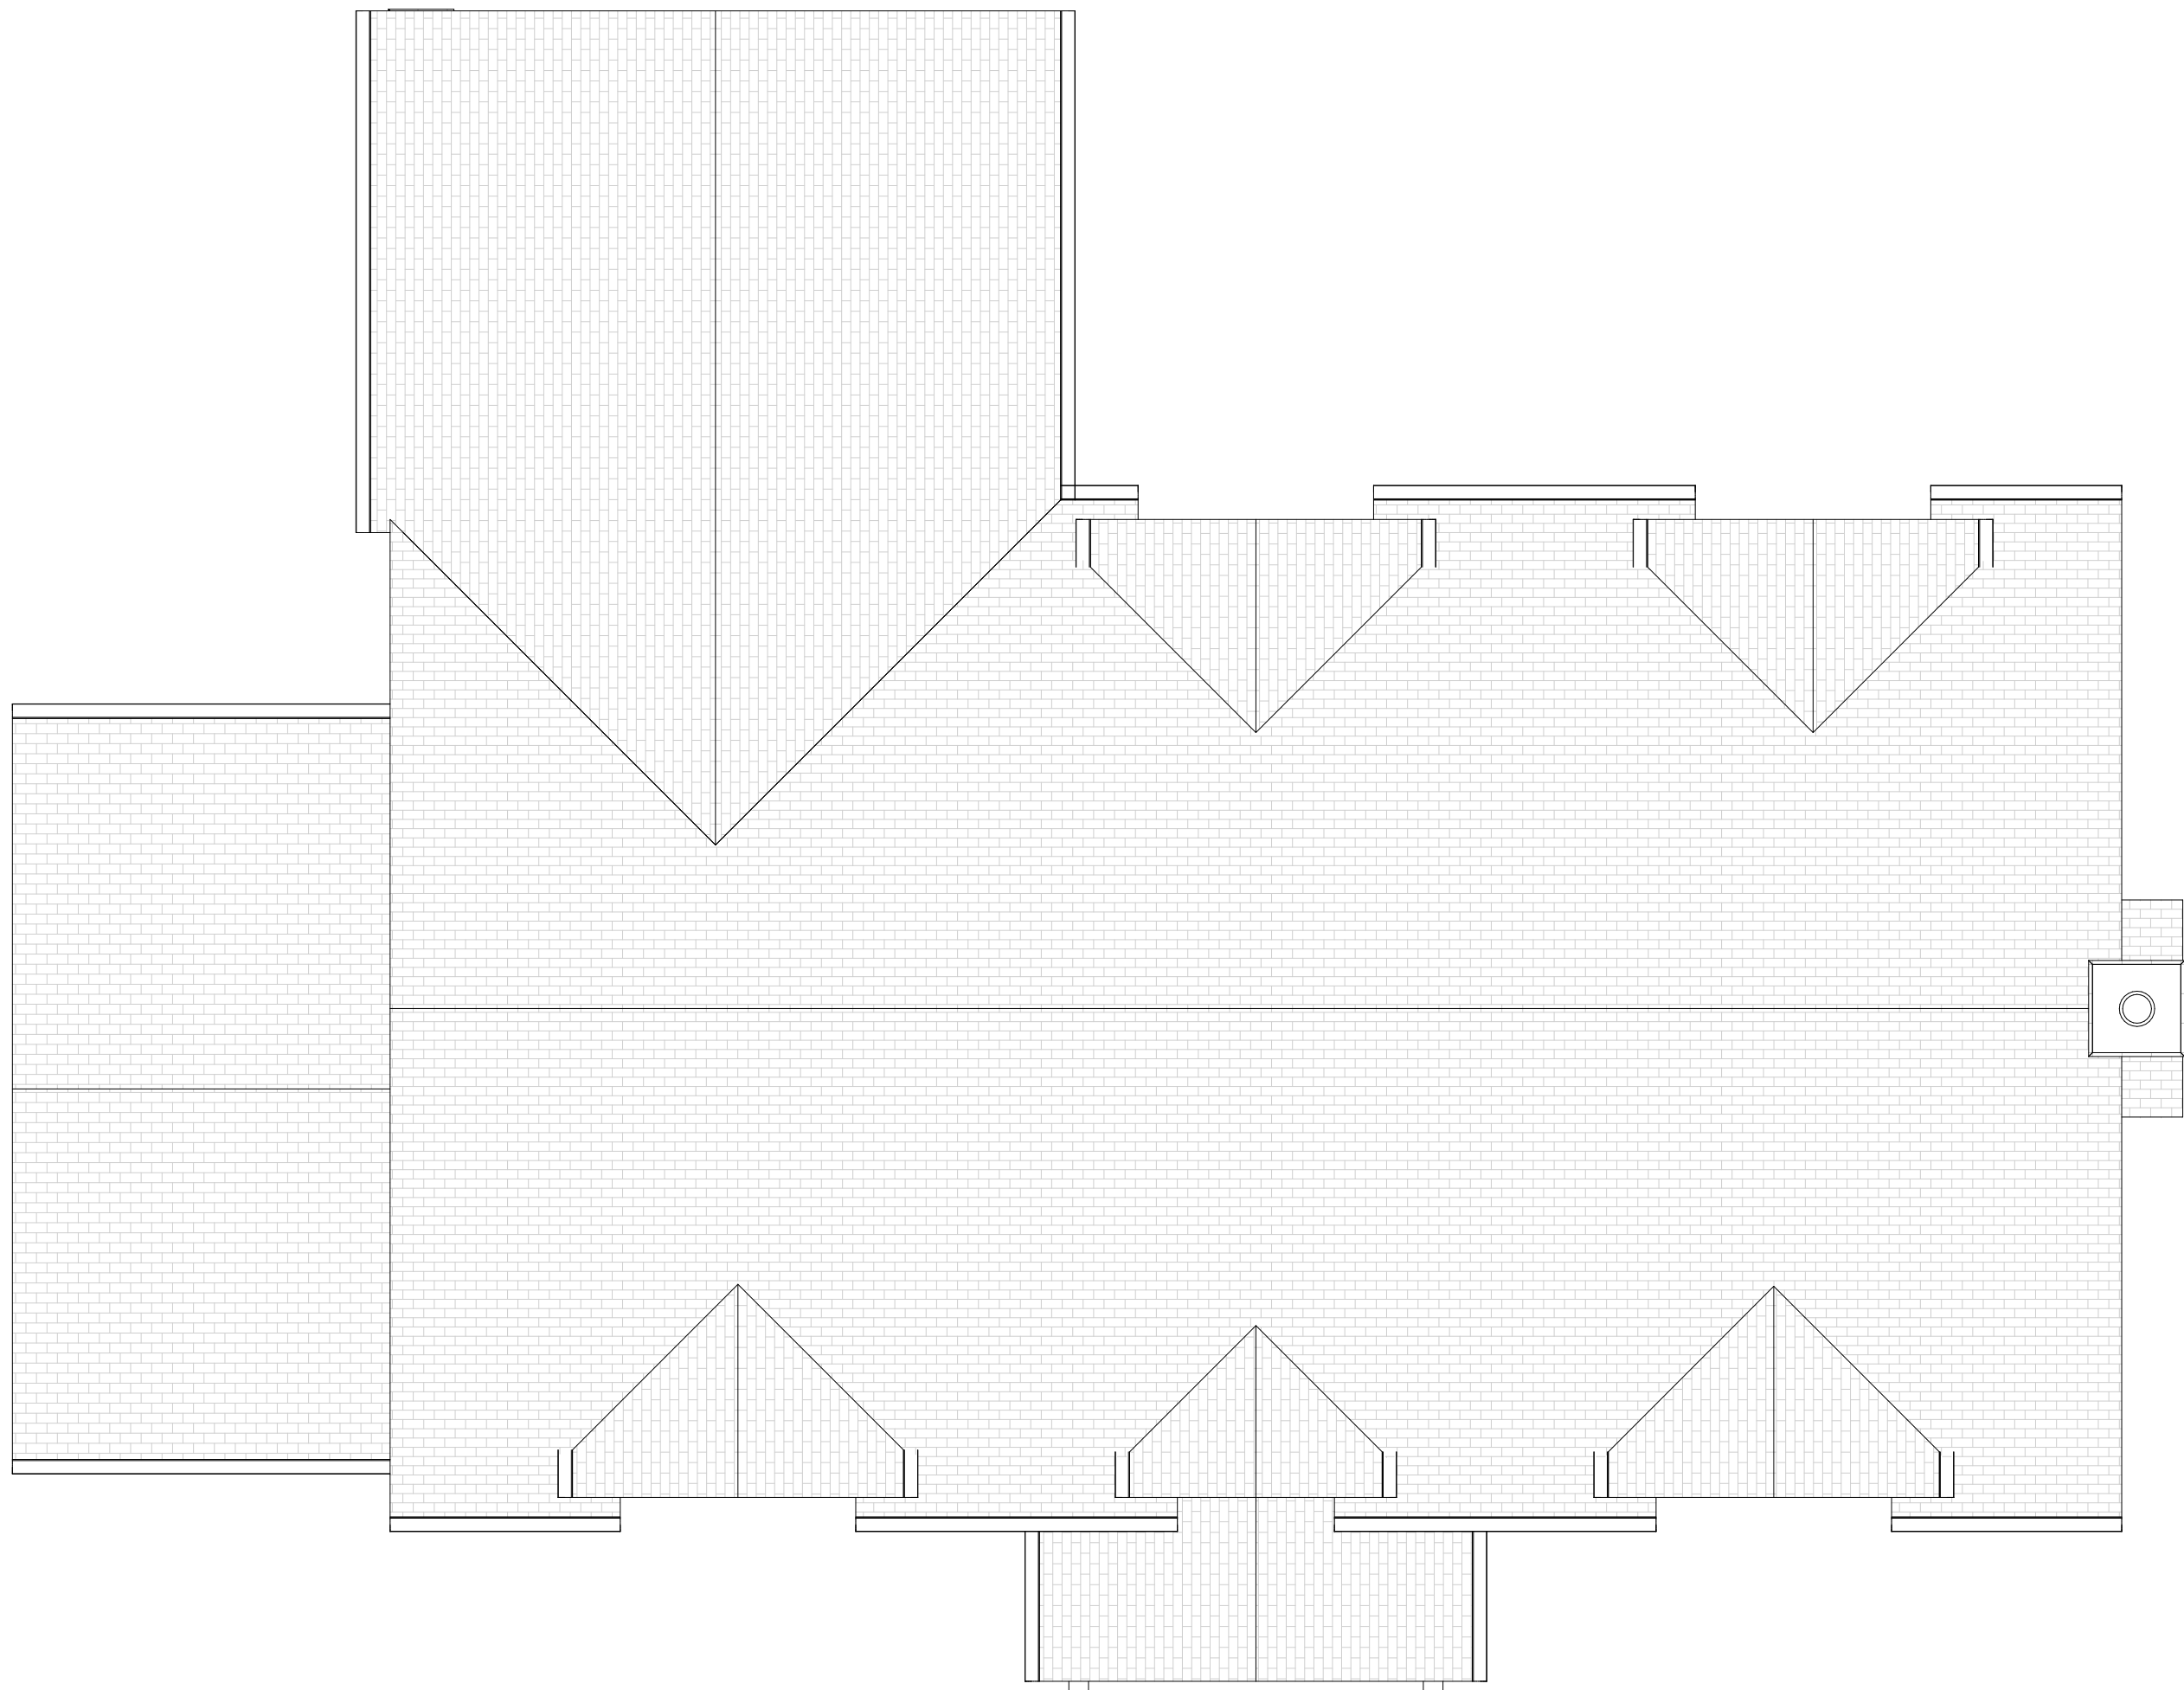

3 Roof Plan
1 : 50

EXTERNAL MATERIALS:	
External Walls	- Red clay facing brick plinth. - Natural coloured render. - Oak feather edge cladding.
Pitched Roof	- Clay plain tiles.
Fascia	- Painted timber.
Windows	- Painted timber.
Front Door	- Painted Timber
Glazed Doors	- Painted timber.
Rainwater Goods	- UPVC
Canopy Framing	- Oak

0 1 to 50 5m				
Rev	Date	Details	Drawn	Checked

Issued for:		PLANNING	
Project/Client:	Project No:	Project Number	
Proposed New Dwelling, Land to West of Venton, Green Acres, Lilley	Dwg No:	A105	
	Rev:		
Drawing:	Scale:	1 : 50	@A1
Proposed Plans	Drawn By:	Author	Date:
	Checked By:	Checker	Date:

