



EXISTING NORTH FACING FIRST FLOOR
WINDOWS TO BE REGLAZED WITH OBSCURE
GLASS & OPENING CASEMENTS BELOW 1.7M
TO BE FIXED SHUT.

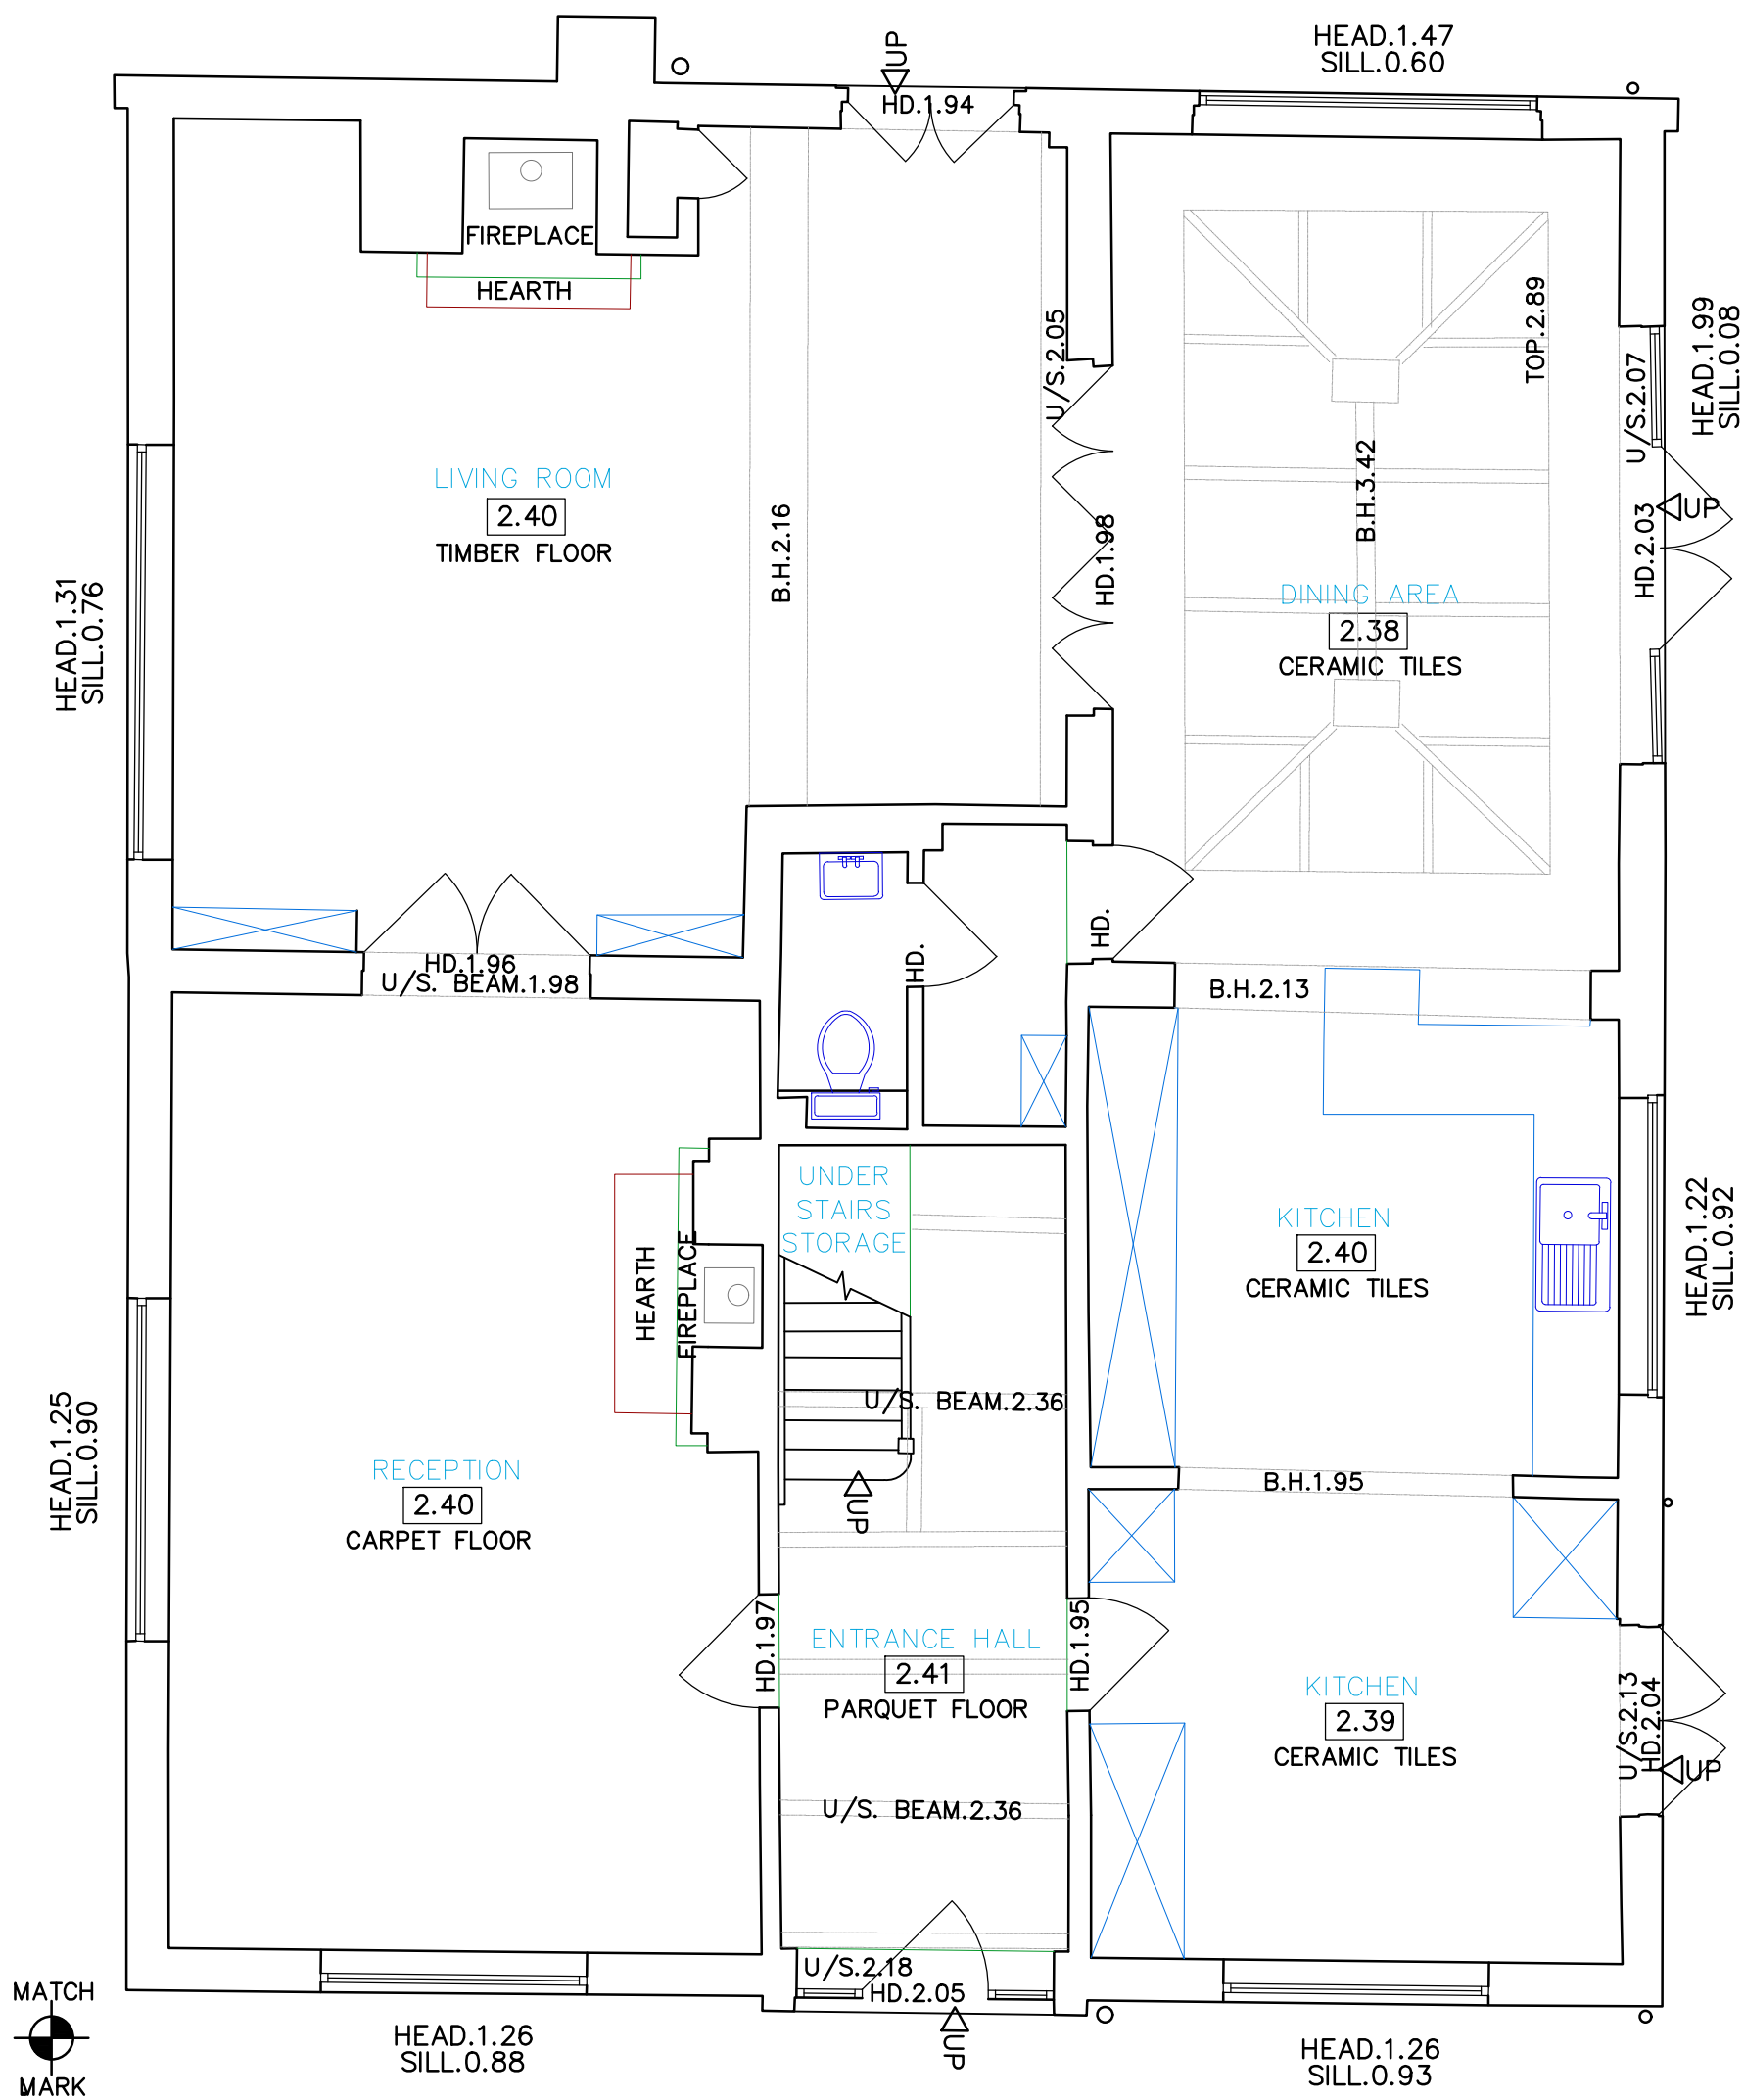

GROUND FLOOR LAYOUT

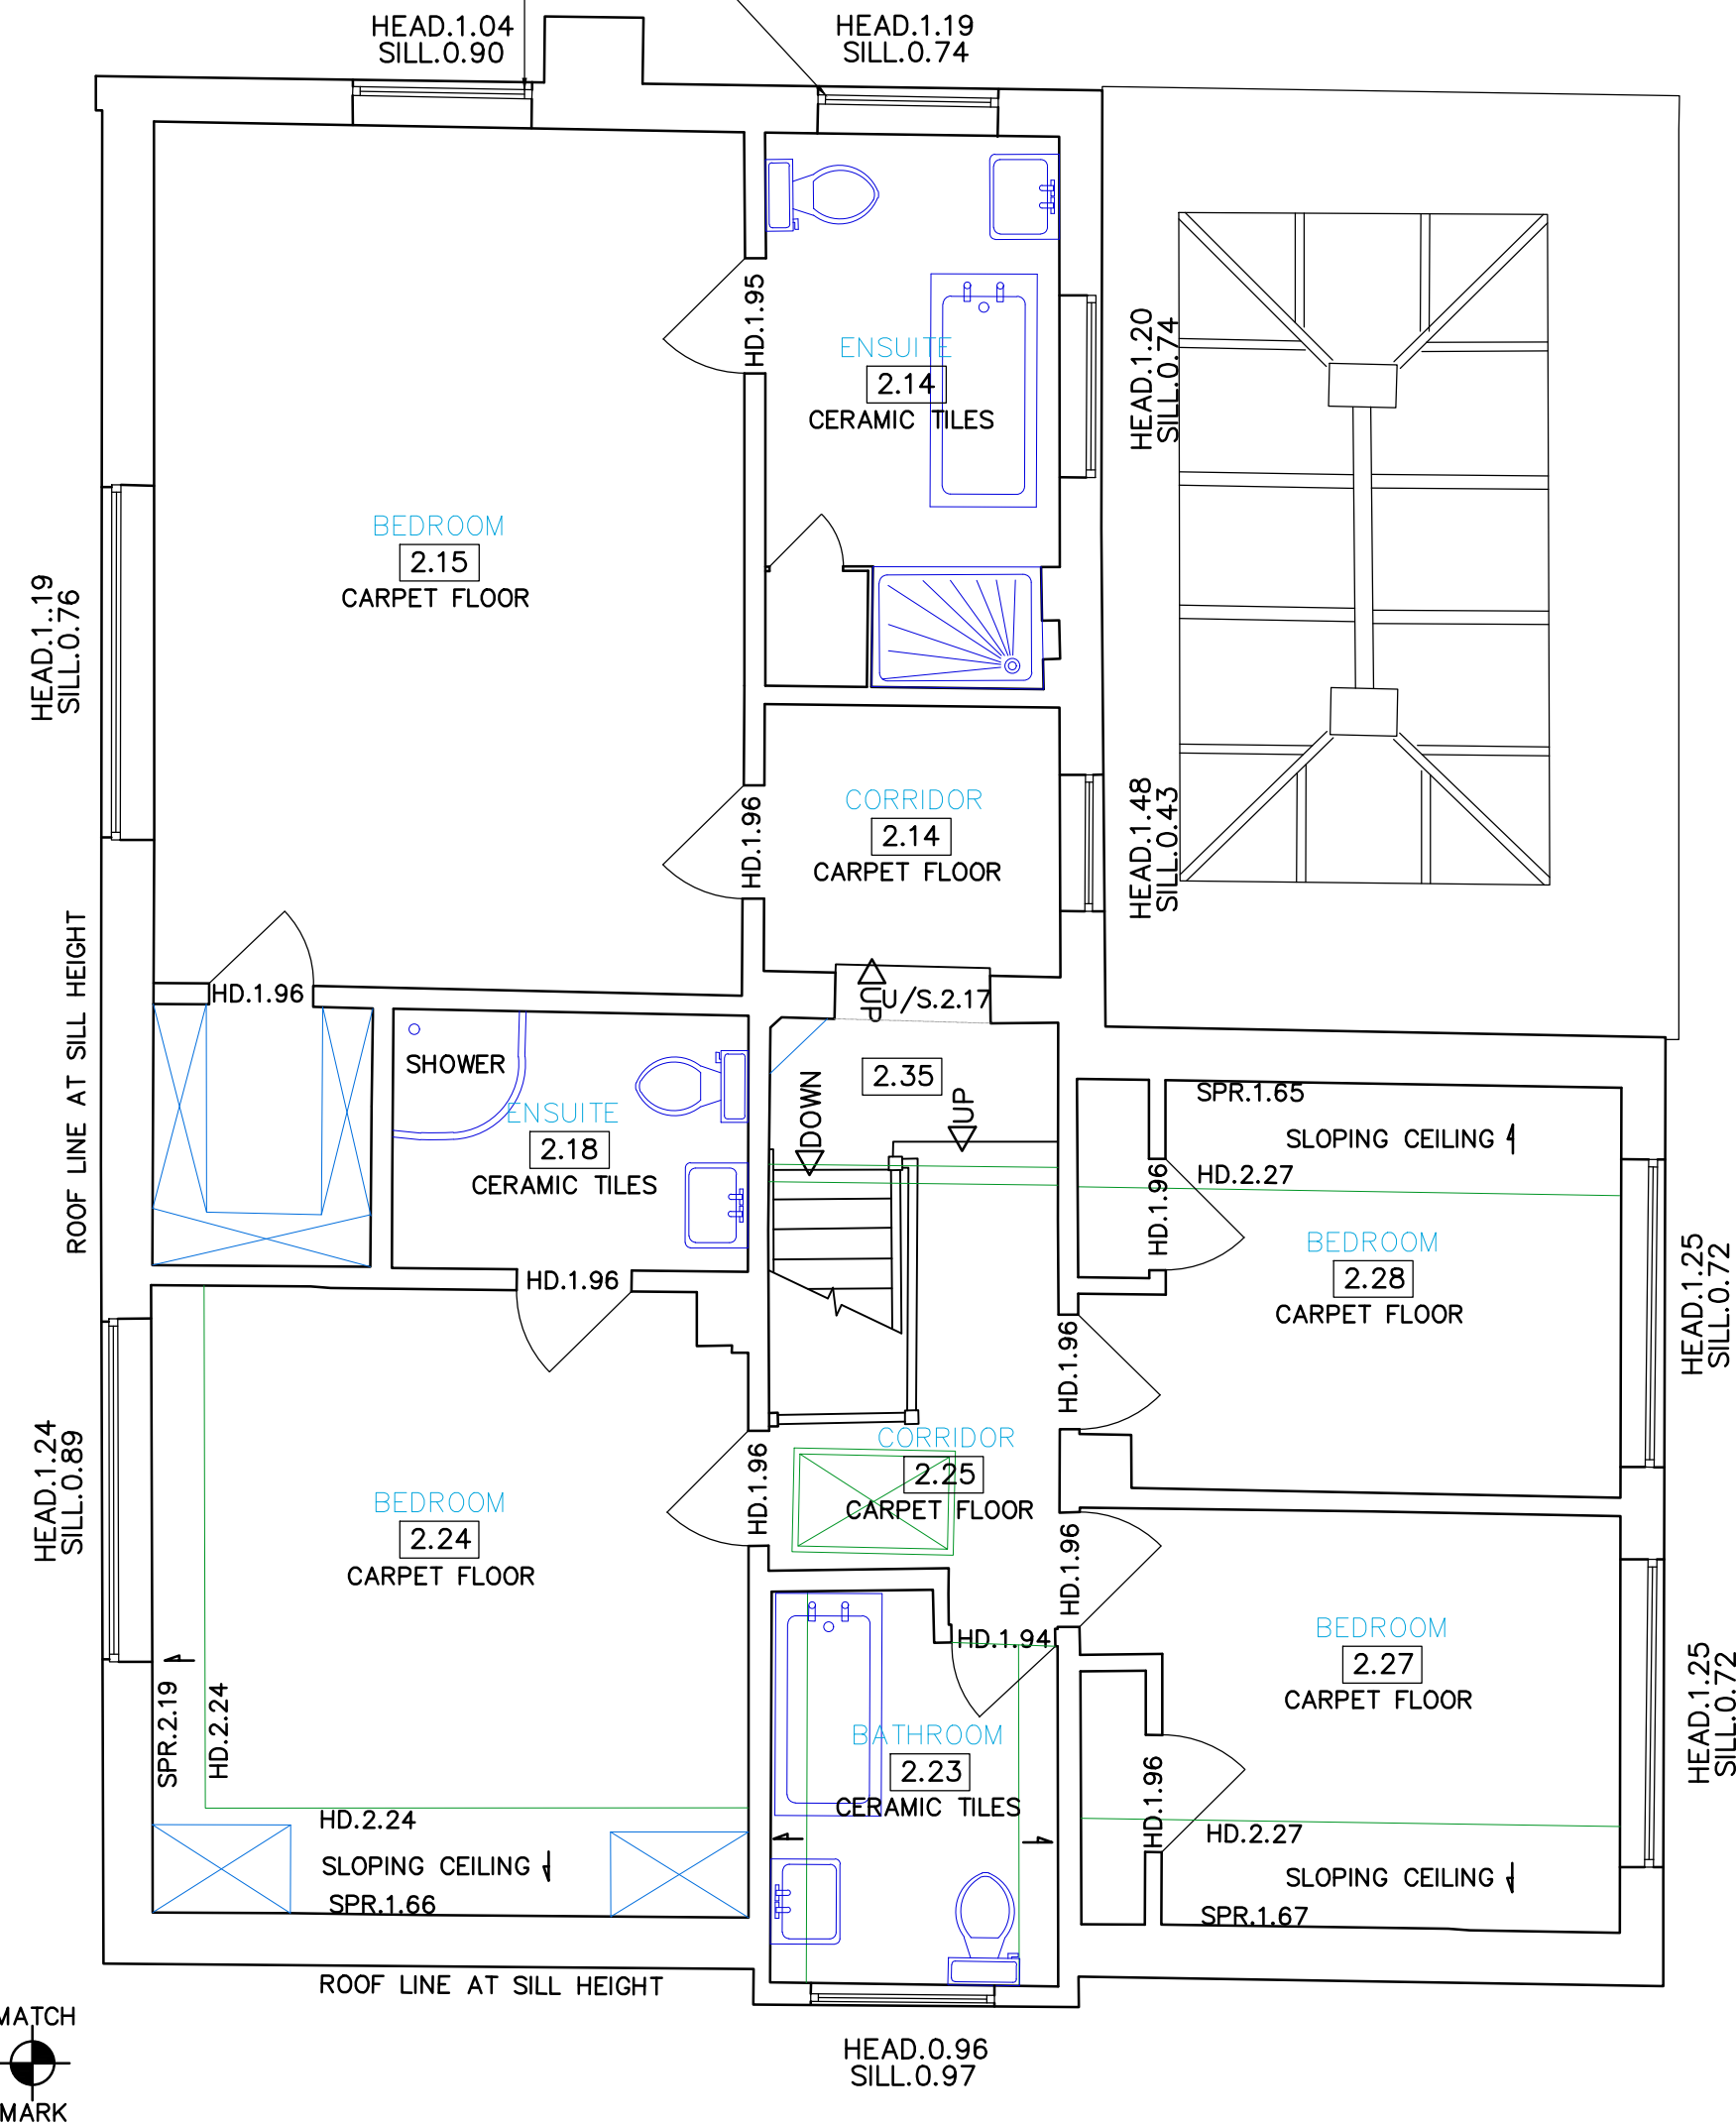

FIRST FLOOR LAYOUT



Rev.	Date	Details	Drawn	Checked
Issued for:				
PLANNING				
Project/Client:		Project No:		
Proposed New Dwelling		Dwg No:	Rev:	
Land adjacent Venton, Hexton		A002		
Road, Lilley.		Scale:	1:50 at A1	
Drawing:		North:		
Existing Dwelling Floor Plans		Drawn By:	Date:	
		Checked By:	Date:	

