



Notes :

1. These drawings must not be scaled without reference to the accompanying scale bar.
2. These drawings serve to illustrate design intent and are produced using information available at the time of design. Any decisions made based on these drawings should allow for potential variations and/or new information that may emerge during the design development and construction stages.
3. These drawings are intended for use only. We shall not be held liable for any losses, damages or delays resulting from their use for any purpose other than described.
4. These drawings are to be read in conjunction with all other drawings, relevant specifications, and preliminary/general conditions associated with the project. All structural information is to be taken from the Structural Engineers' drawings and specifications.
5. While every effort has been made to ensure accuracy, discrepancies may exist between these drawings and actual conditions. All dimensions are to be checked on-site by the contractor before ordering materials or carrying out any work. Any discrepancies or drawing omissions are to be reported to Reijg Homes Ltd.
6. Dimensions for windows, doors, structural supports/steelwork and kitchens are to be verified onsite by the contractor before ordering.
7. All materials and workmanship must comply with relevant British Standards and Building Regulations requirements.
8. These drawings are protected under copyright and shall not be copied, lent or used by any third party without written permission from Reijg Homes Ltd.

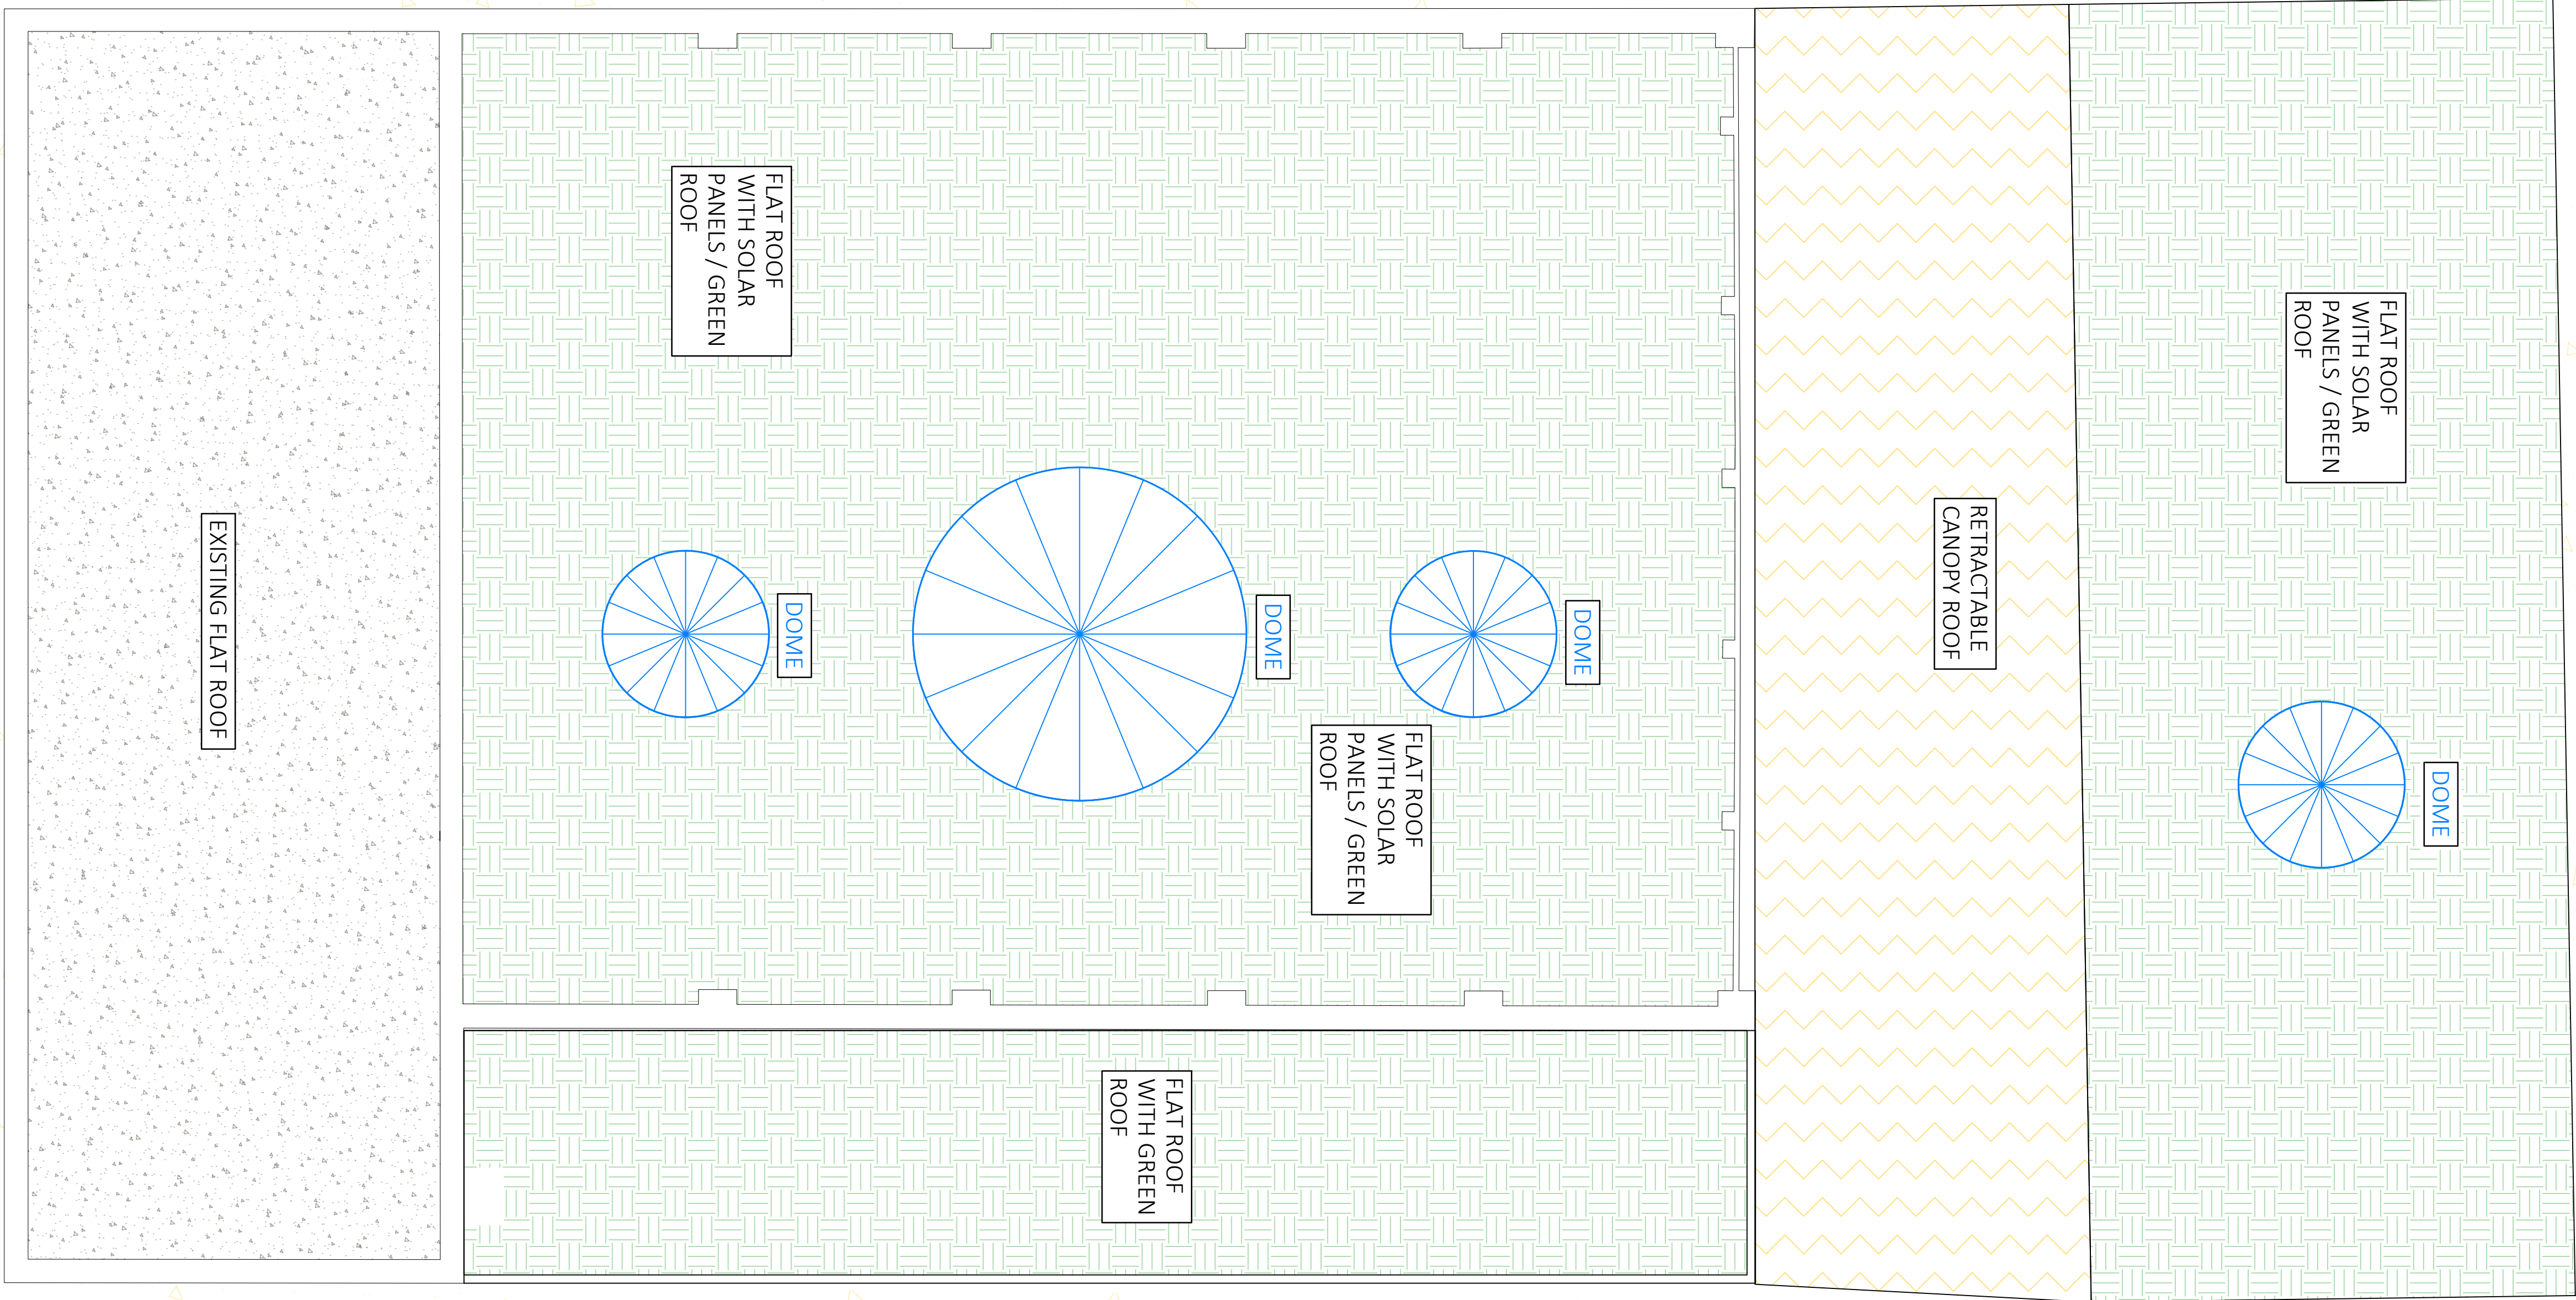

PROPOSED ROOF PLAN - SCALE 1:50

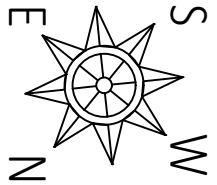

CLIENT		DRAWING NUMBER		REVISI
HITCHIN MOSQUE		PL-602		A
PROJECT		DATE		DATE
45 BURY MEAD ROAD, HITCHIN		APR 2025		APR 2025
DRAWING TITLE		DRAWN		CHK
PROPOSED ROOF PLAN		JOB NUMBER		250308
SCALE		1:50 @ A1		5
DATE		APR 2025		5
DRAWN		CHK		5
JOB NUMBER		250308		5



PL-PLANNING

A	22.08.25	Issued for Planning	NOTE
REV	DATE	ATTENDED USE	