


The Copyright in the design and this drawing is the property of Architech Limited. Reproduction in whole or in part is forbidden without written prior consent obtained from Architech Limited. This drawing is to be read in conjunction with all other relevant documentation and drawings. Architech Limited accepts no liability for any expense, loss or damage of any nature and however arising from any variation.

These drawings are indicative. The provided information is not fully exhaustive and on-site investigation is required.


Proposed Ground Floor Plan

1:50

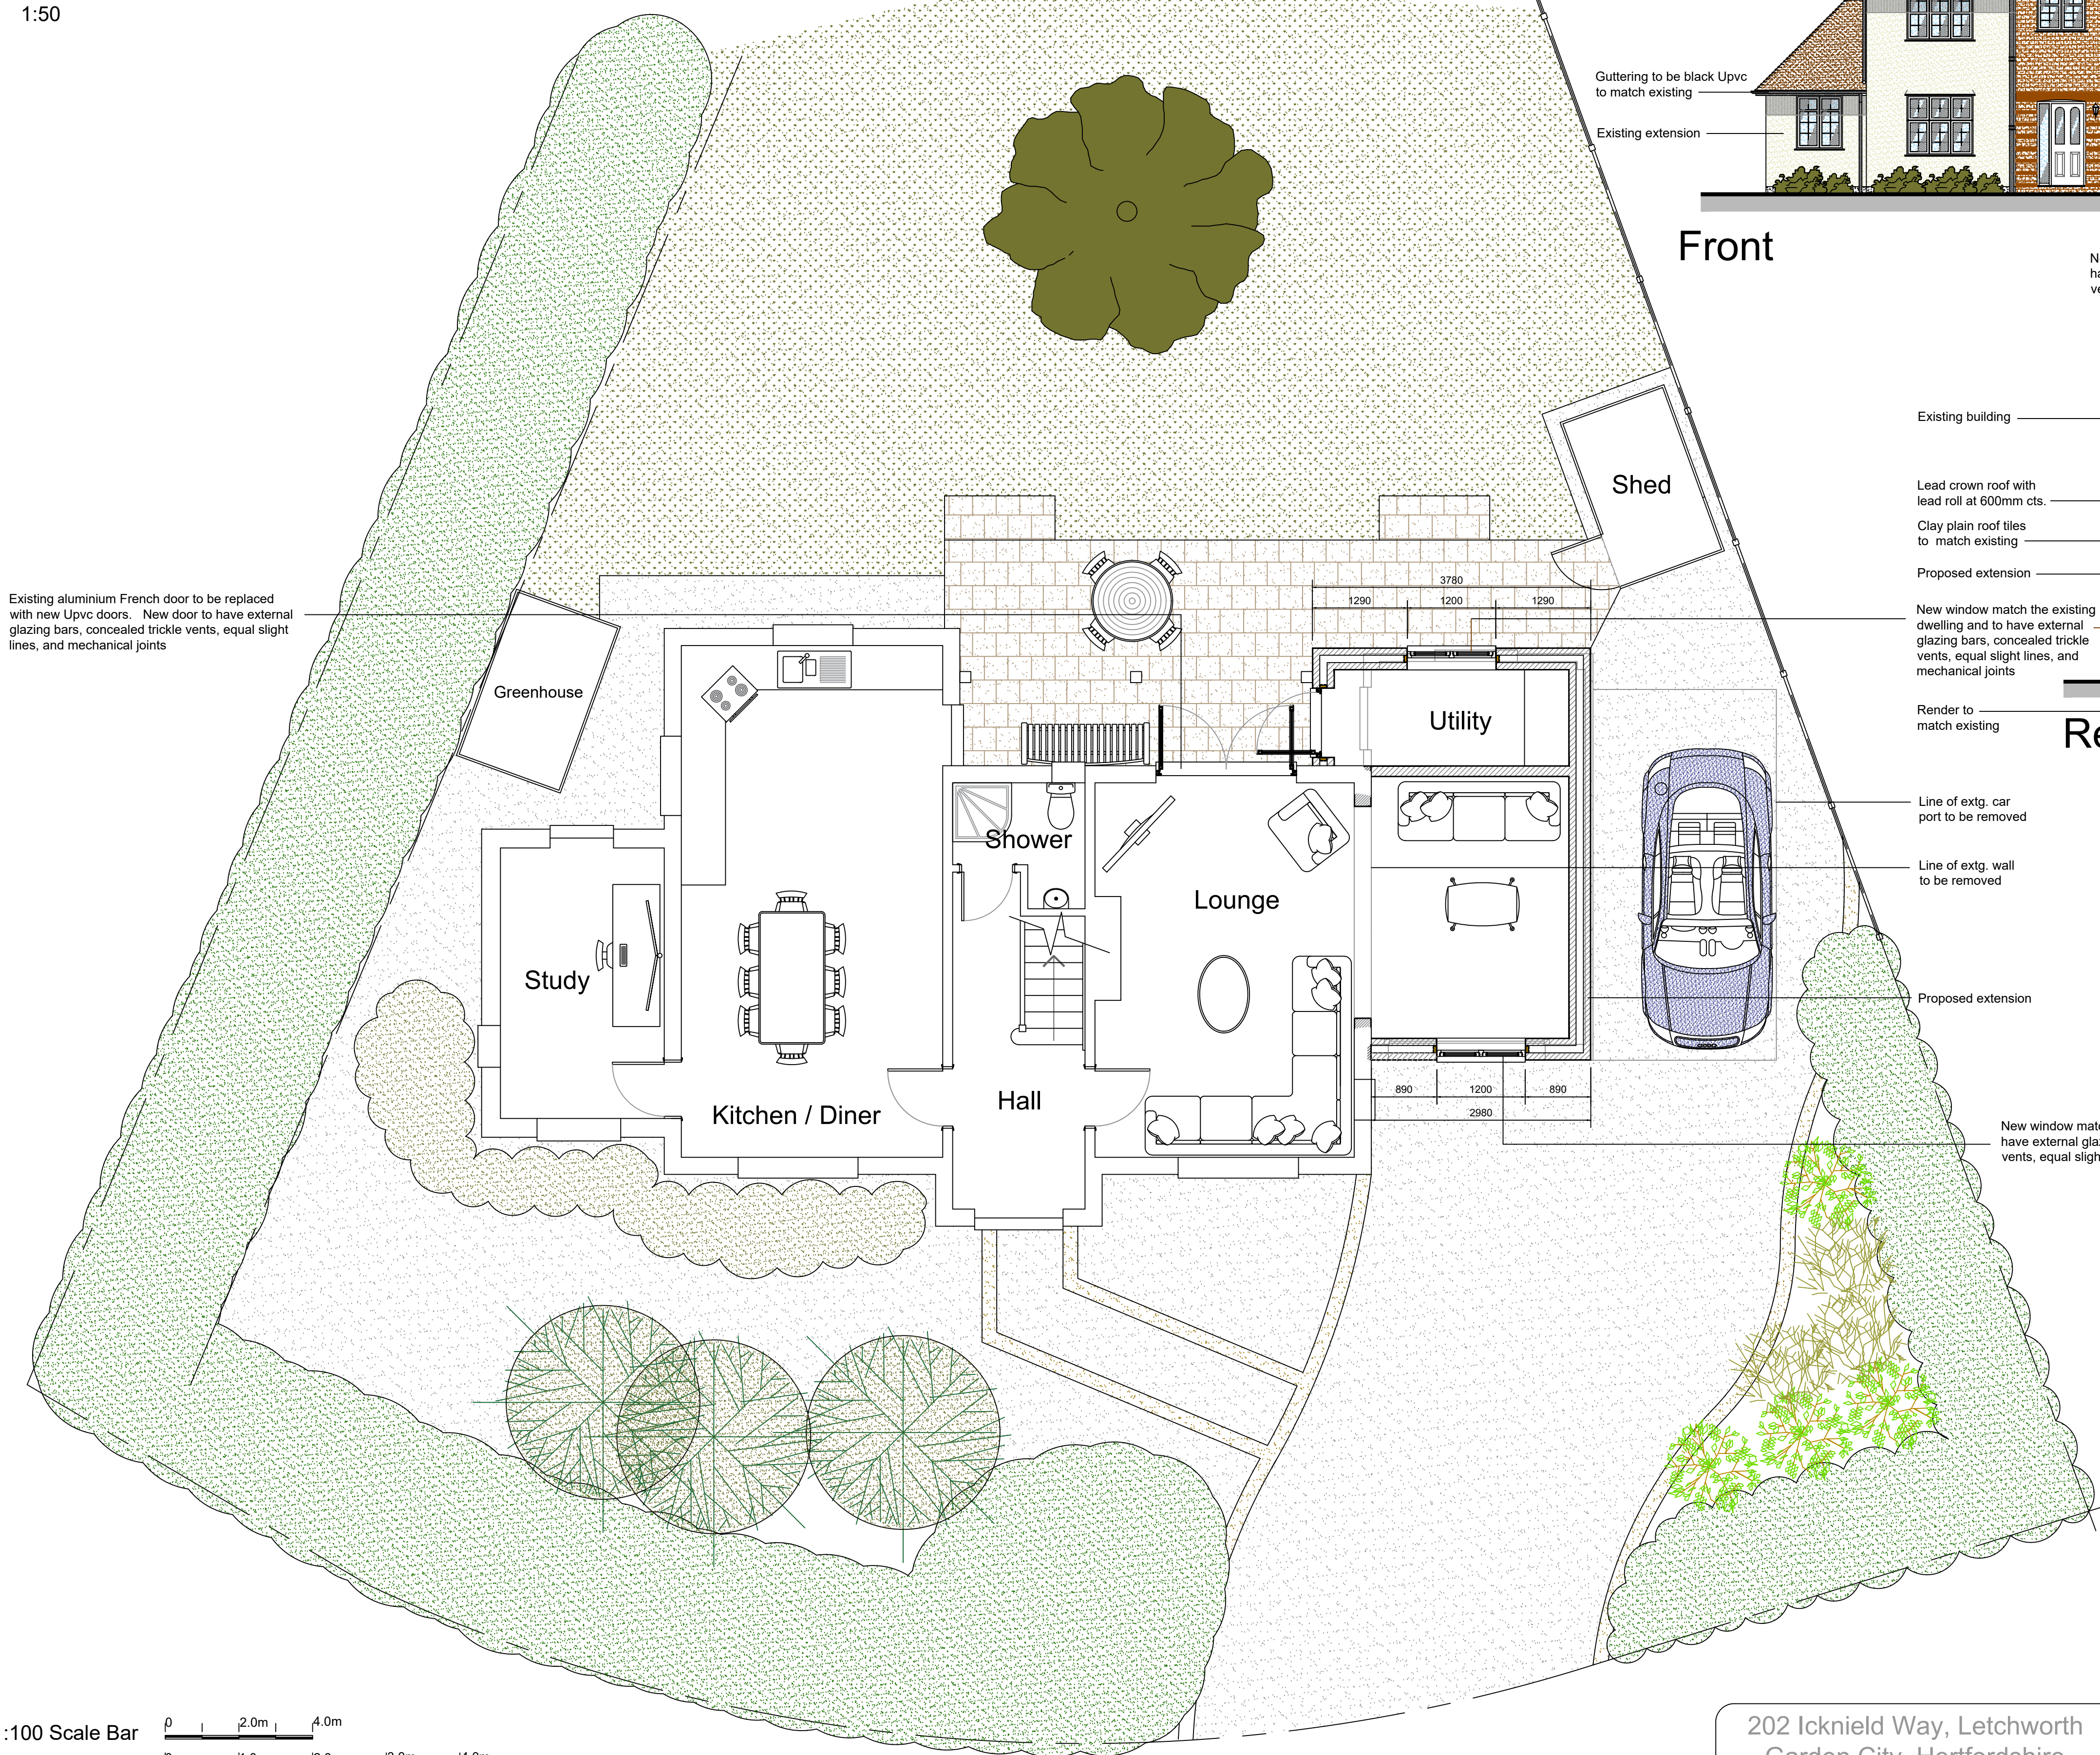

Proposed Elevations

1:100

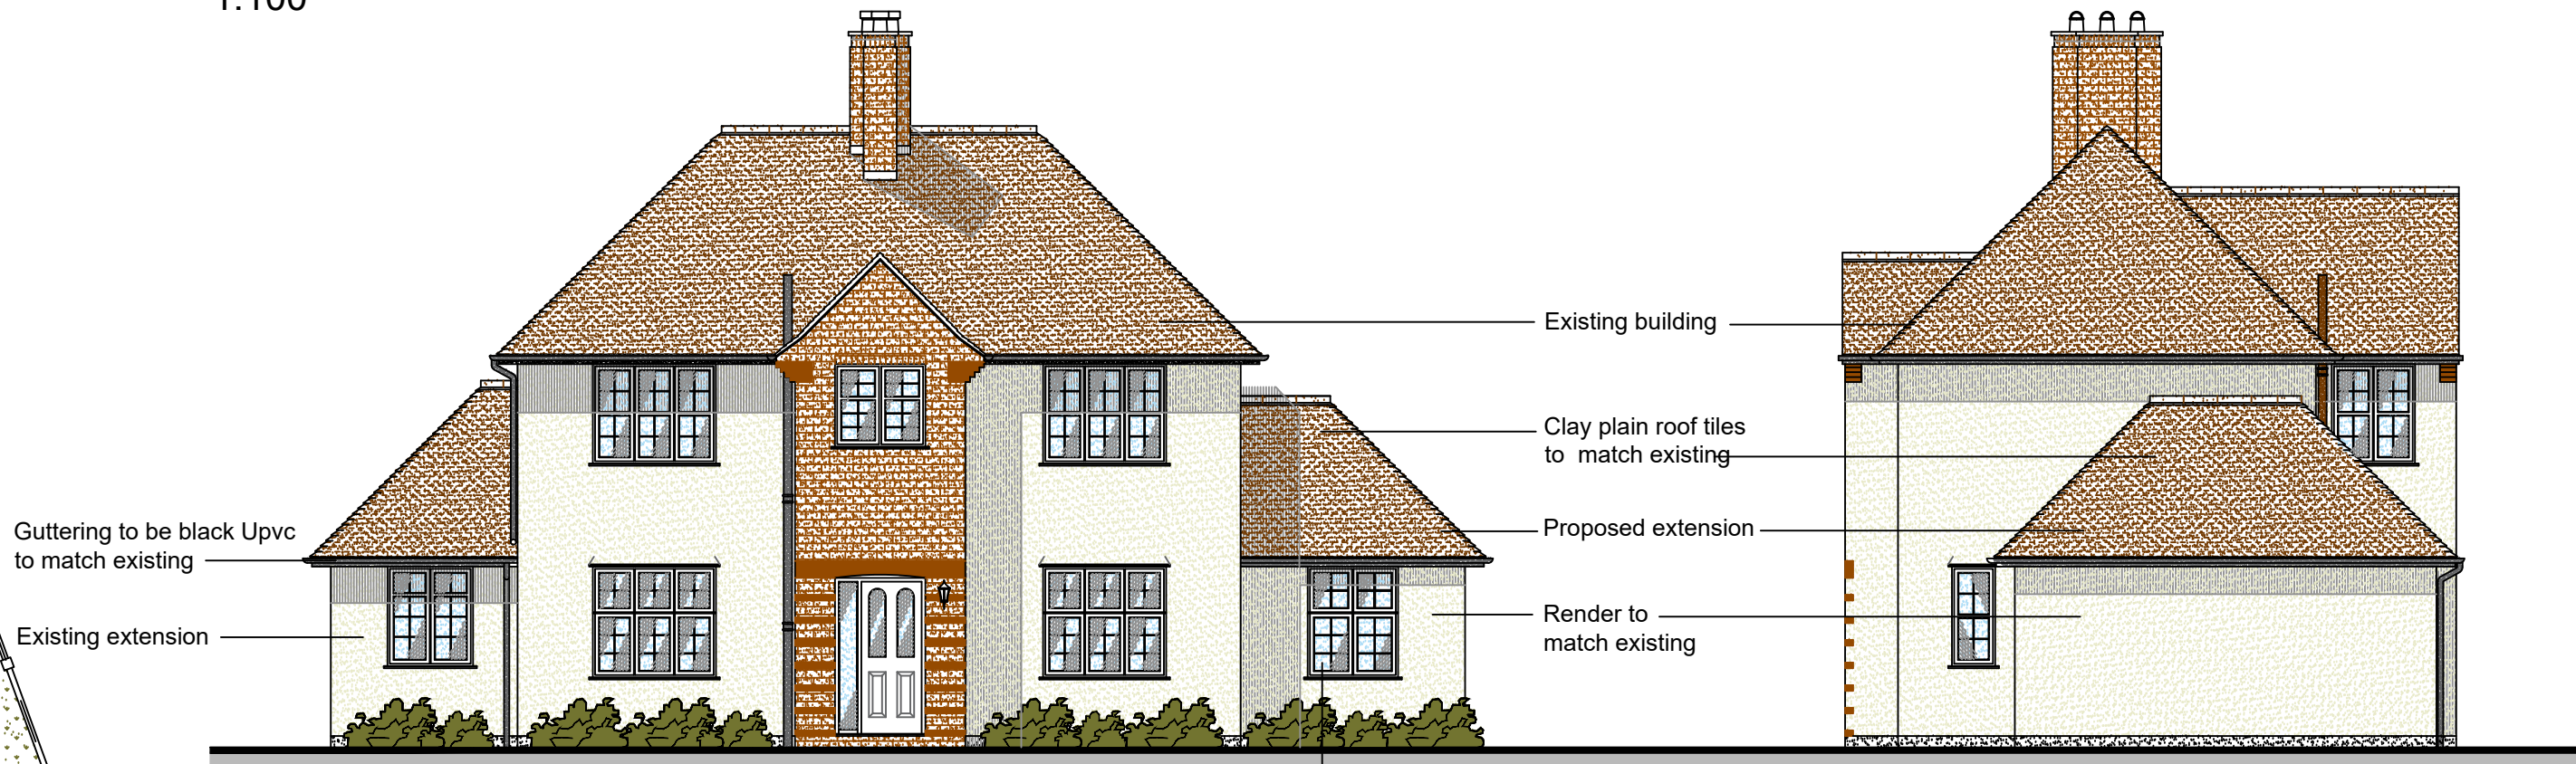

Front



Side



Rear

Proposed Roof / Site Plan

1:200

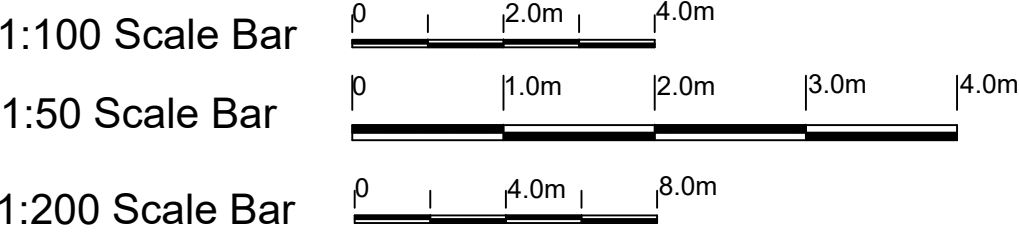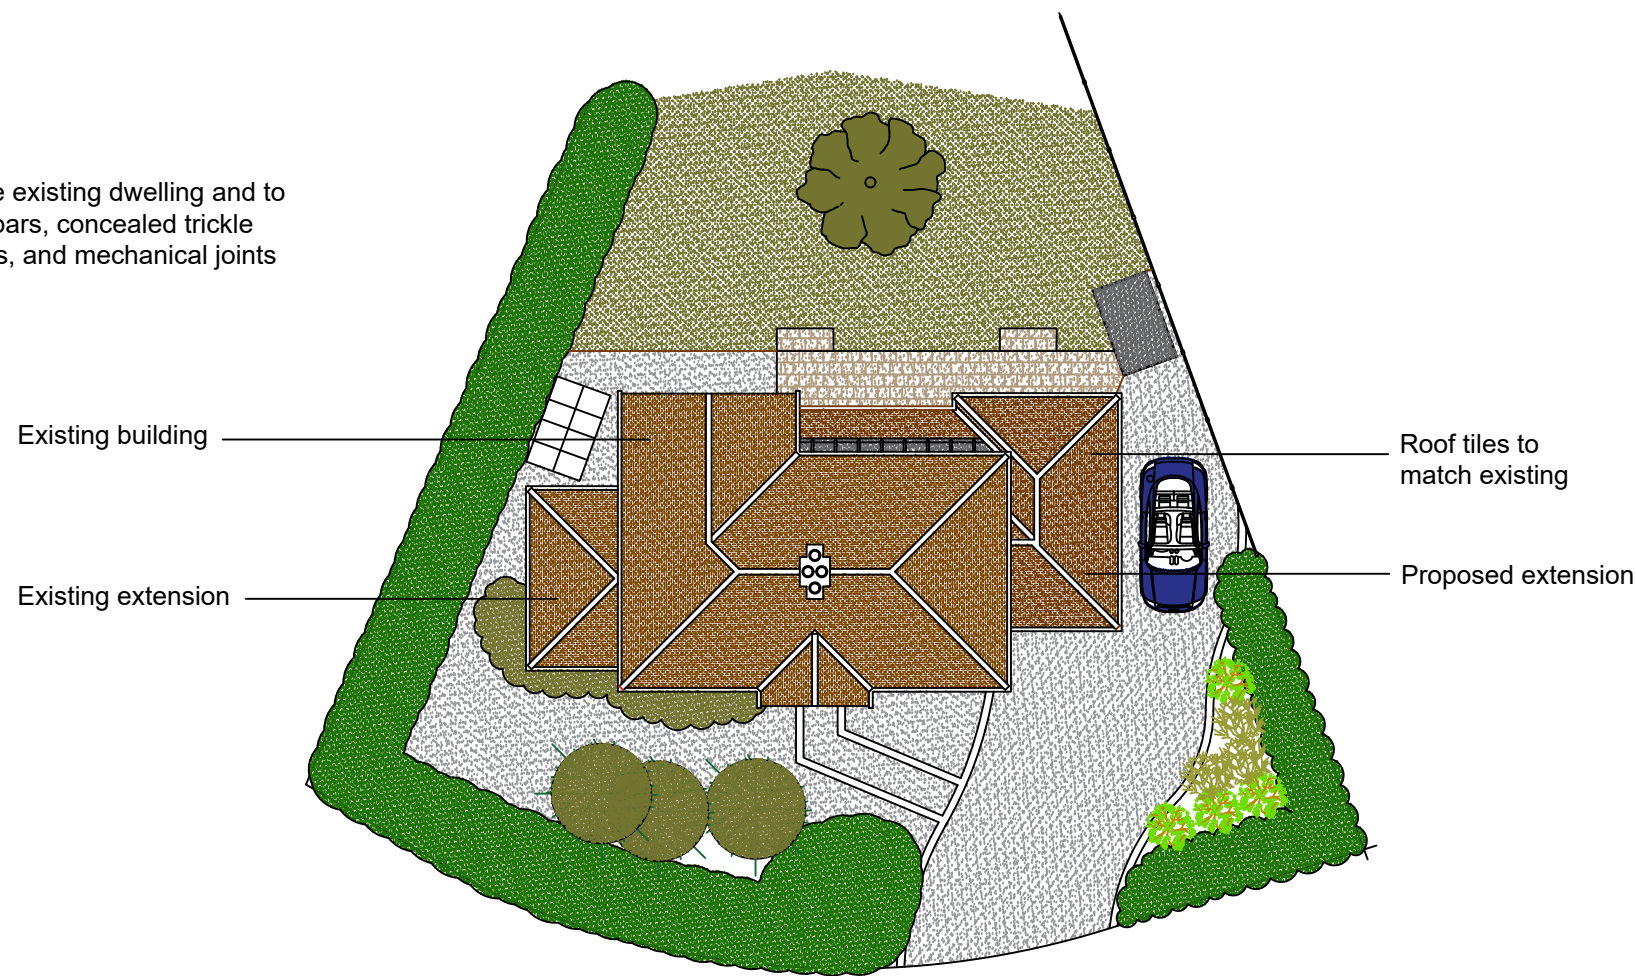

202 Icknield Way, Letchworth
Garden City, Hertfordshire

2026 / 16 / 01

B

A1

Proposed Single Storey Side
Extension

Date: May 2026

Scale: 1:50 1:100 1:200

Status: Planning

B Window notes added
A LGCFH Revision to Roof

© THIS DRAWING IS COPYRIGHT
Architech Limited
Architectural and Building Consultants
Tel. 01462 634293 / 07768 123899