



SOUTH ELEVATION

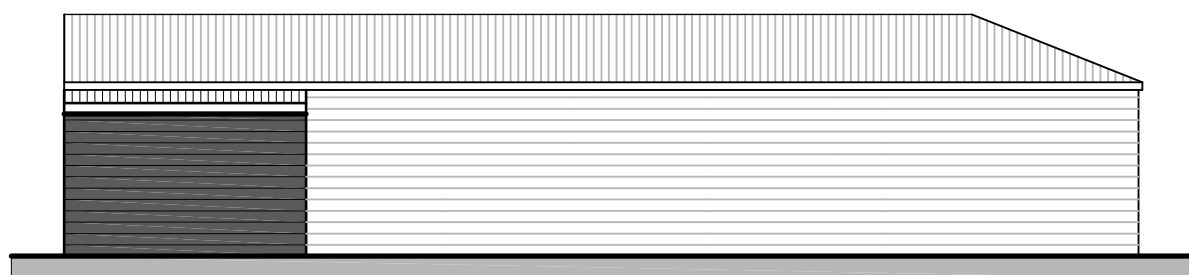


EAST ELEVATION



NORTH ELEVATION

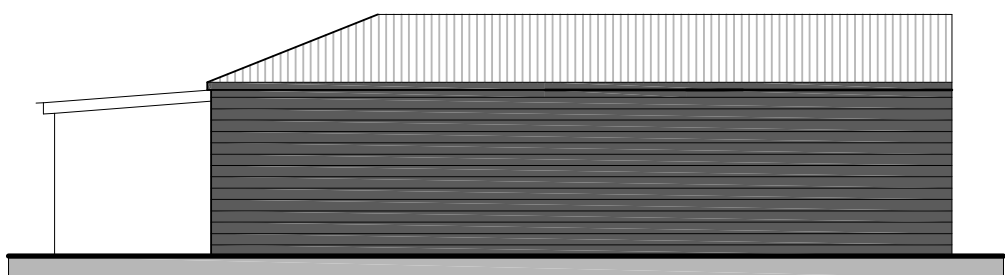


WEST ELEVATION

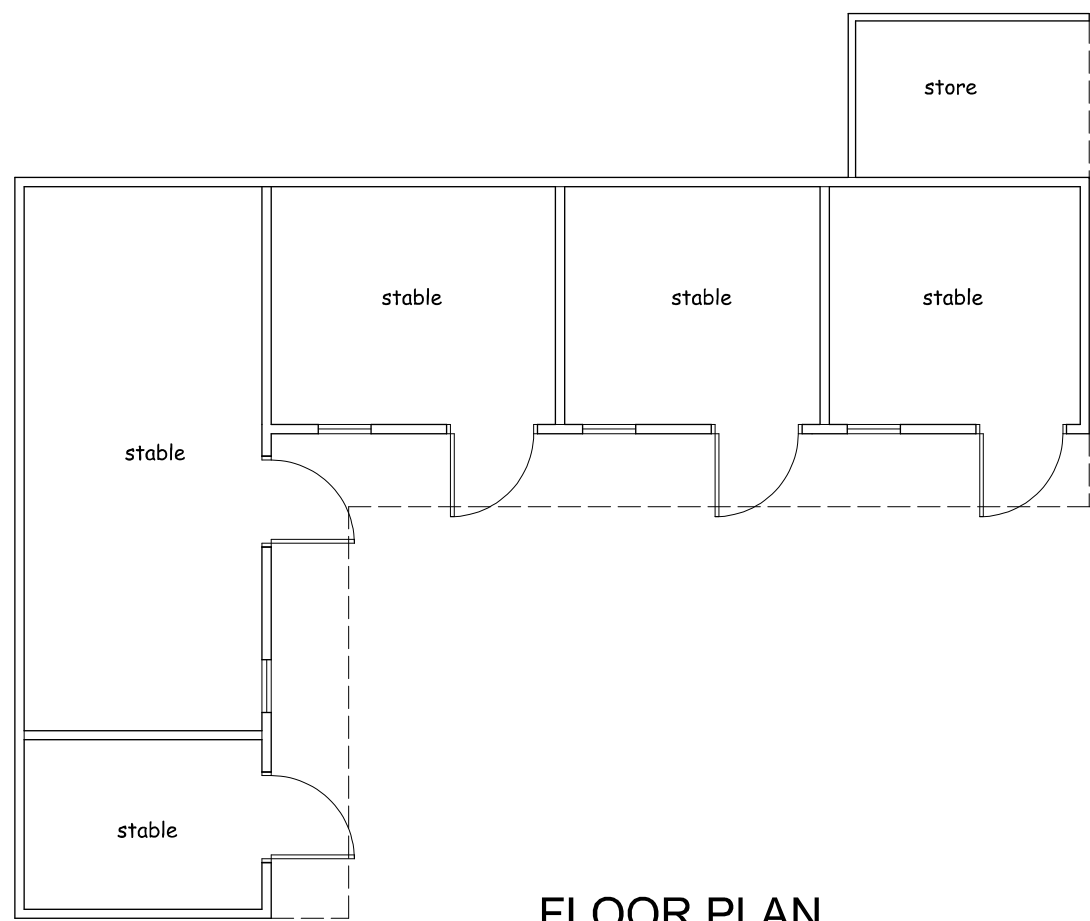


FLOOR PLAN




SOUTH ELEVATION

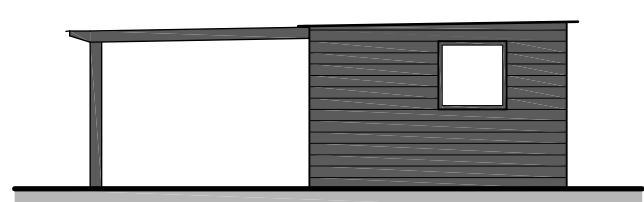


EAST ELEVATION

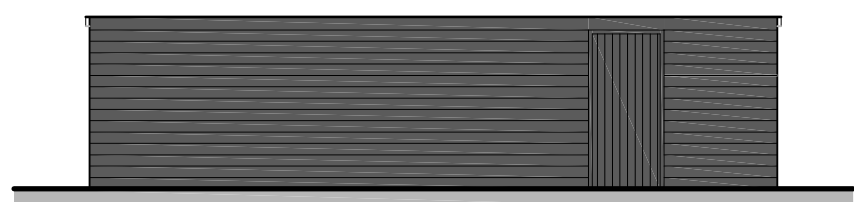

NORTH ELEVATION

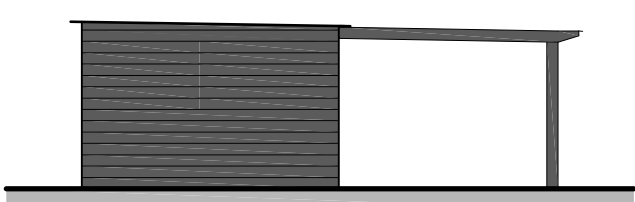


WEST ELEVATION

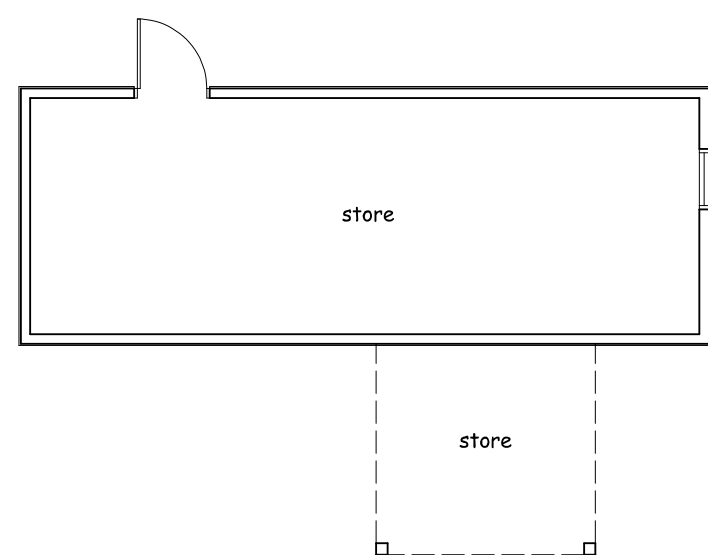

FLOOR PLAN

No.	Date	Revision	Initial

 

Project

PROPOSED DETACHED
DWELLING ON LAND AT
BURRS LANE, BARKWAY,
HERTS SG8 8EP

Client

CLAIRE SMALLEY

Drawing

EXISTING OUTBUILDINGS

Scale 1:100 @ A1 Drawn C.R

Checked Date Feb 25

Drawing No.

SMA/24/04

This drawing and design is copyright and must not be reproduced in part or in whole without prior written consent. Contractors must verify all dimensions on site before commencing work