


SITE PLAN 1:200

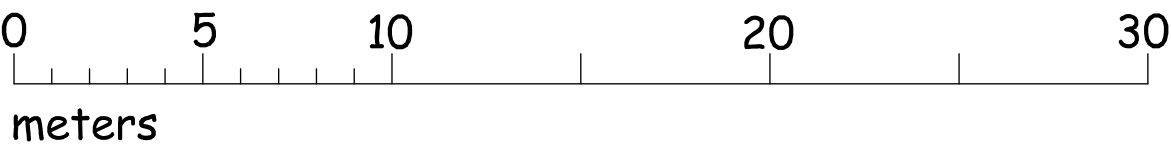

Project

PROPOSED DETACHED
DWELLING ON LAND AT
BURRS LANE, BARKWAY,
HERTS SG8 8EP

Client

CLAIRE SMALLEY

Drawing

EXISTING SITE PLAN

Scale 1:200 @ A1 Drawn C.R

Checked Date May 24

Drawing No.

SMA/24/01A

This drawing and design is copyright and must not be reproduced in part or in whole without prior written consent. Contractors must verify all dimensions on site before commencing work