


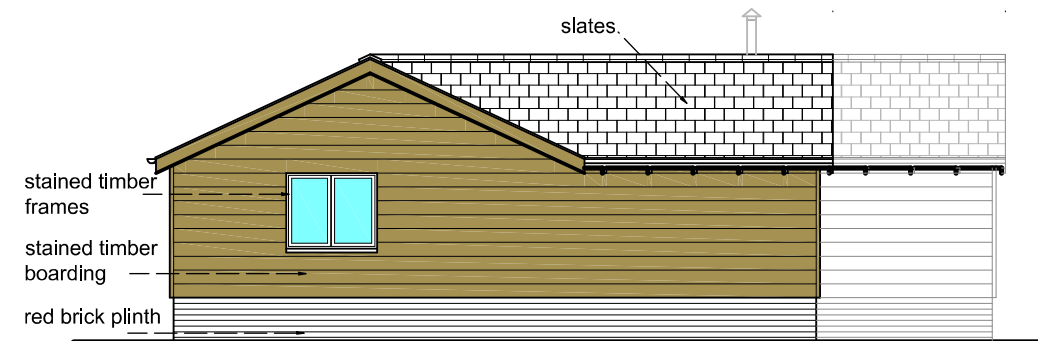


 


SOUTH ELEVATION

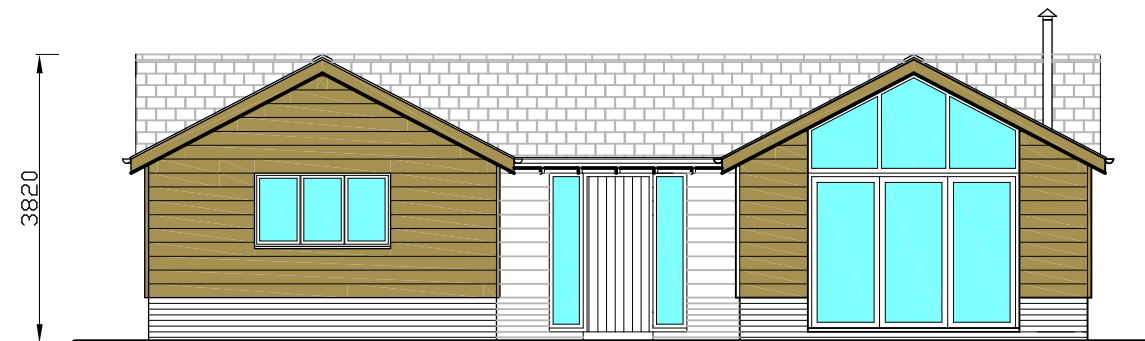

EAST ELEVATION

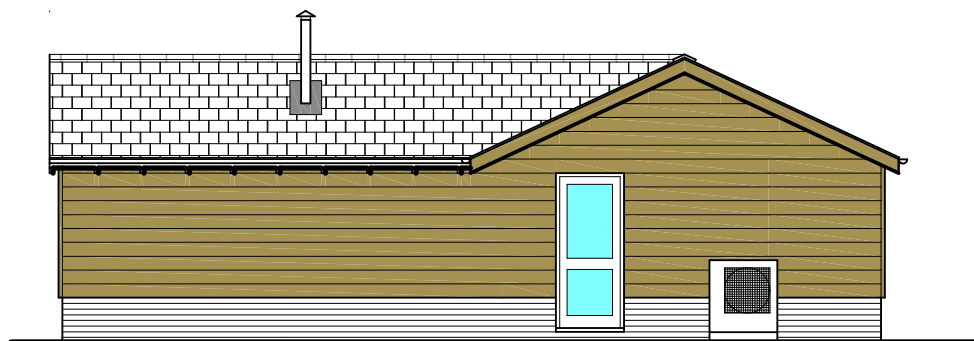


NORTH ELEVATION

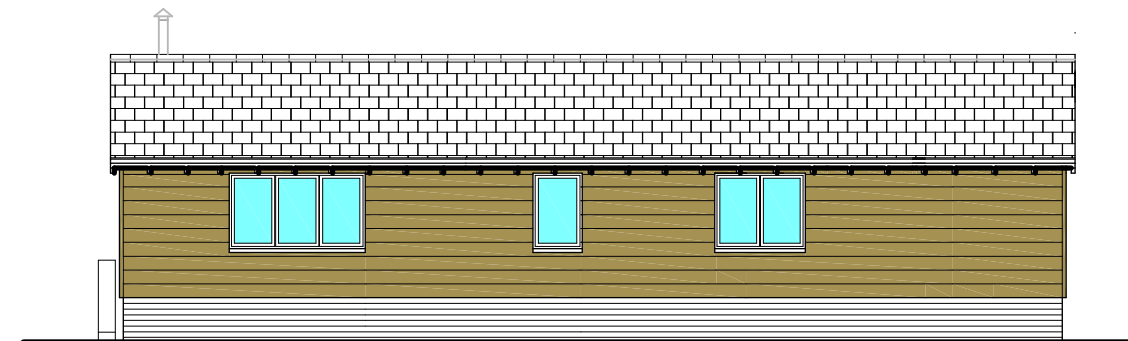

WEST ELEVATION



GROUND FLOOR PLAN

 

No.	Date	Revision	Initial

Project

PROPOSED DETACHED
DWELLING ON LAND AT
BURRS LANE, BARKWAY,
HERTS SG8 8EP

Client

CLAIRE SMALLEY

Drawing

PROPOSED PLAN

Scale 1:50 & 1:100 @ A1 Drawn C.R

Checked Date July 24

Drawing No.

SMA/24/03B

This drawing and design is copyright and must not be reproduced in part or in whole without prior written consent. Contractors must verify all dimensions on site before commencing work