


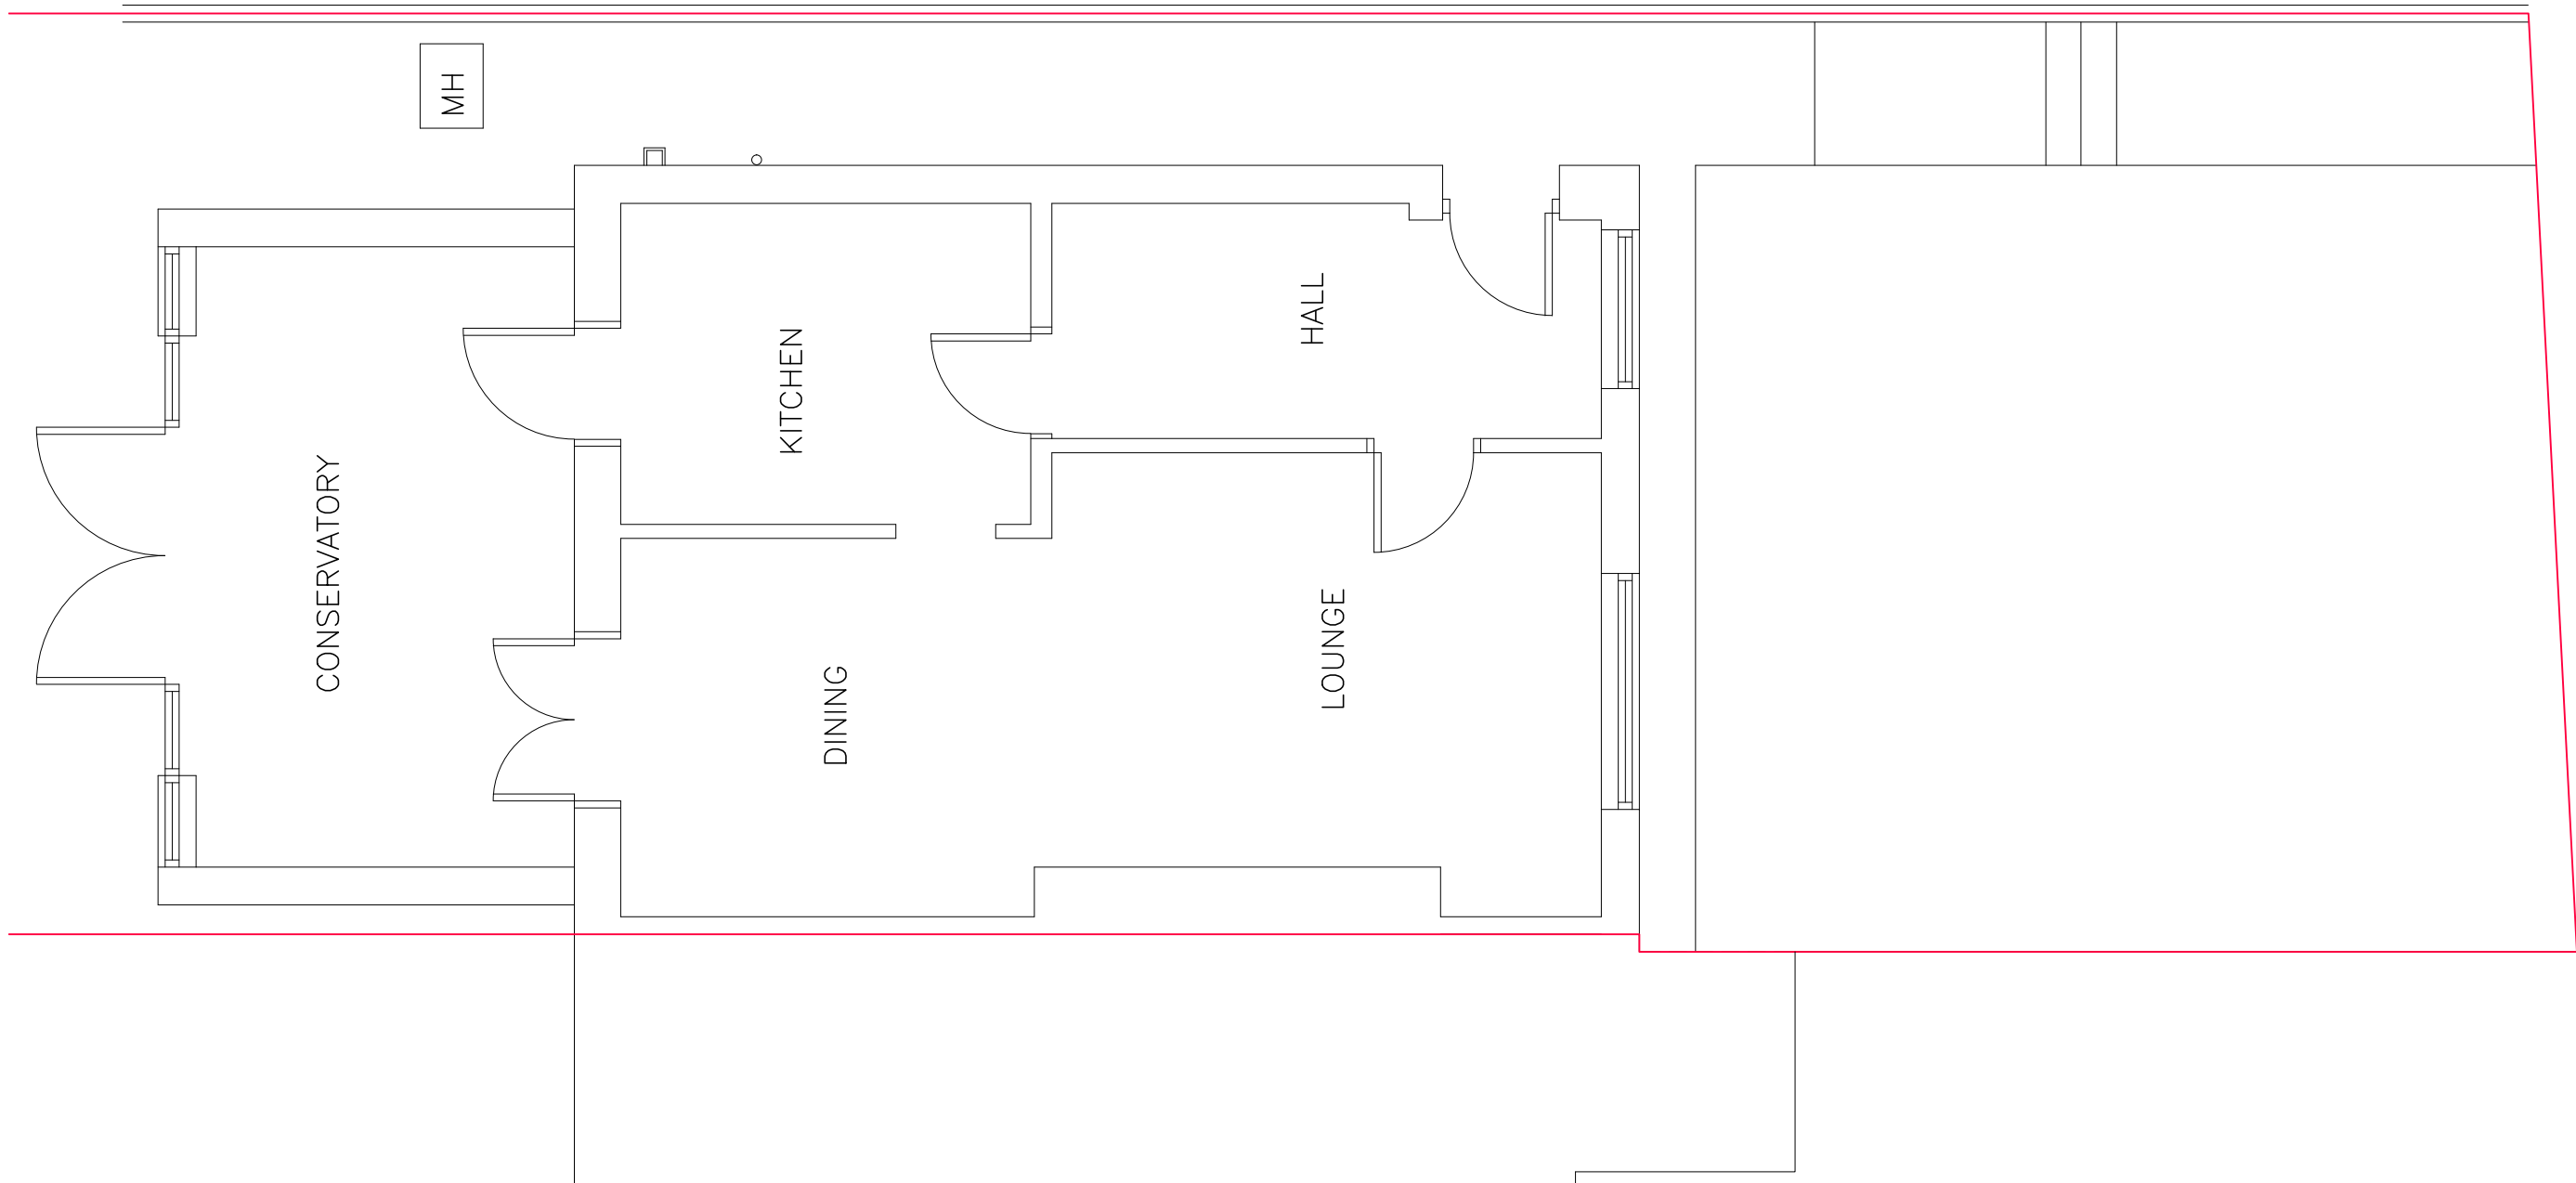

GROUND FLOOR PLAN – EXISTING (1:50)

NOTES AND REVISIONS All stated dimensions must be verified on site. Lobs Design must be advised of any discrepancies. This drawing must be read together with the specification/Bill of Quantities and related drawings. This drawing is for the purpose of obtaining Planning & Building Regulations Approval only. Should the contractor use them to build from then they assume full responsibility for the design.	REVDESCRIPTIONDRWNDATE 010002000300040005000mm 1: 50				Client 94 Hallmead Letchworth Garden City Herts, SG6 4BJ		Drawing Title Ground Floor Plan					
					Project Single Story Front Extension		Scale Nov 2025		Drawn KRL		Checked	
							Project No LD803		Drawing No E02		Revision	
Lobs Design Architectural Services Devonshire B.C. Works Road, Letchworth Garden City Hertfordshire, SG6 1GJ T: 01462 488212 M: 07960 006077 E: info@lobs-design.co.uk												