

FRONT ELEVATION




SIDE ELEVATION



REAR ELEVATION



SIDE ELEVATION

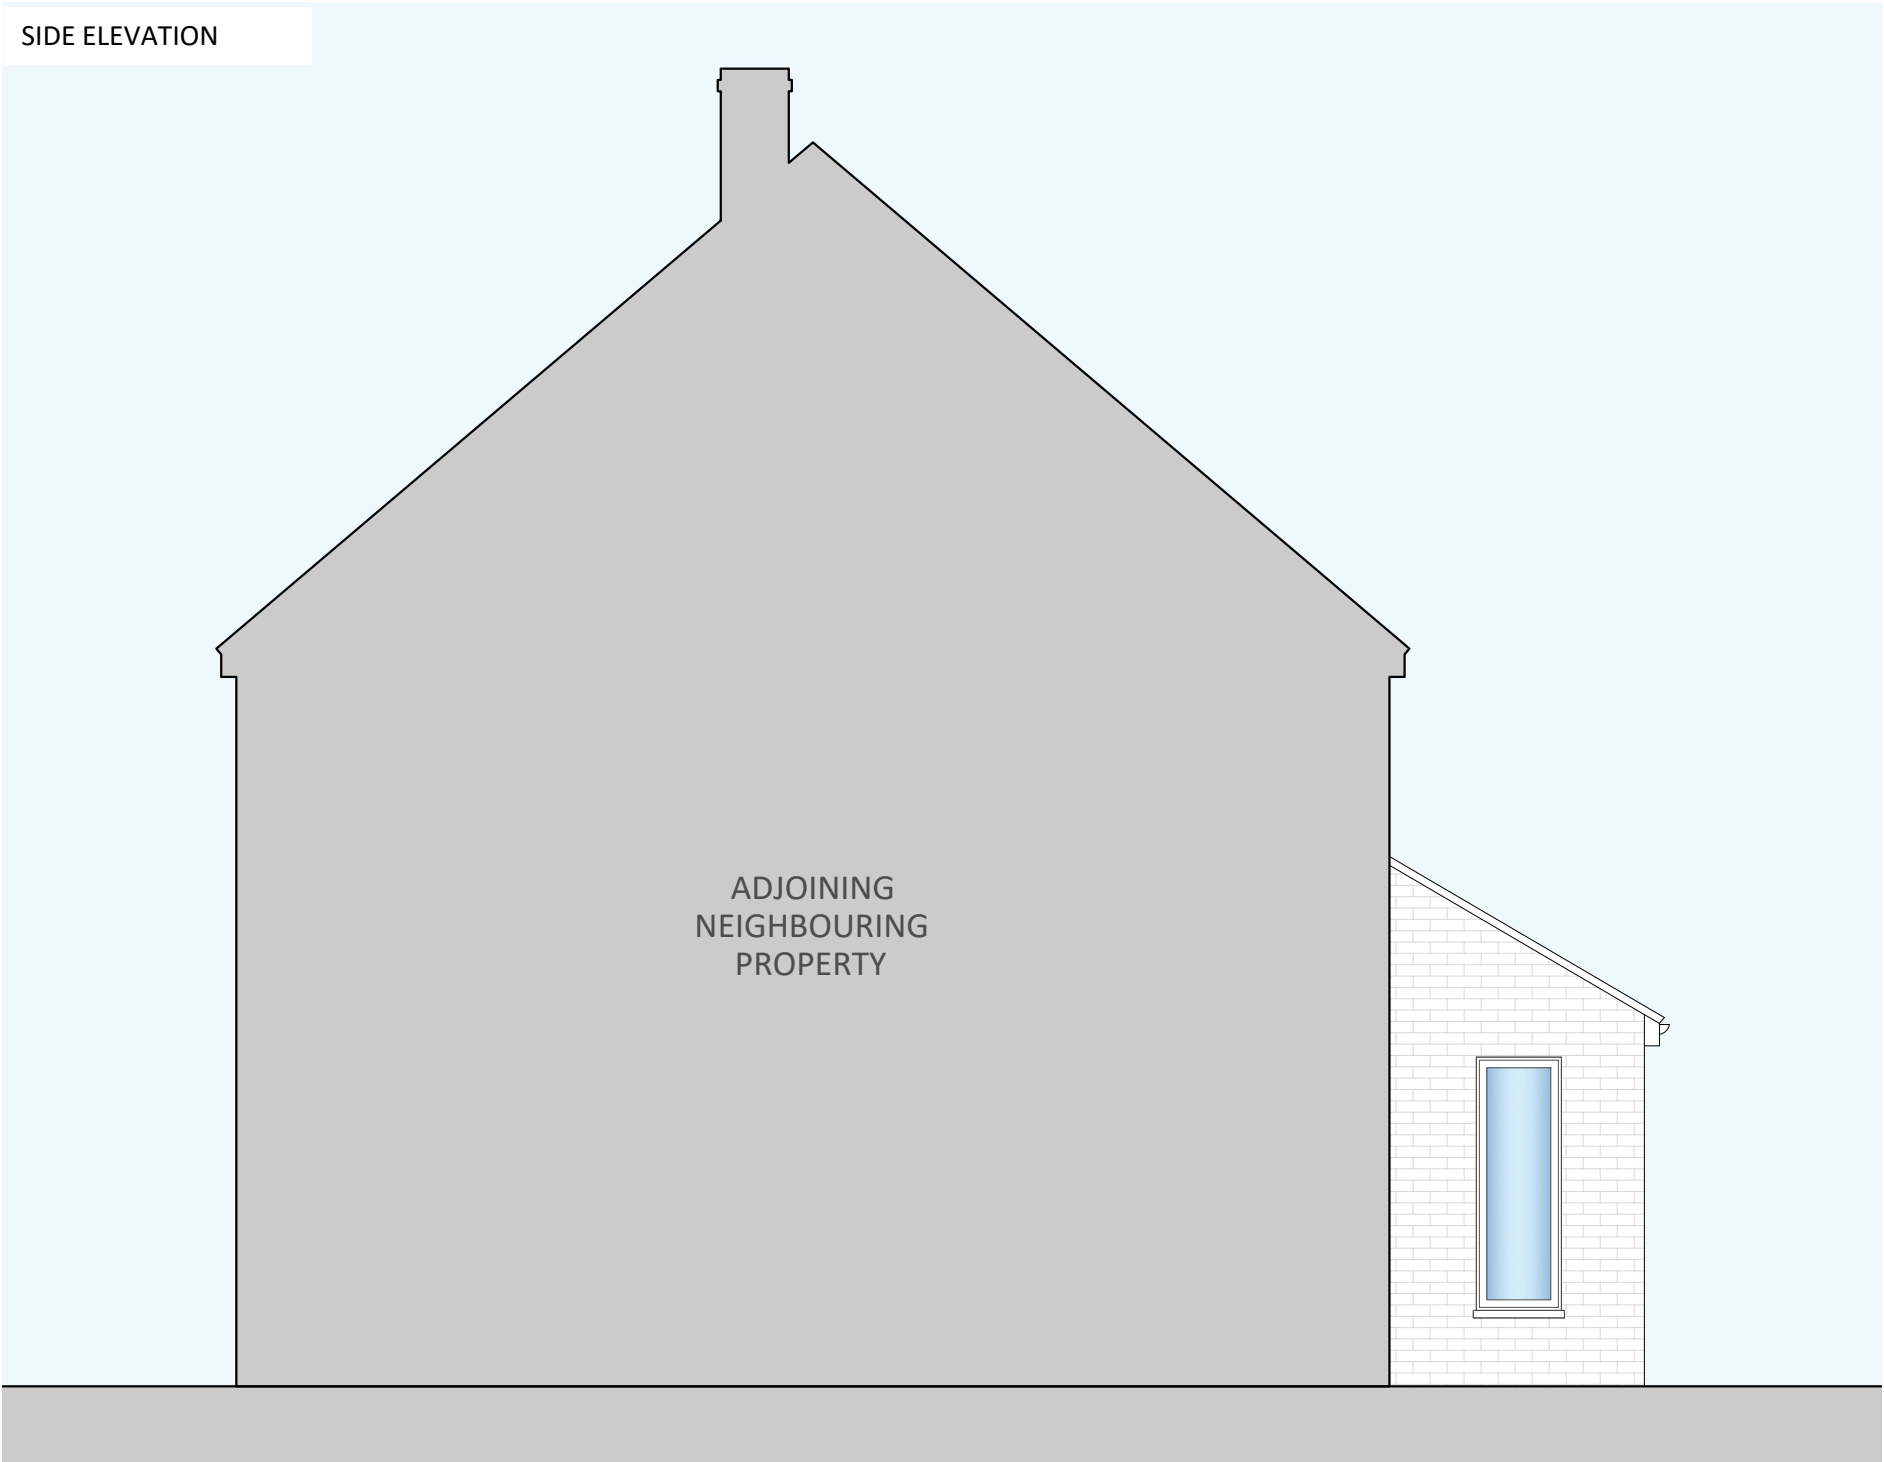

FOR PLANNING

Location
2 ORCHARD CLOSE
ST. IPPOLYTTS

Title
PROPOSED ELEVATIONS

Scale 1:50 @ A2	Drawn SB	Checked HE	Date JUN 24
Drawing Number 1569_YPUK_P006	Revision P3		

0 0.5 1 1.5 2 2.5m
1:50