



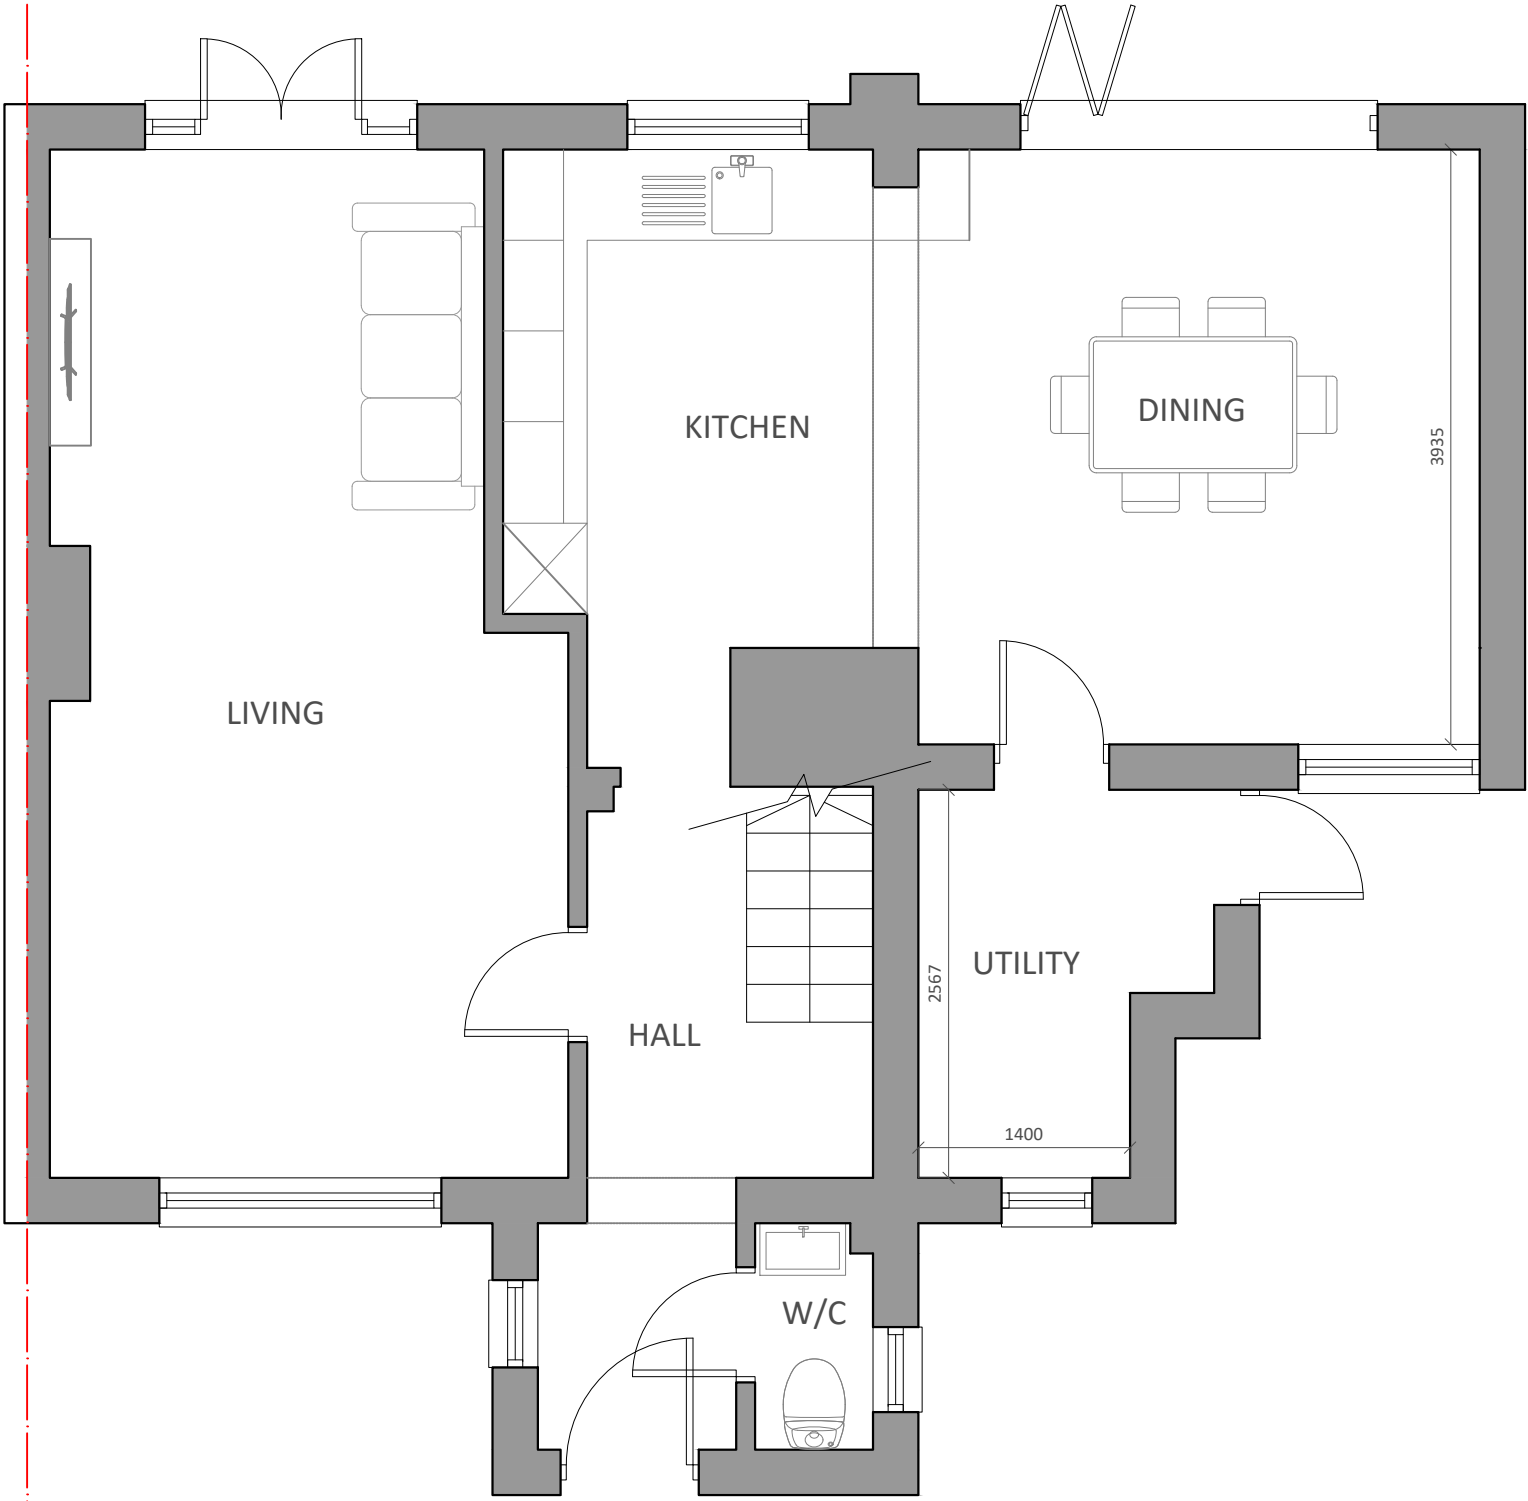

GROUND FLOOR PLAN

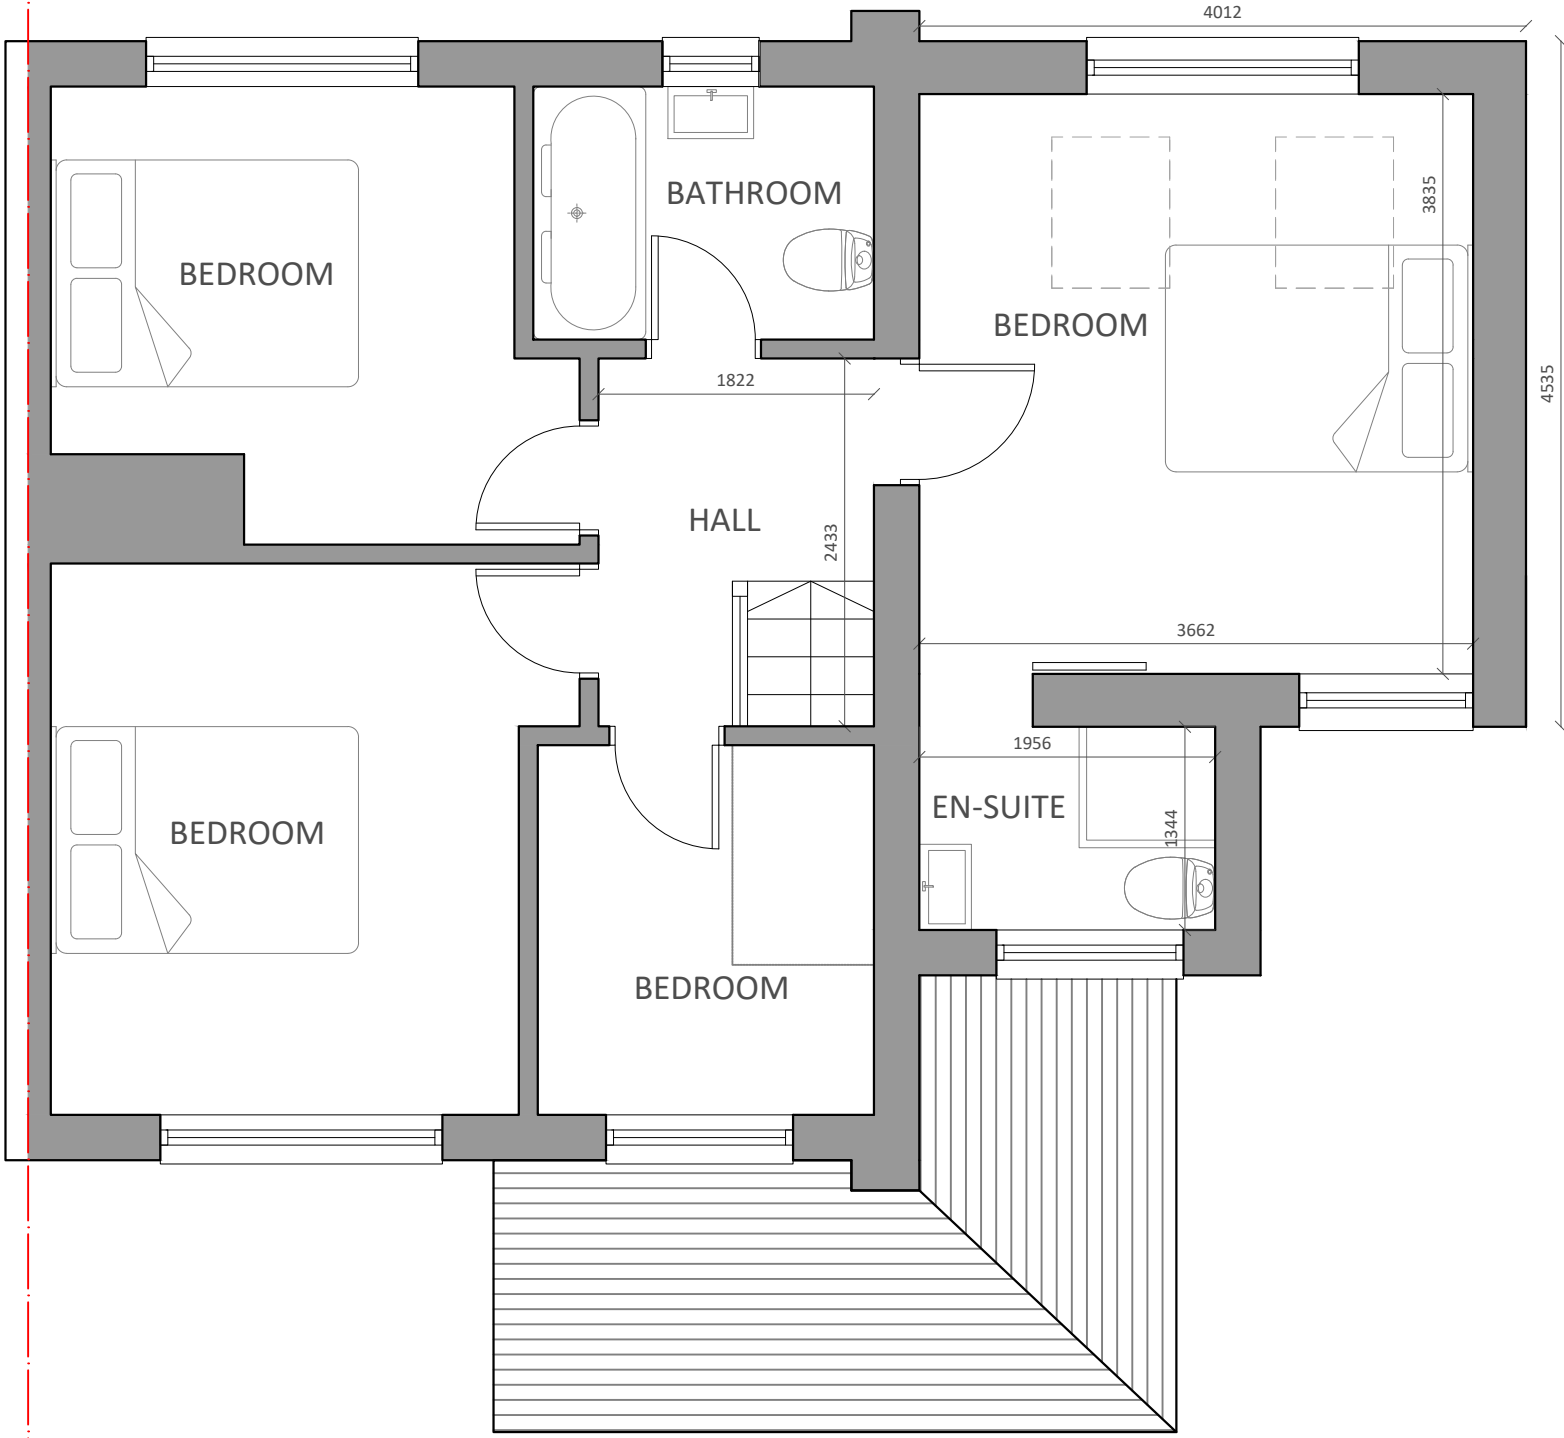

FIRST FLOOR PLAN

FOR PLANNING

Location
2 ORCHARD CLOSE
ST. IPPOLYTS

Title
PROPOSED PLANS

Scale 1:50 @ A2	Drawn SB	Checked HE	Date JUN 24
Drawing Number 1569_YPUK_P005	Revision P3		

