





FRONT ELEVATION



SIDE ELEVATION

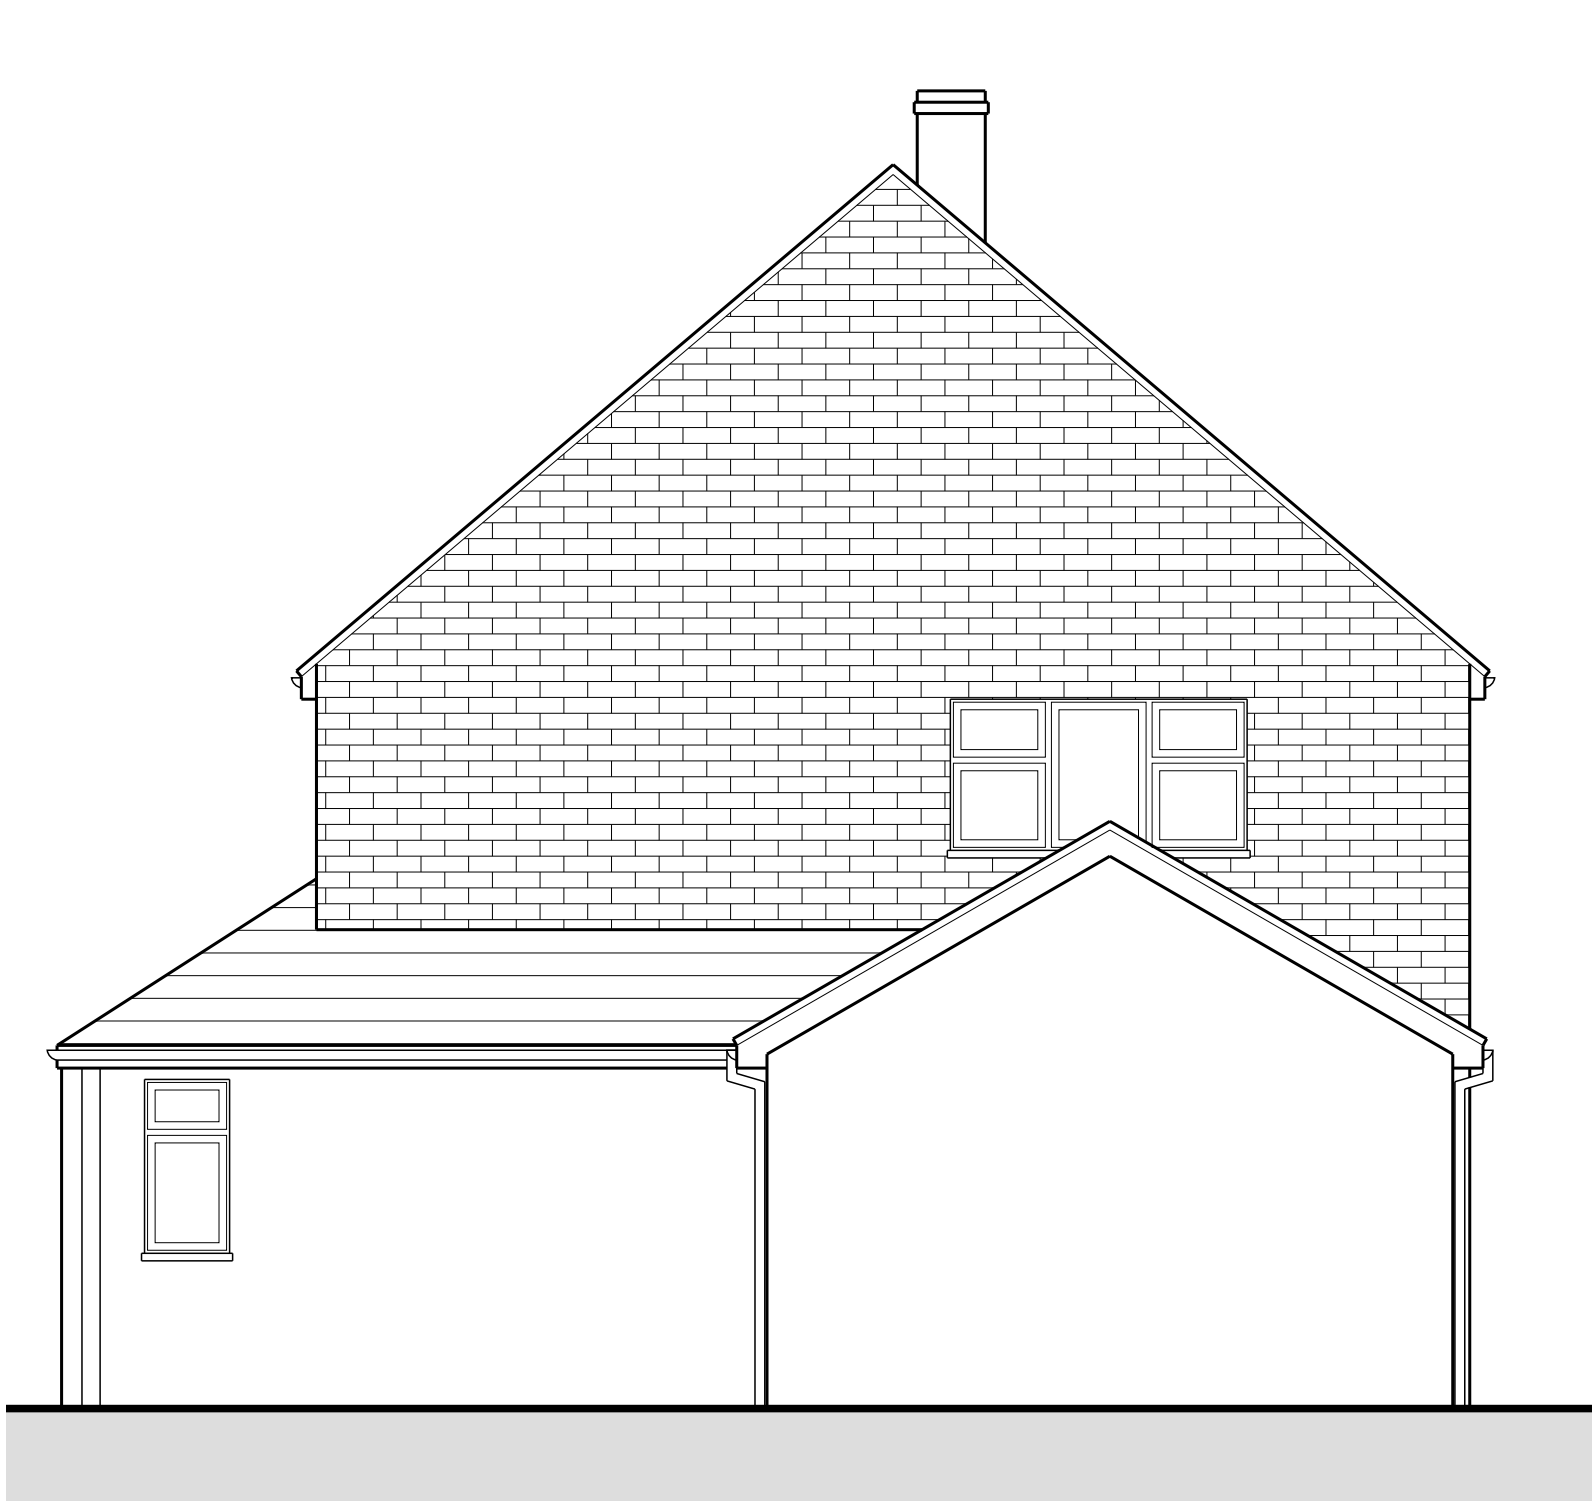

REAR ELEVATION

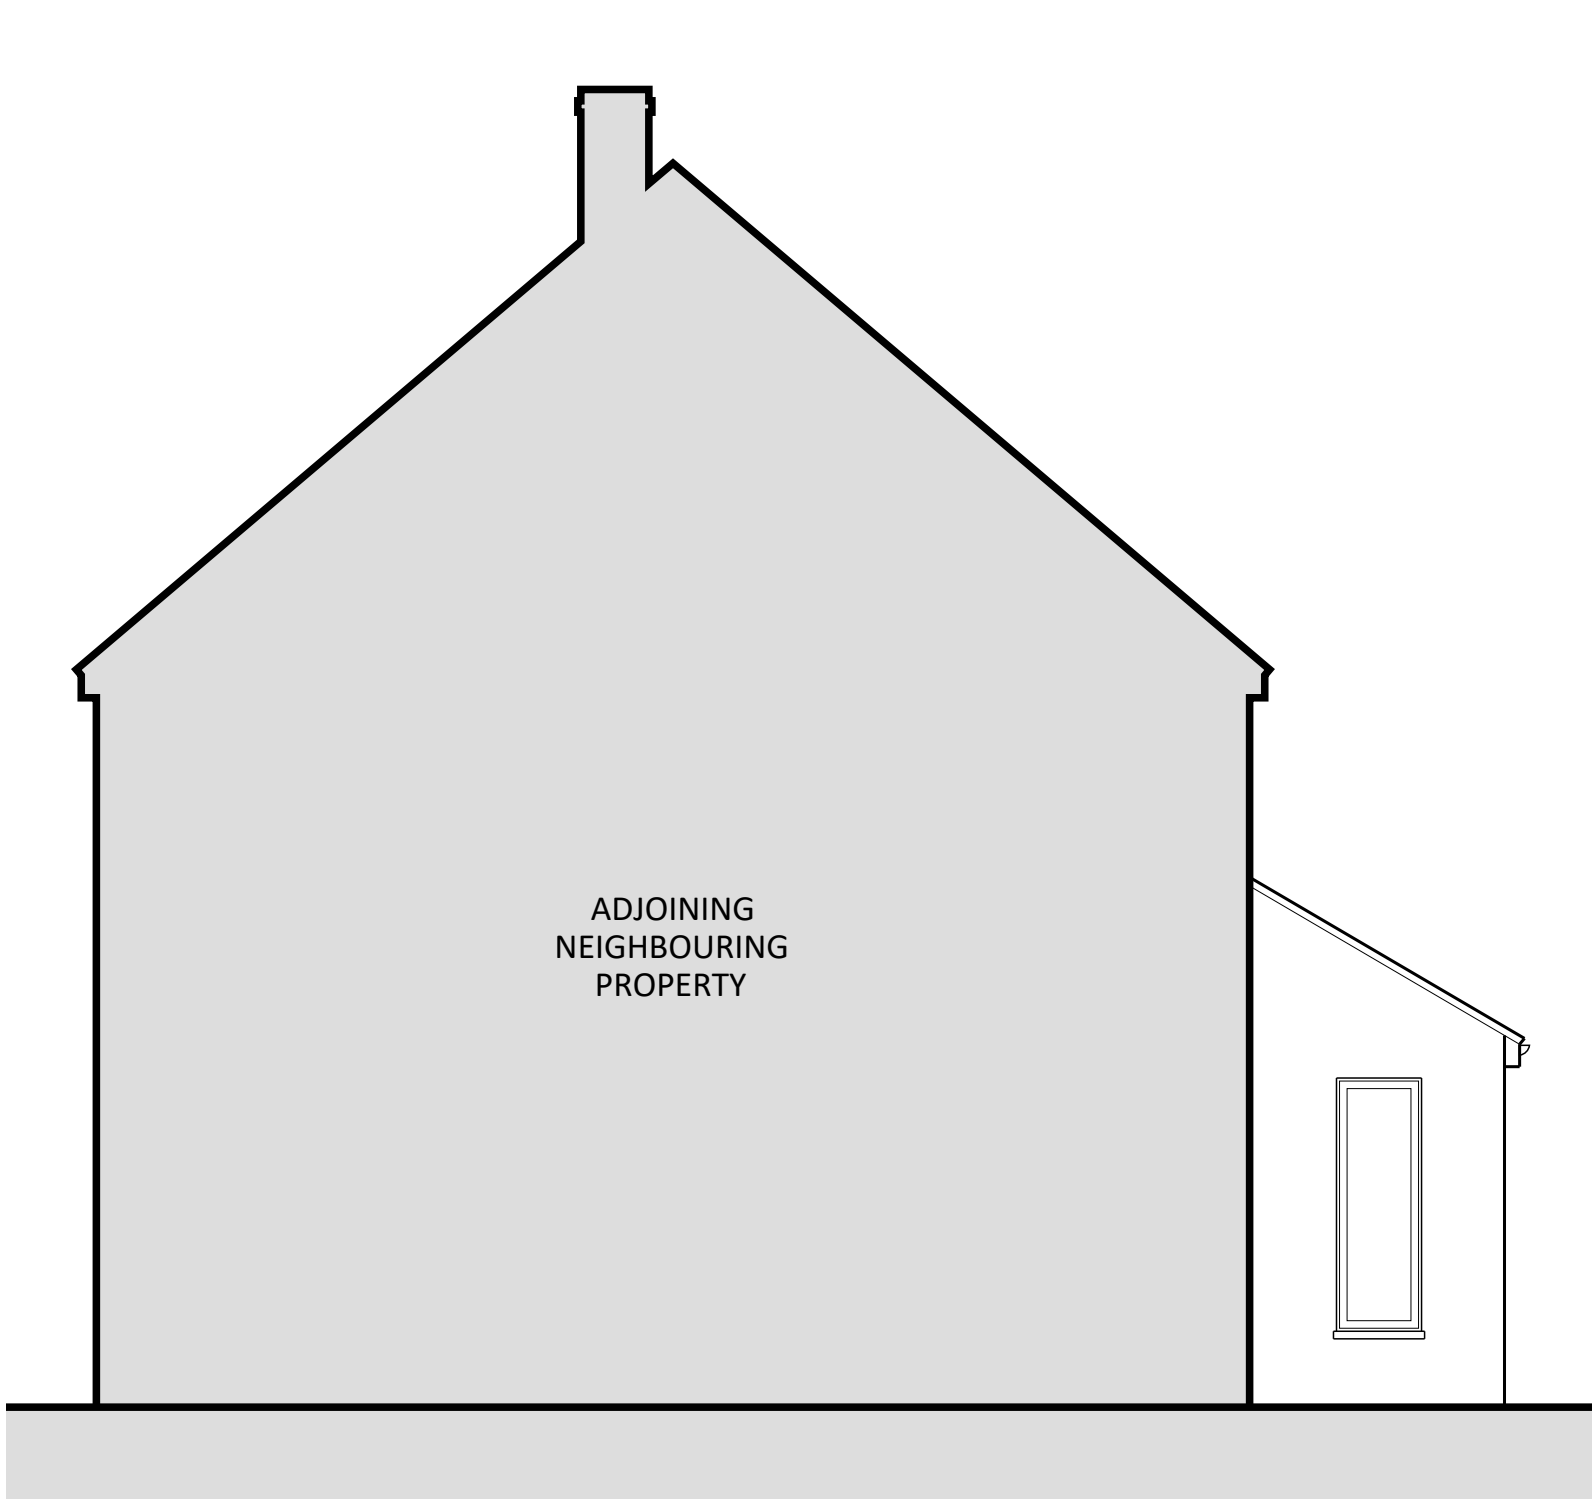

SIDE ELEVATION

FOR PLANNING

Location
2 ORCHARD CLOSE
ST IPPOLYTS

Title
EXISTING ELEVATIONS

Scale 1:50 @A2	Drawn GW	Checked GD	Date MAY 23
Drawing Number 1569_YPUK_P004			Revision P1

THIS DRAWING IS FOR PLANNING PURPOSES ONLY

