



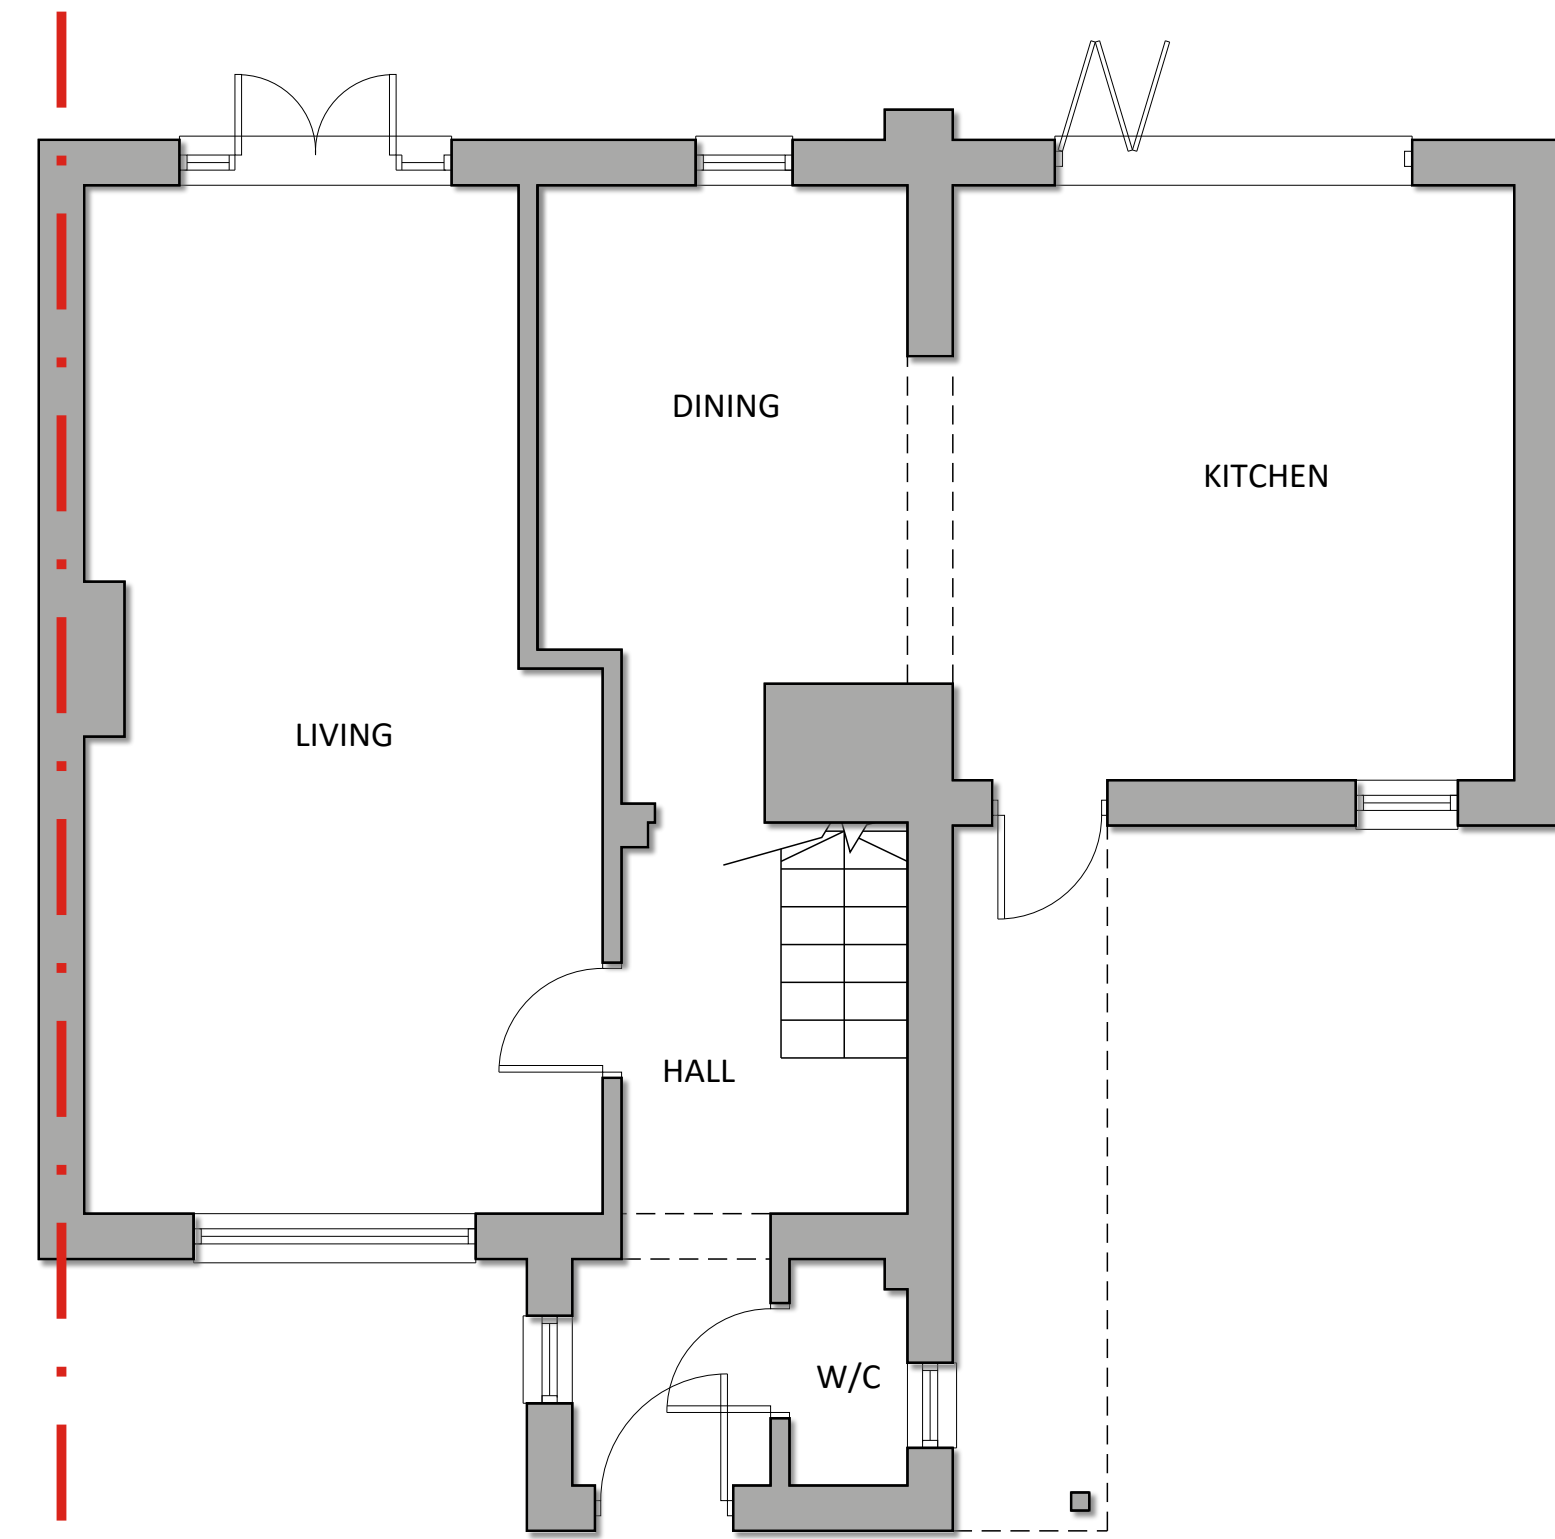

GROUND FLOOR PLAN

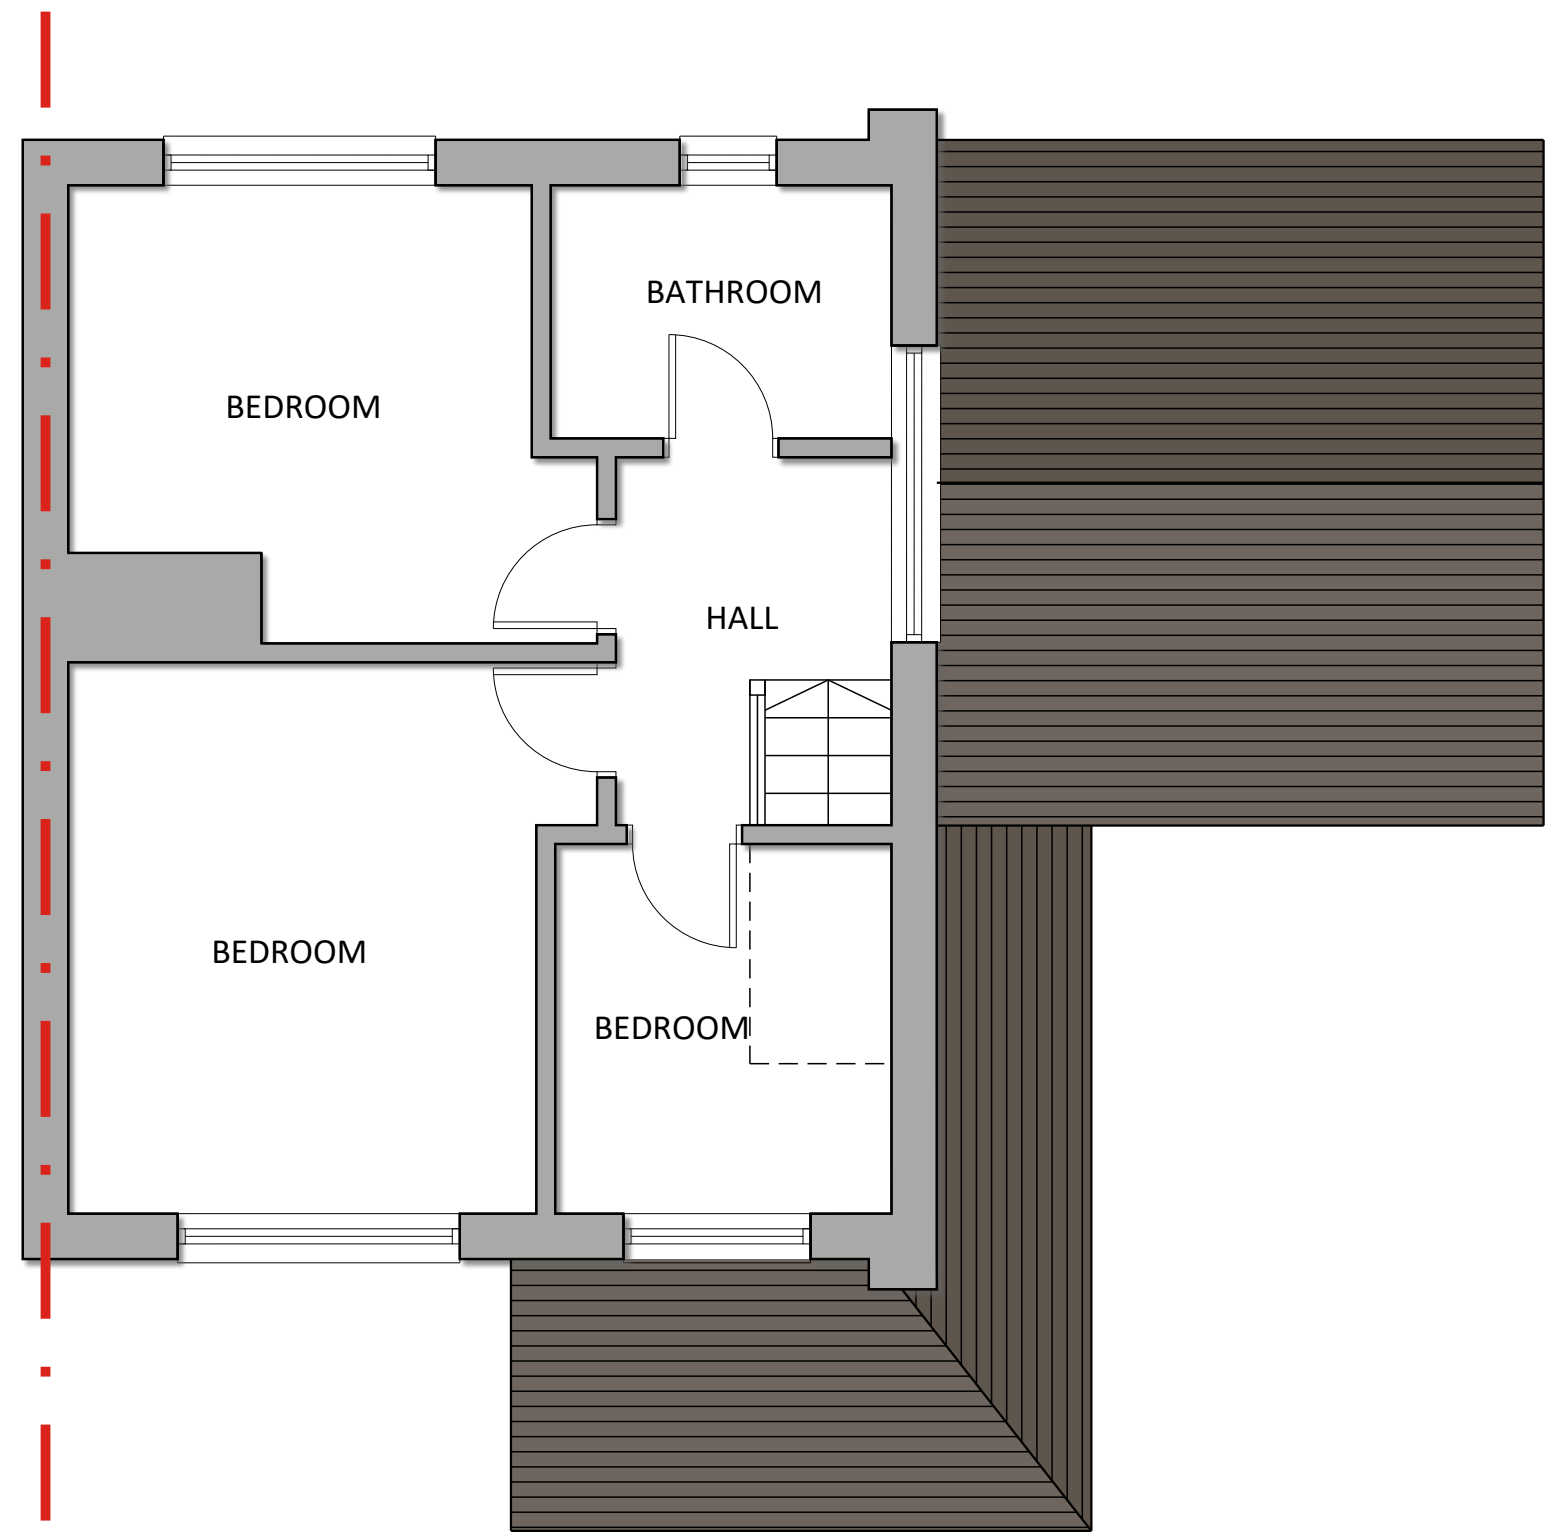

FIRST FLOOR PLAN

FOR PLANNING

Location
2 ORCHARD CLOSE
ST IPPOLYTS

Title
EXISTING PLANS

Scale	Drawn	Checked	Date
1:50 @A2	GW	GD	MAY 23
Drawing Number			Revision
1569_YPUK_P003			P1

THIS DRAWING IS FOR PLANNING PURPOSES ONLY

