
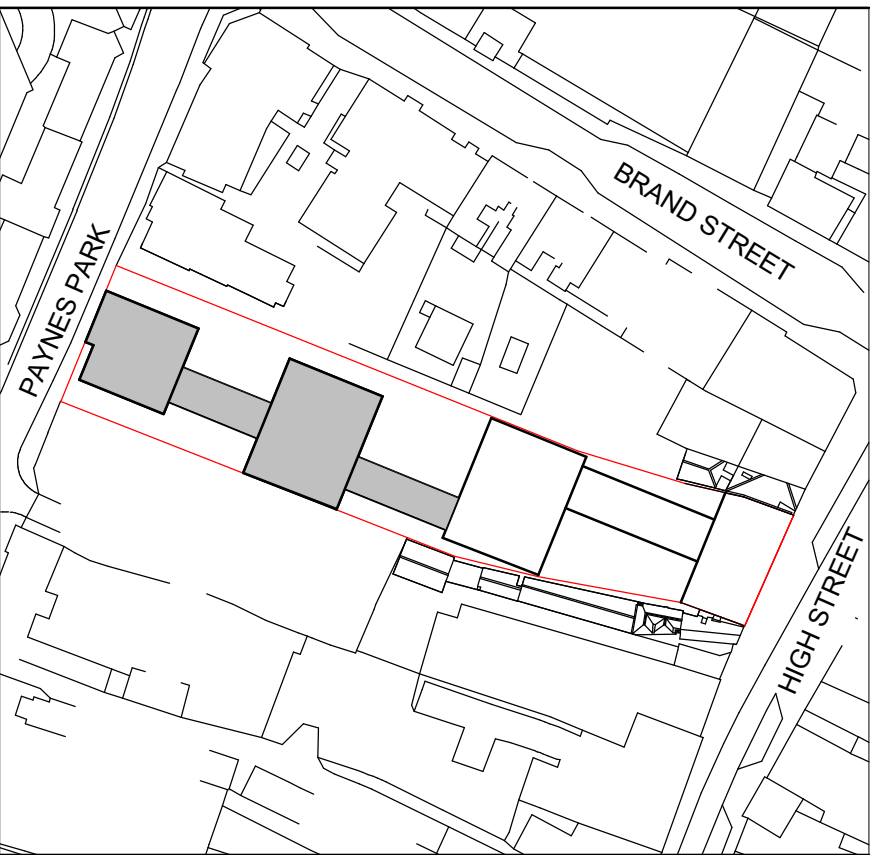


 

A diagram of a circle with a radius line segment labeled 'N'.

[illegible]

THE COPYRIGHT DESIGN AND PATENTS ACT 1988 THIS DRAWING IS THIS
COPYRIGHT OF TIGG COLL ARCHITECTS LTD AND MUSTNOT BE COPIED OR
REPRODUCED IN WHOLE OR PART, BY ANY METHOD WHATSOEVER, WITHOUT
THE PRIOR WRITTEN APPROVAL OF TIGG COLL ARCHITECTS LTD

- ALL LEVELS MUST BE CHECKED ONSITE
- ALL DIMENSIONS MUST BE CHECKED ONSITE
- DO NOT SCALE FROM THIS DRAWING
- REFER TO ACCOMPANYING DESIGN & ACCESS STATEMENT

PLANNING

TiggColl

Addison Studios, 020 3170 6125
188A Blythe Road, Info@tiggcoll.com
London, W14 0HD TiggColl.com

Architecture Design Interiors

Project			
9-10 High Street, Hitchin, SG5 1AT			
Title			
Ground Floor Plan - Block 1-2			
First Issue 25/06/2024	Scale 1:100 @ A1 1:200 @ A3	Drawing no. 270 - HH - 110	Rev. P