



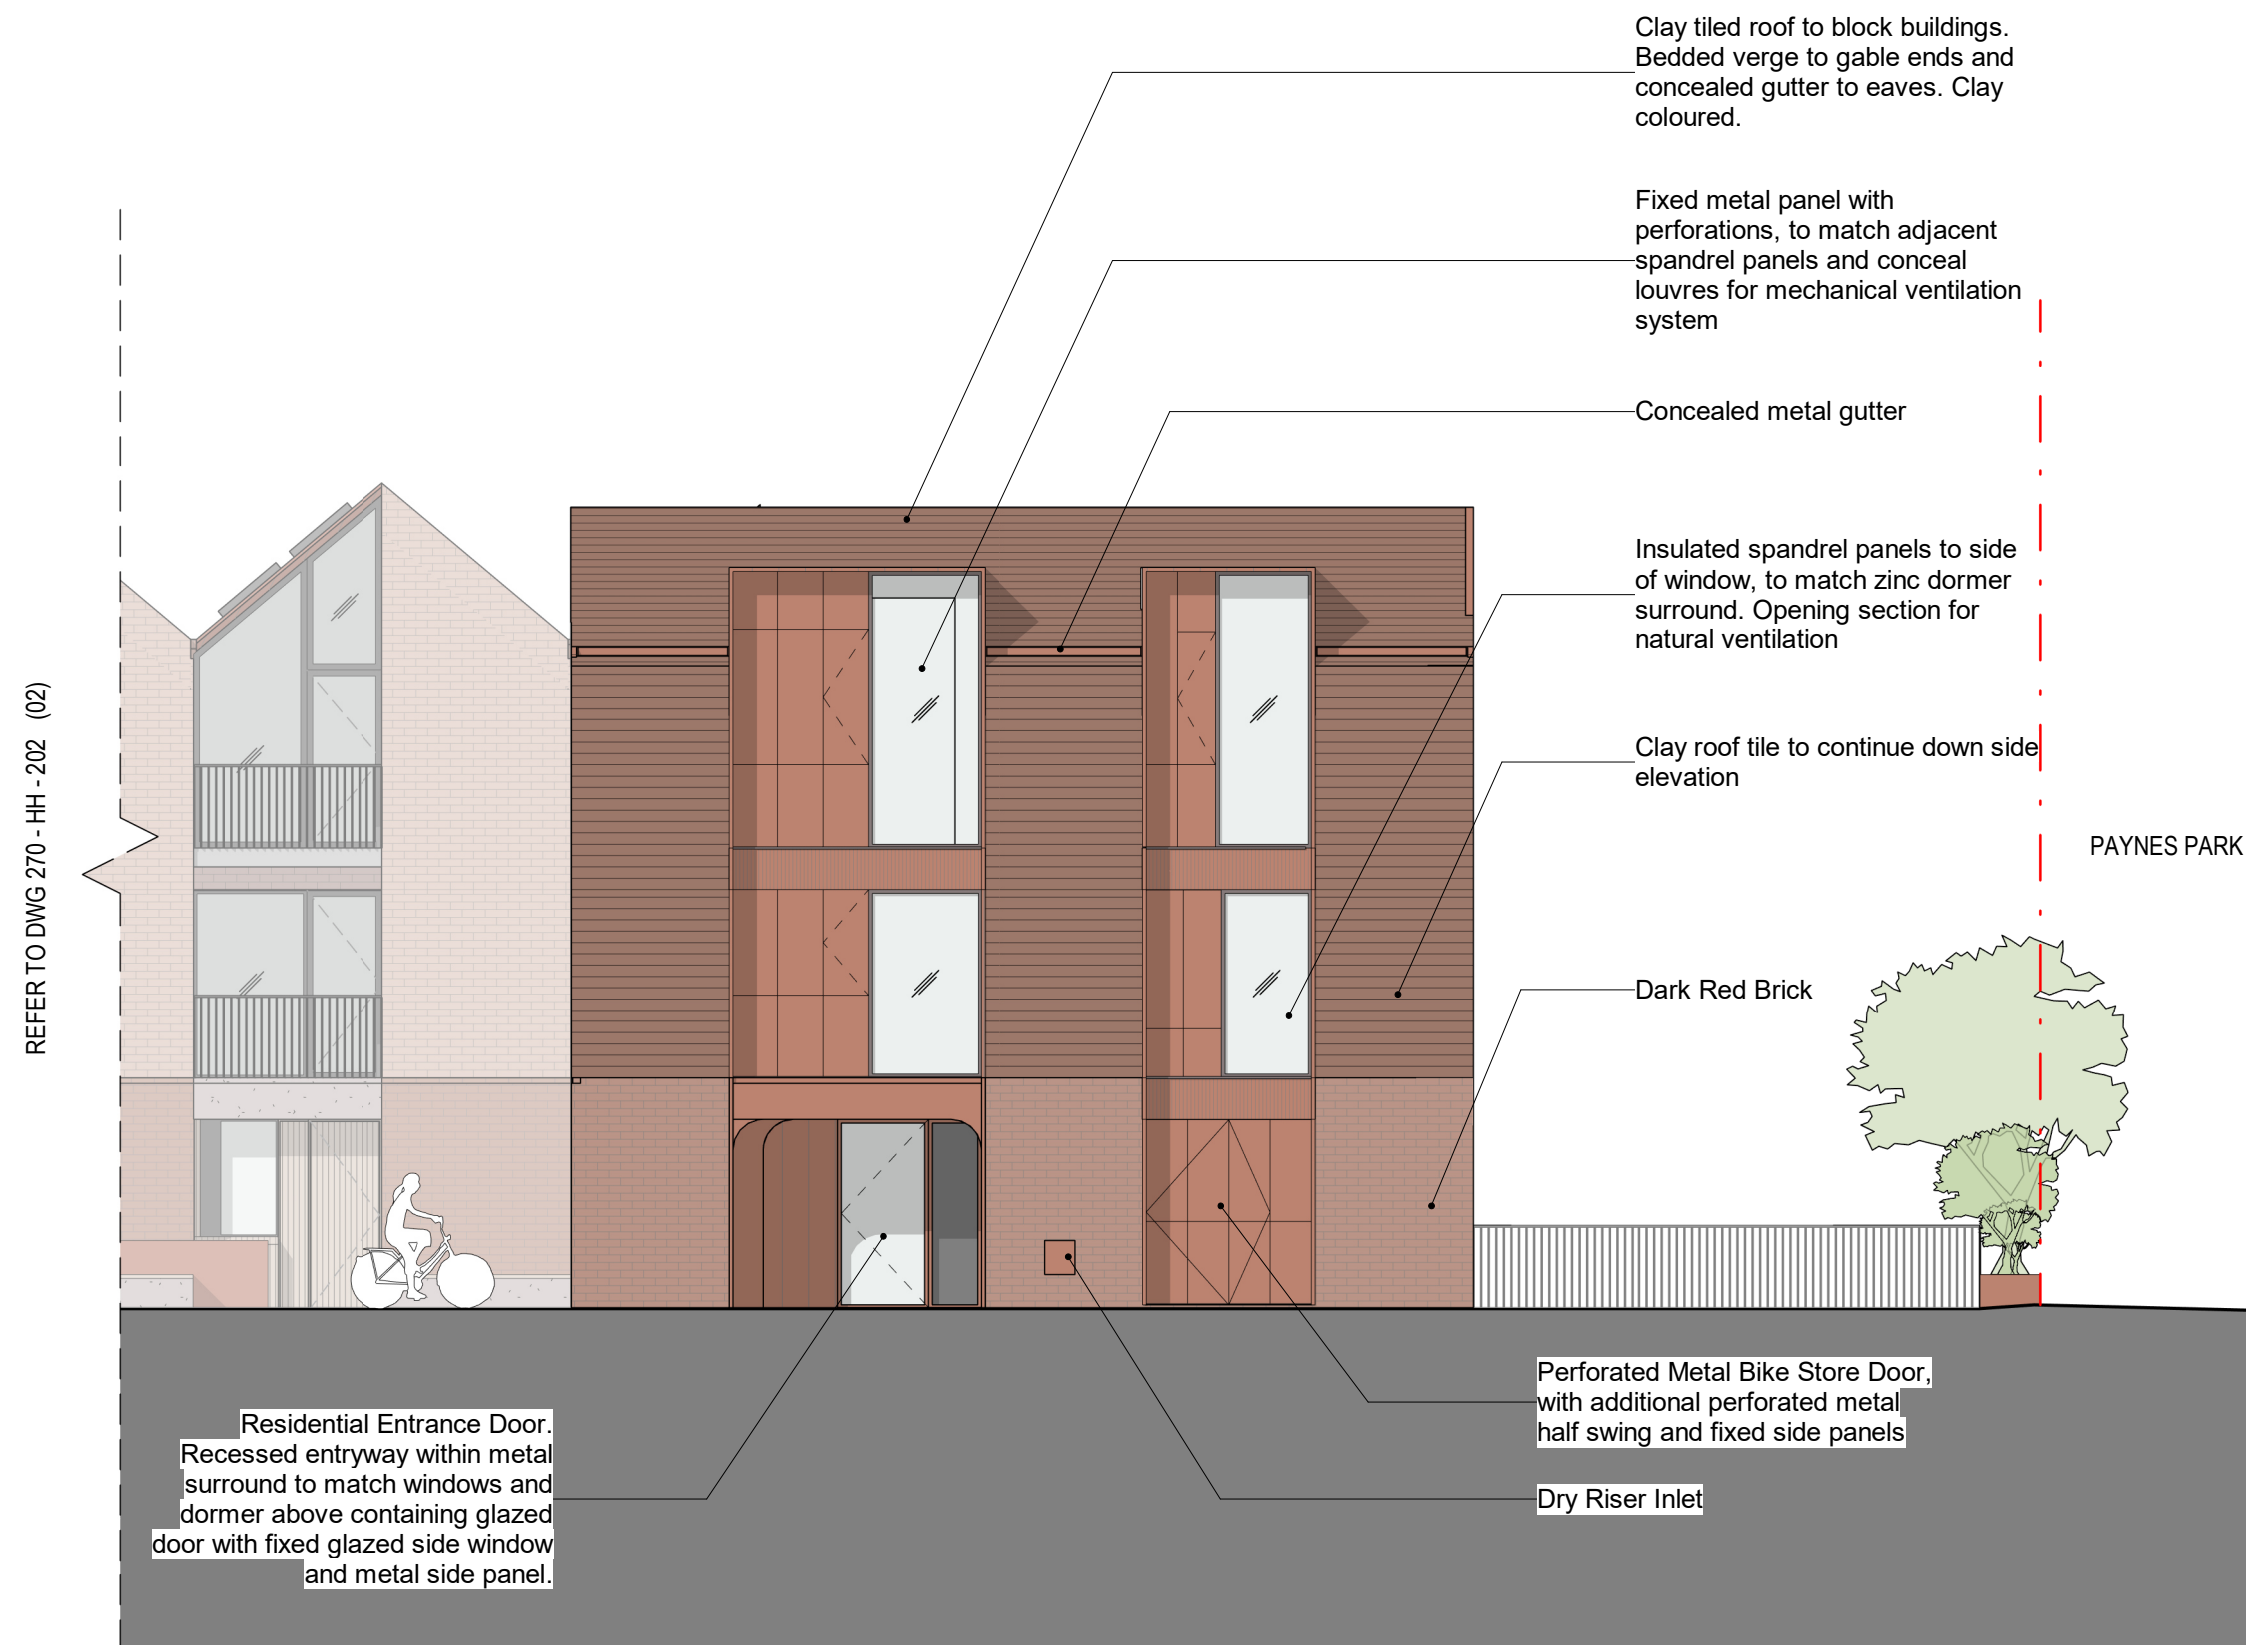


1 Block 1 - North Elevation
1 : 100




2 Block 1 - East Elevation
1 : 100

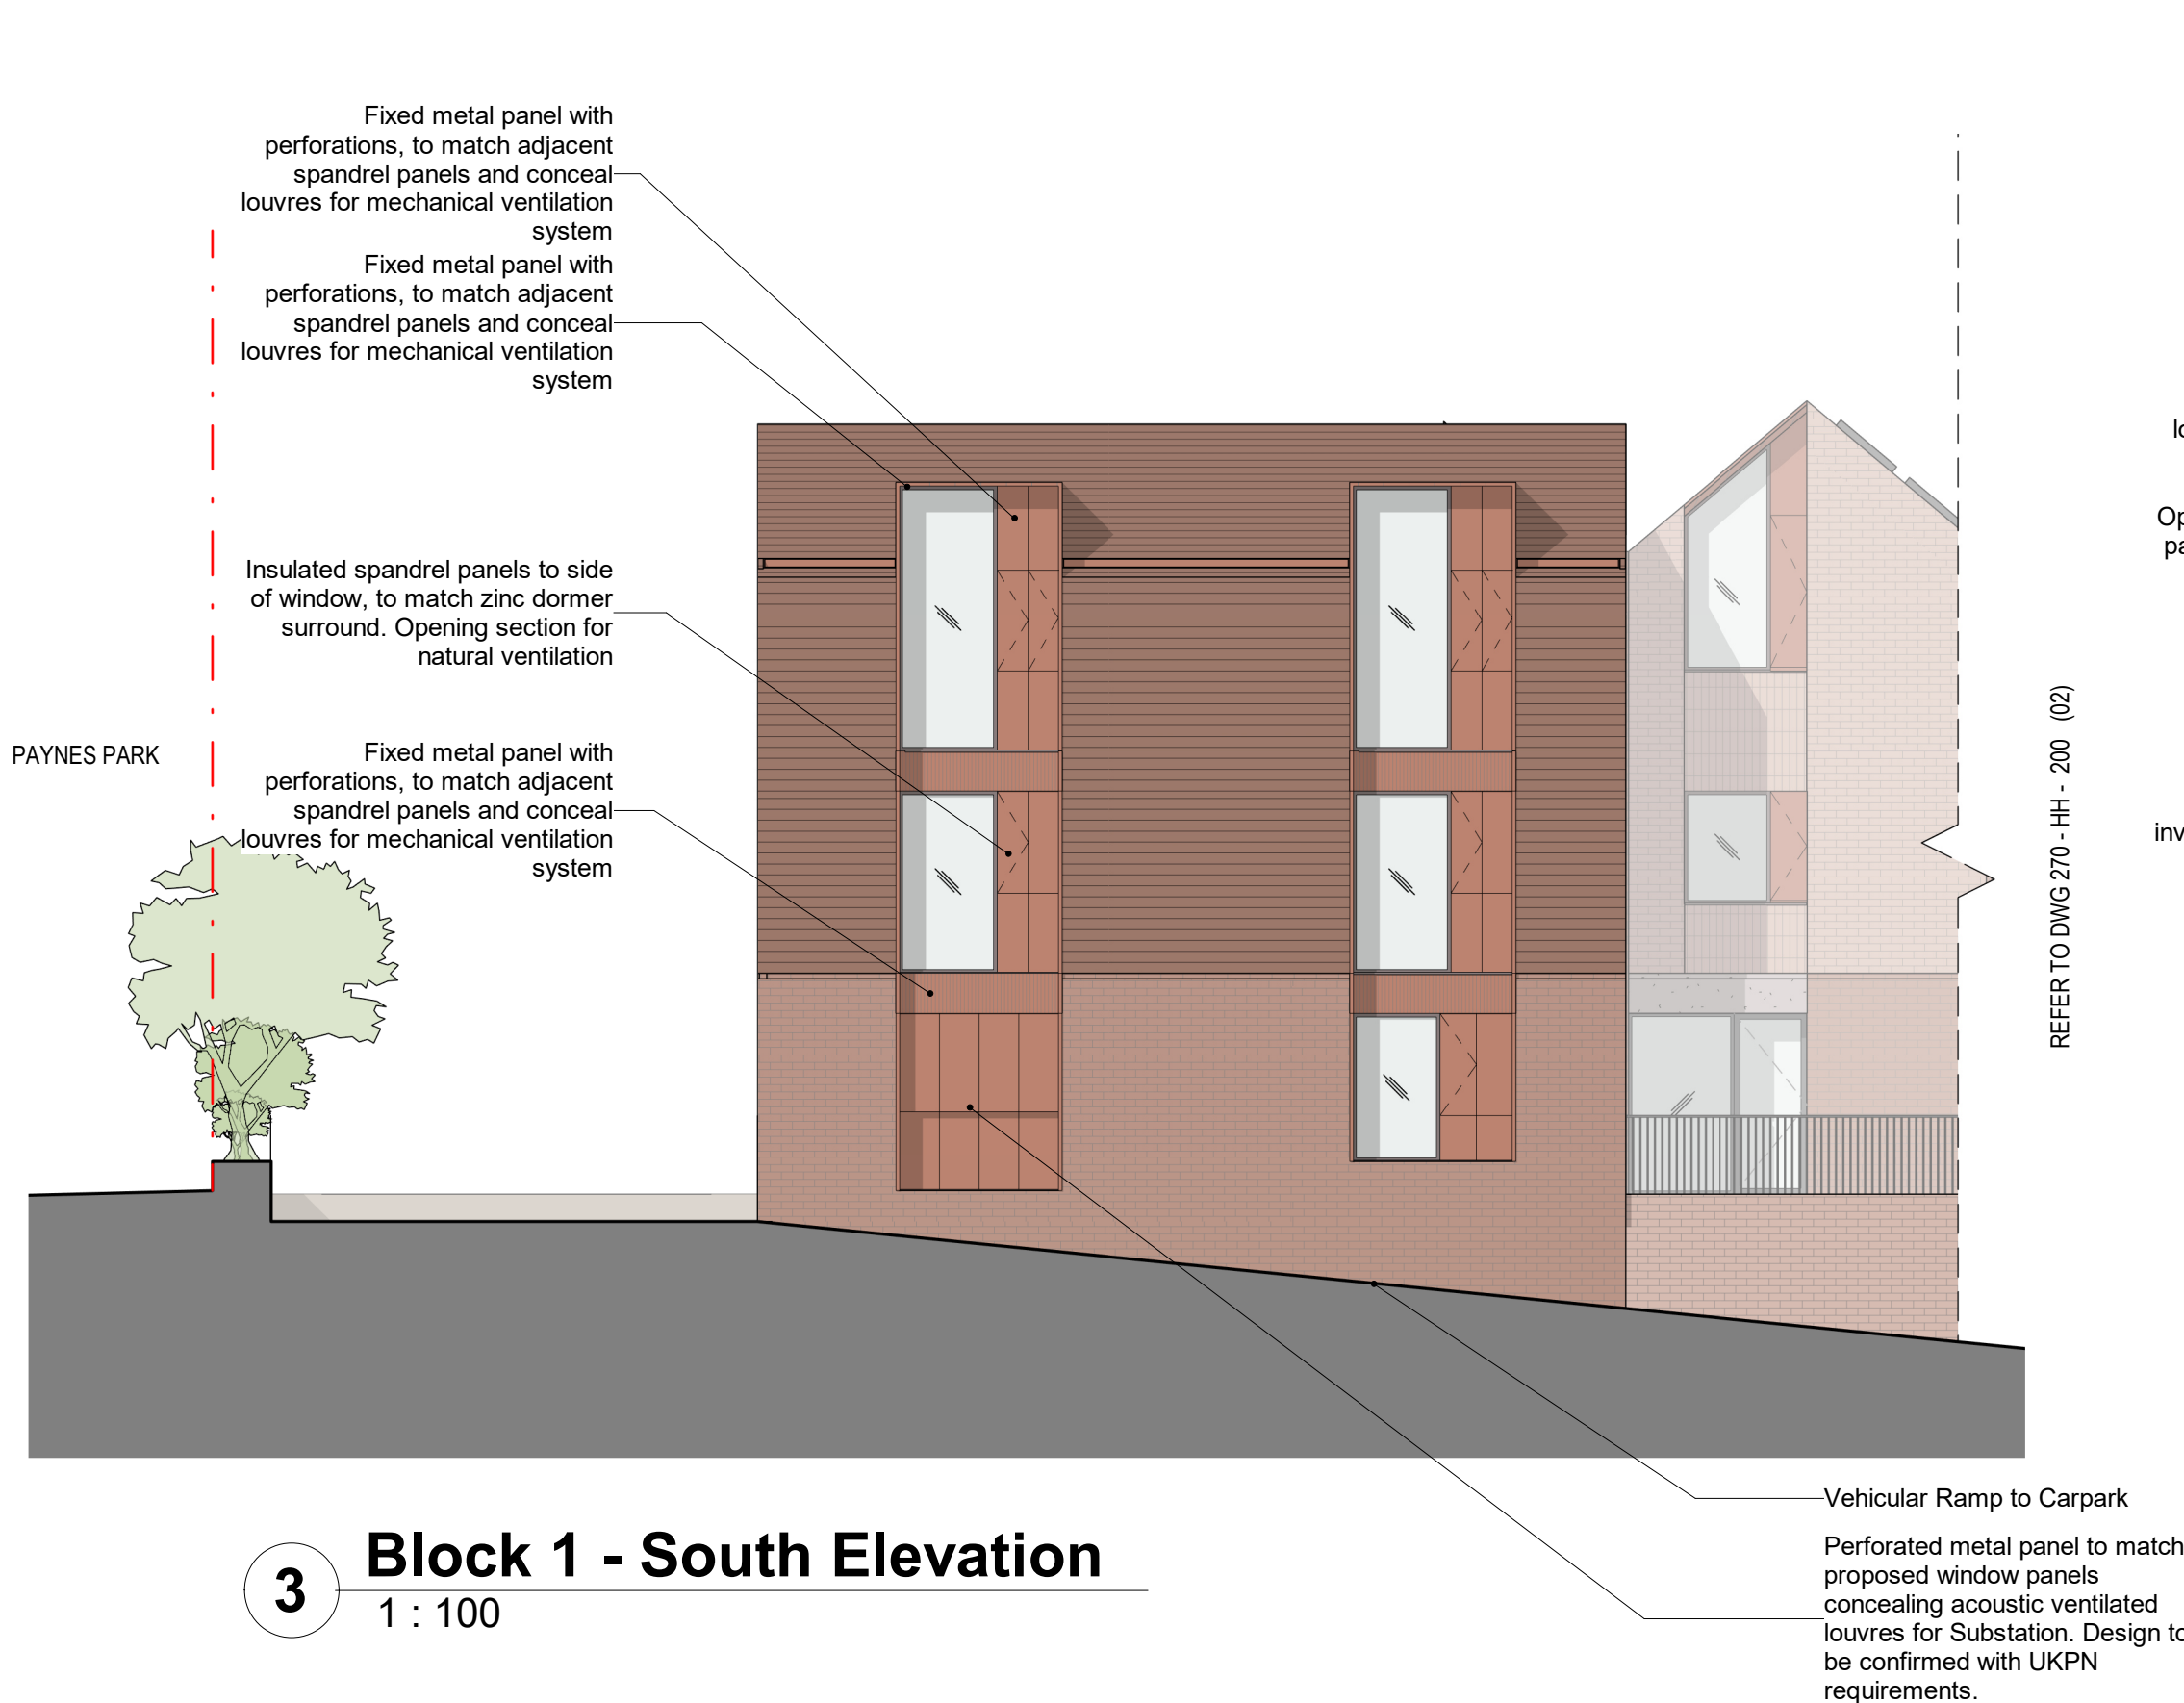


3 Block 1 - South Elevation
1 : 100

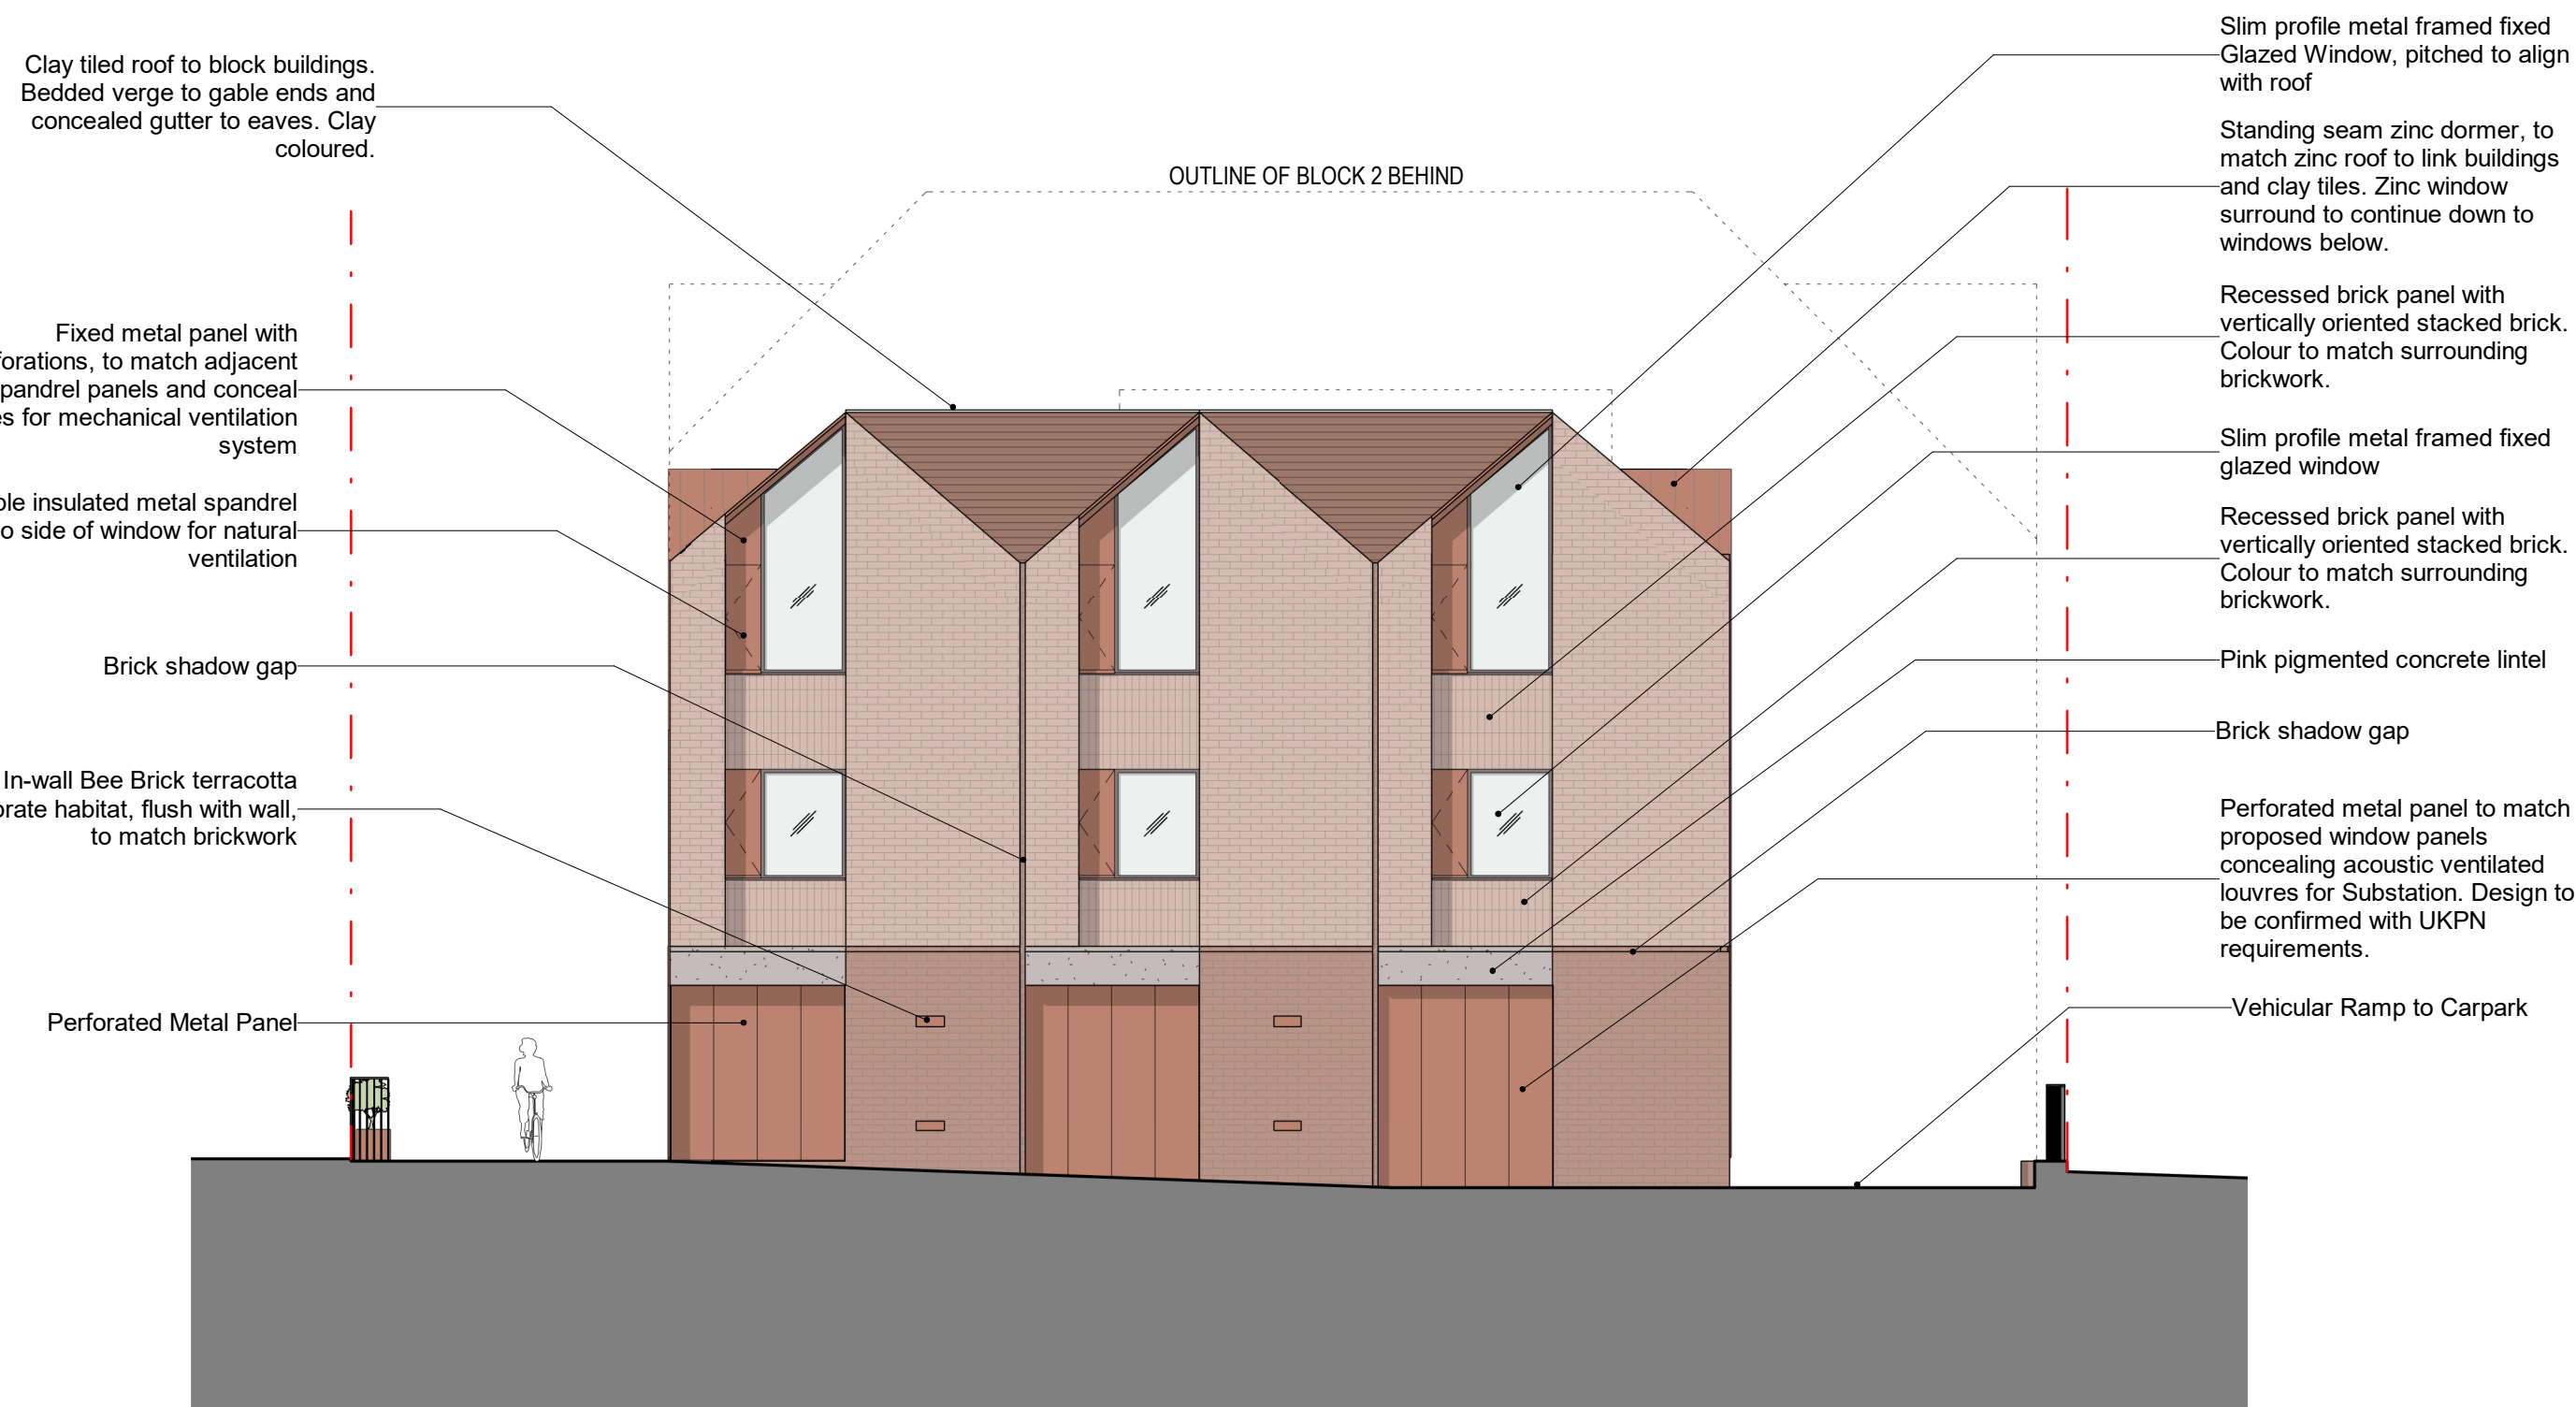

4 Block 1 - West Elevation
1 : 100

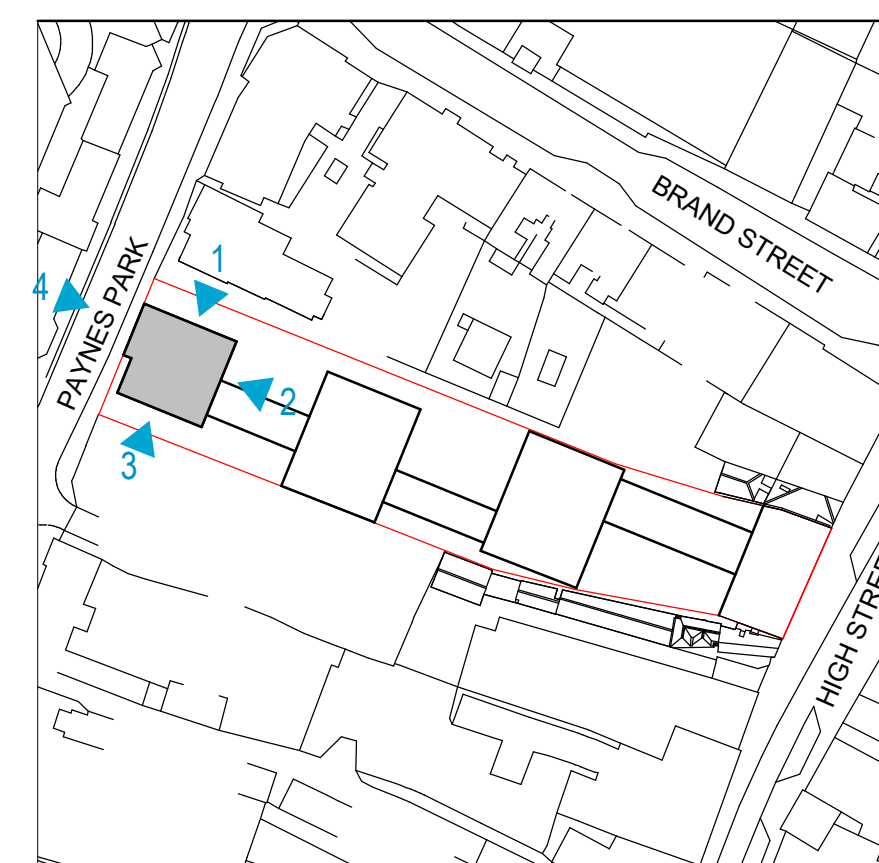

Key Plan

 

Rev	Date	Description	By	Chkd
P	25/06/24	Issued for Planning	RT	AA

THE COPYRIGHT DESIGN AND PATENTS ACT 1988 THIS DRAWING IS THIS COPYRIGHT OF TIGG COLL ARCHITECTS LTD AND MUSTNOT BE COPIED OR REPRODUCED IN WHOLE OR PART, BY ANY METHOD WHATSOEVER, WITHOUT THE PRIOR WRITTEN APPROVAL OF TIGG COLL ARCHITECTS LTD

- ALL LEVELS MUST BE CHECKED ONSITE
- ALL DIMENSIONS MUST BE CHECKED ONSITE
- DO NOT SCALE FROM THIS DRAWING
- REFER TO ACCOMPANYING DESIGN & ACCESS STATEMENT

PLANNING

TiggColl

Addison Studios, 020 3170 6125
188A Blythe Road, Info@tiggcoll.com
London, W14 0HD TiggColl.com
Architecture Design Interiors

Project 9-10 High Street, Hitchin, SG5 1AT			
Title Block 1 Elevations			
First Issue 25/06/2024	Scale 1:100 @ A1 1:200 @ A3	Drawing no. 270 - HH - 211	Rev. P