

 


THIS DRAWING IS A PRINT AND MUST NOT BE SCALED.
ANY QUERIES REGARDING DIMENSIONS TO BE TAKEN UP WITH
PENTANGLE DESIGN GROUP.
ALL DIMENSIONS OF EXISTING BUILDINGS TO BE VERIFIED ON SITE.
THIS DRAWING IS THE COPYRIGHT OF PENTANGLE DESIGN GROUP
AND SHALL NOT BE IN ANY WAY USED OR REPRODUCED WITHOUT
THEIR PRIOR WRITTEN CONSENT.

NOTES

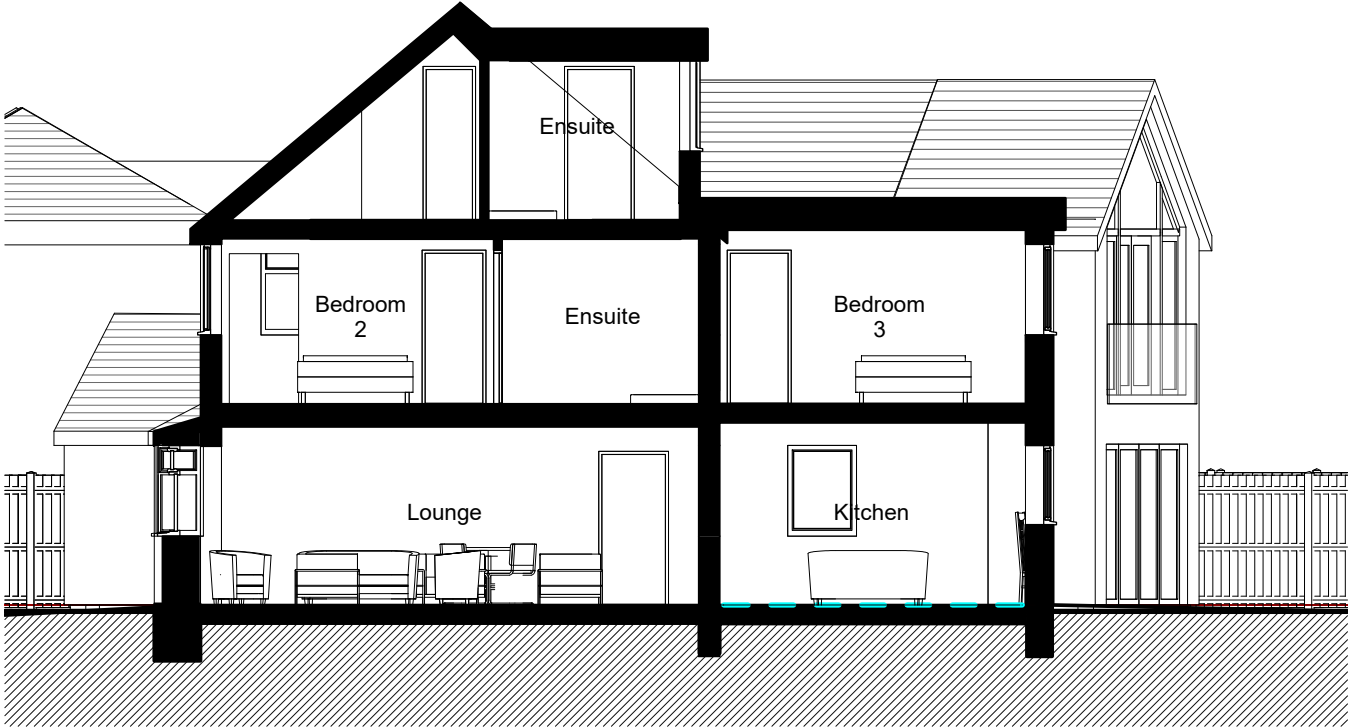

Section AA
1 : 100

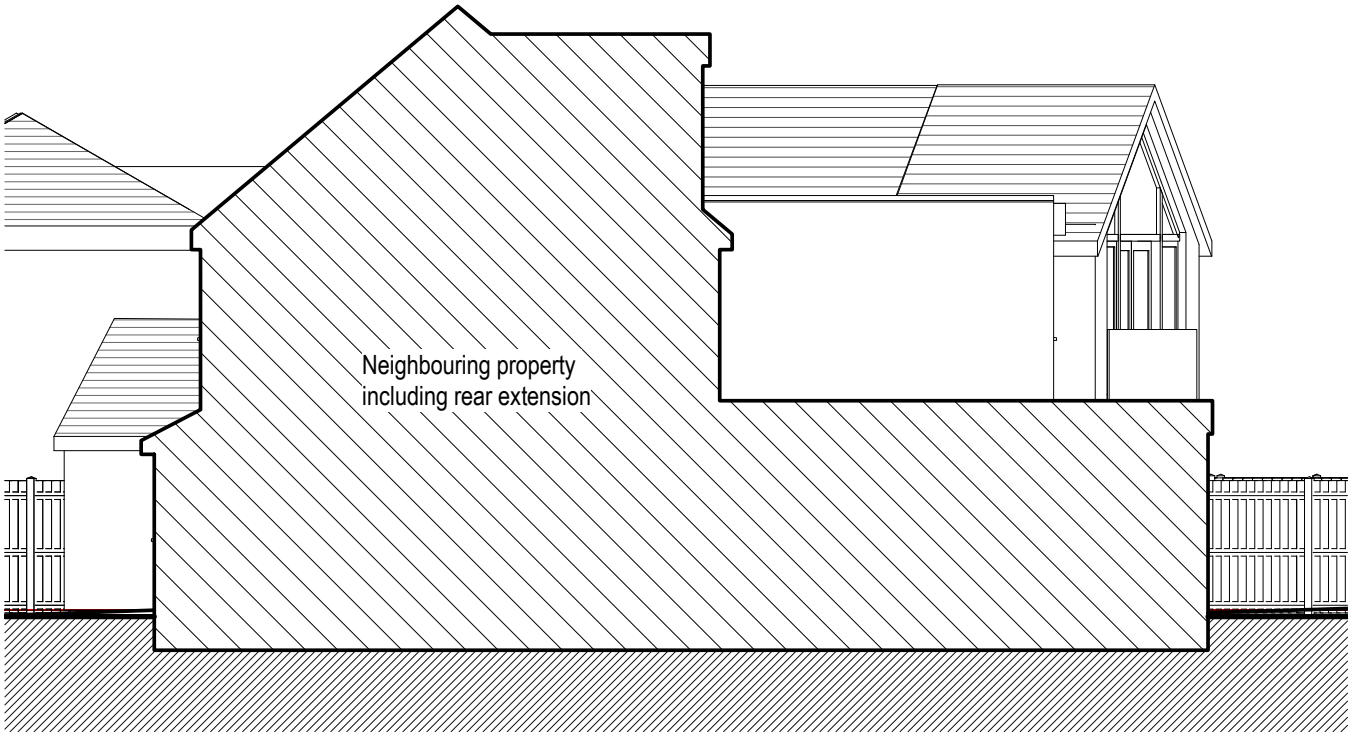

Proposed South Elevation
1 : 100

FOR PLANNING

PENTANGLE

DESIGN GROUP

SUITE 1, 21 BANCROFT HITCHIN HERTS SG5 1JW
T:01462 431133 E:pdg@pentangledesign.co.uk

JOB TITLE
Extension and Internal Alterations to
76 Sturgeons Way, Hitchin
for

DRAWING TITLE
Proposed Section and South Elevation

SCALE 1 : 100	DRAWING NUMBER 06	REVISION
DATE		
SHT SIZE		
JOB NUMBER 3885		

ARCHITECTS AND INTERIOR DESIGNERS