

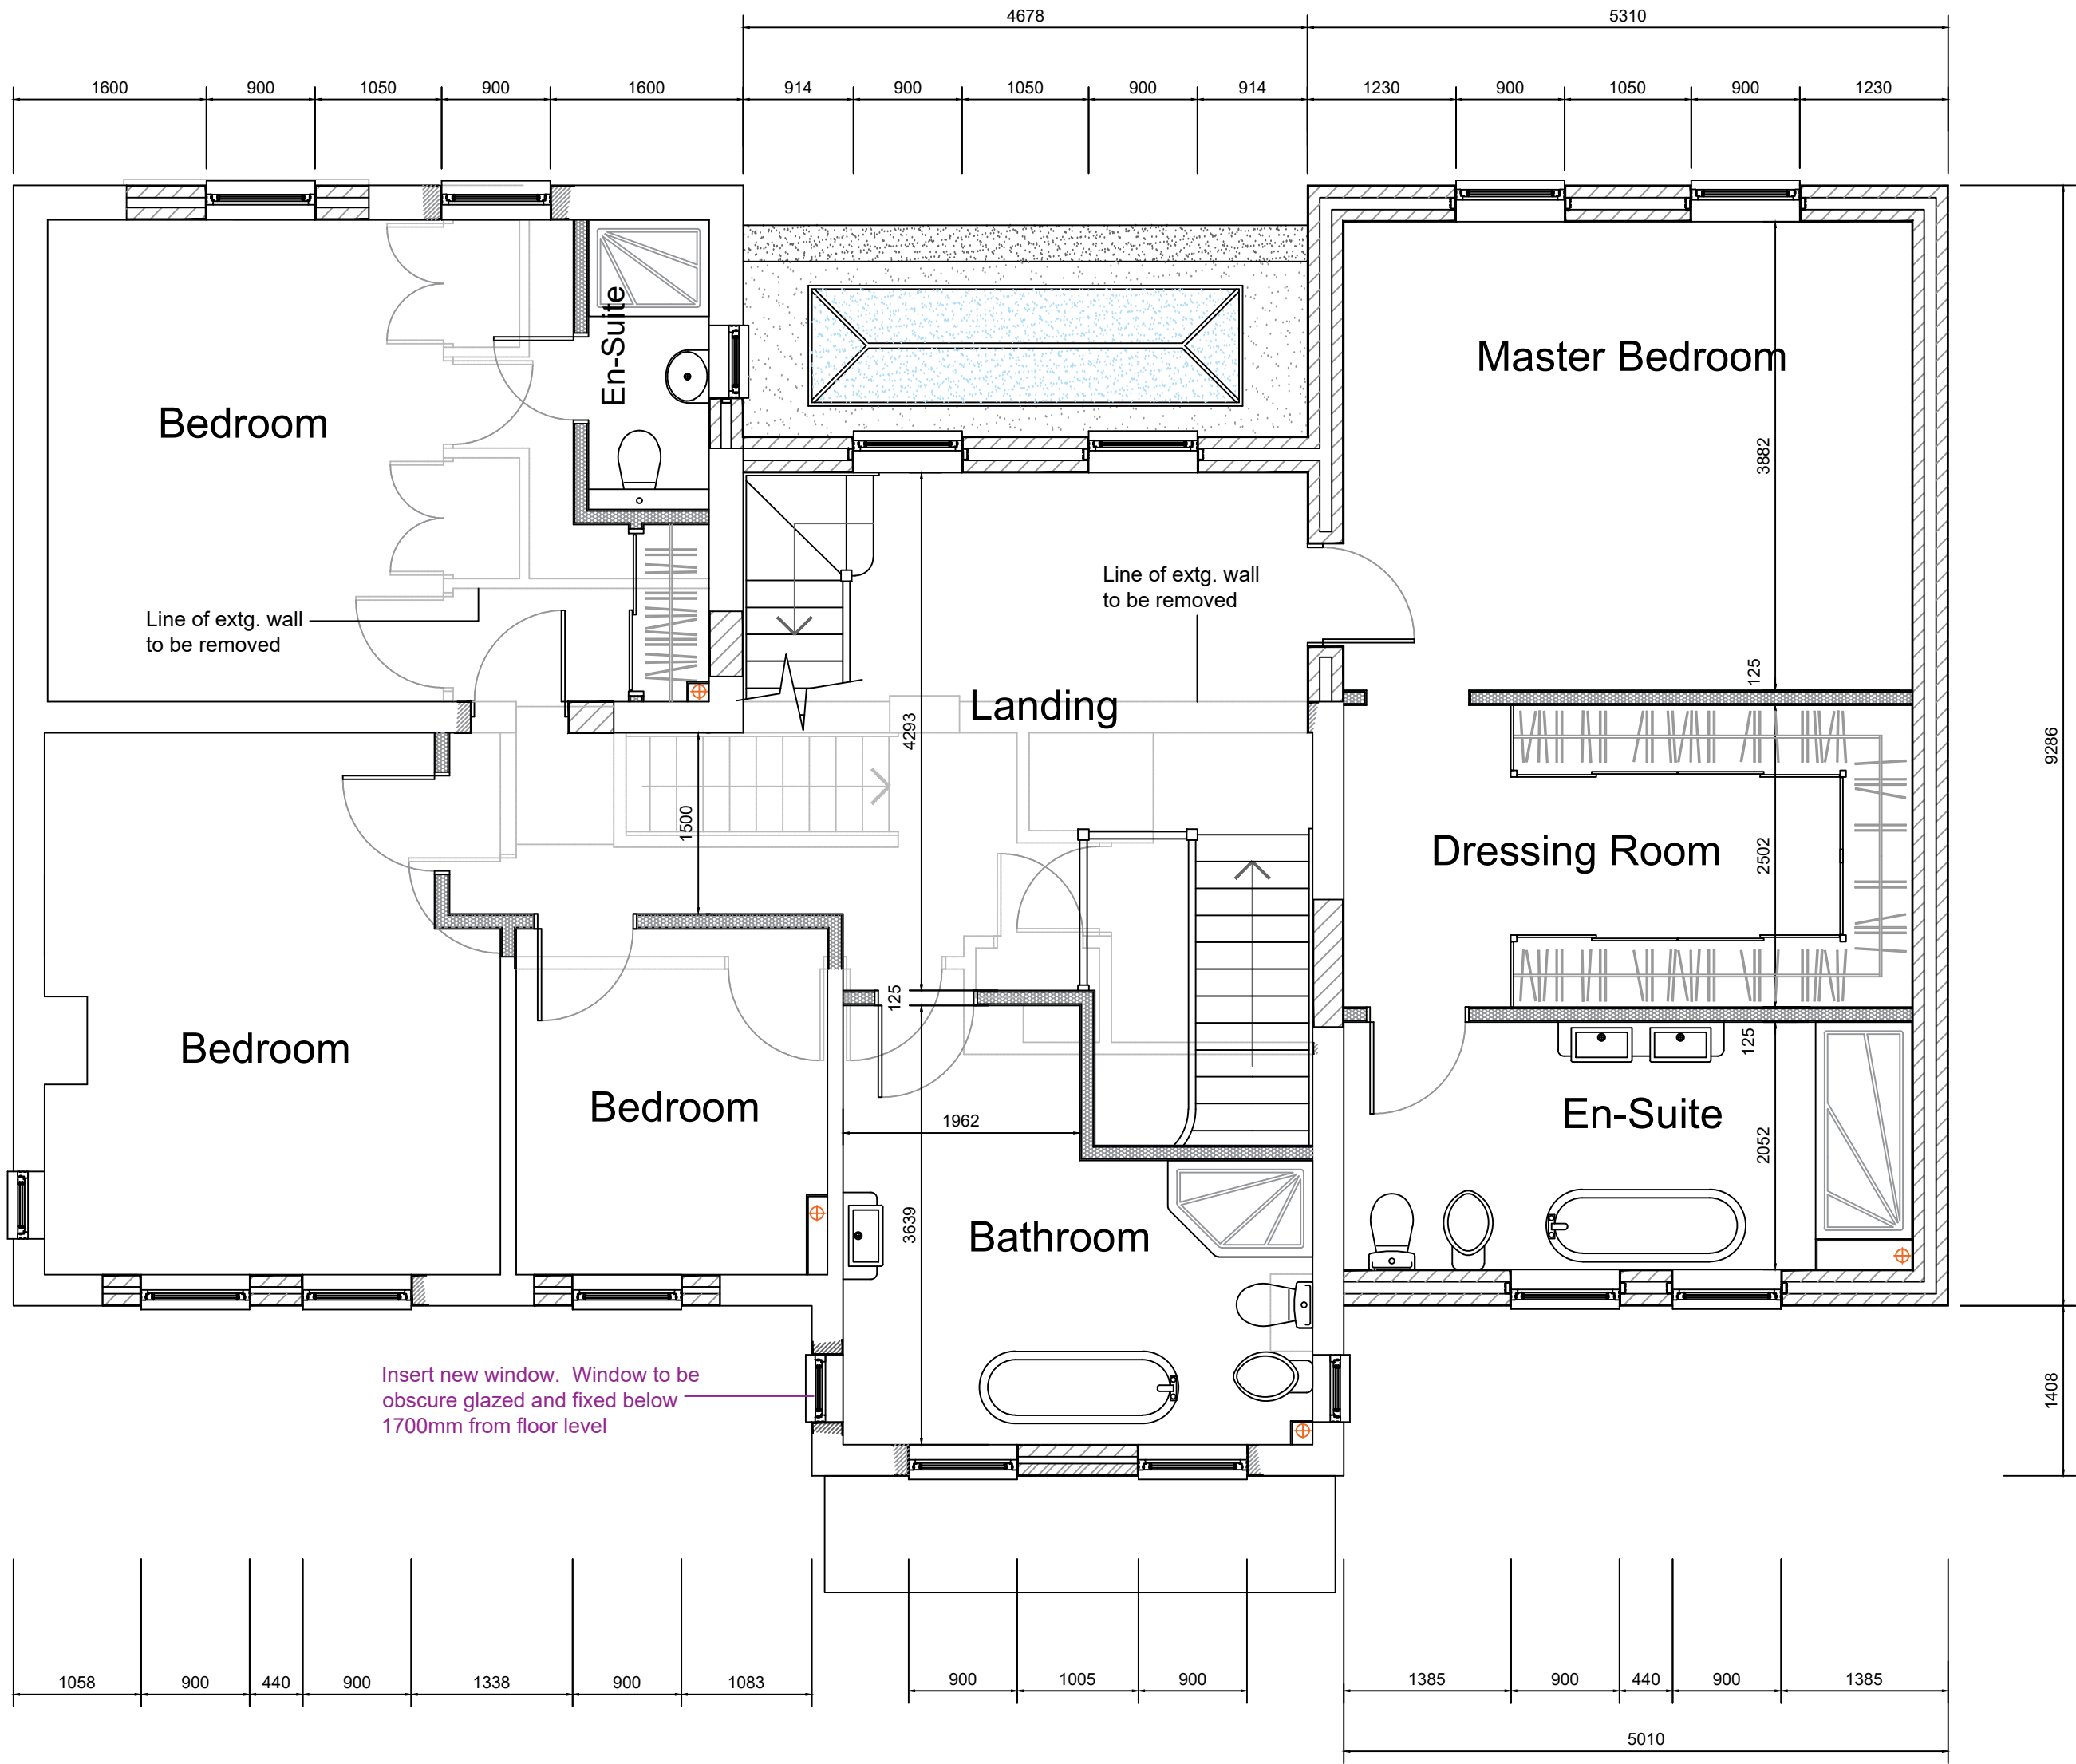


Proposed Elevations 1:100

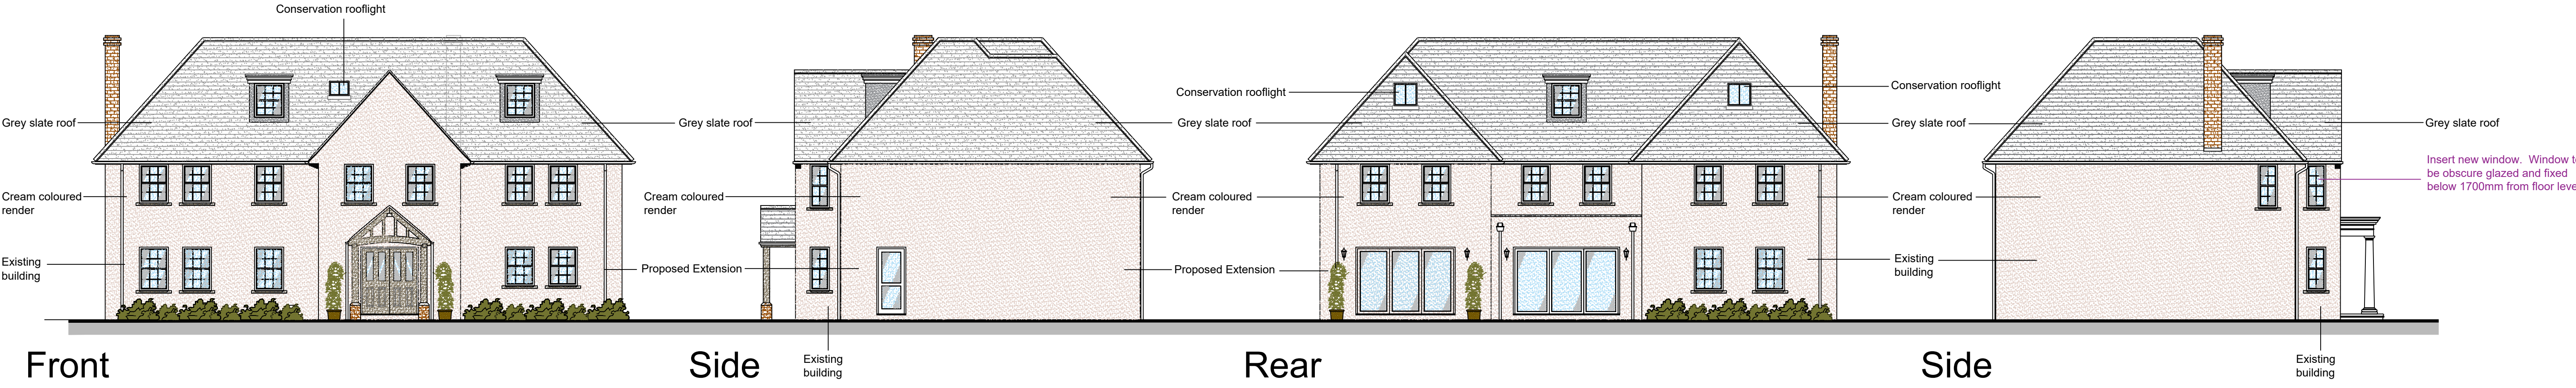


First Floor Plan 1:50

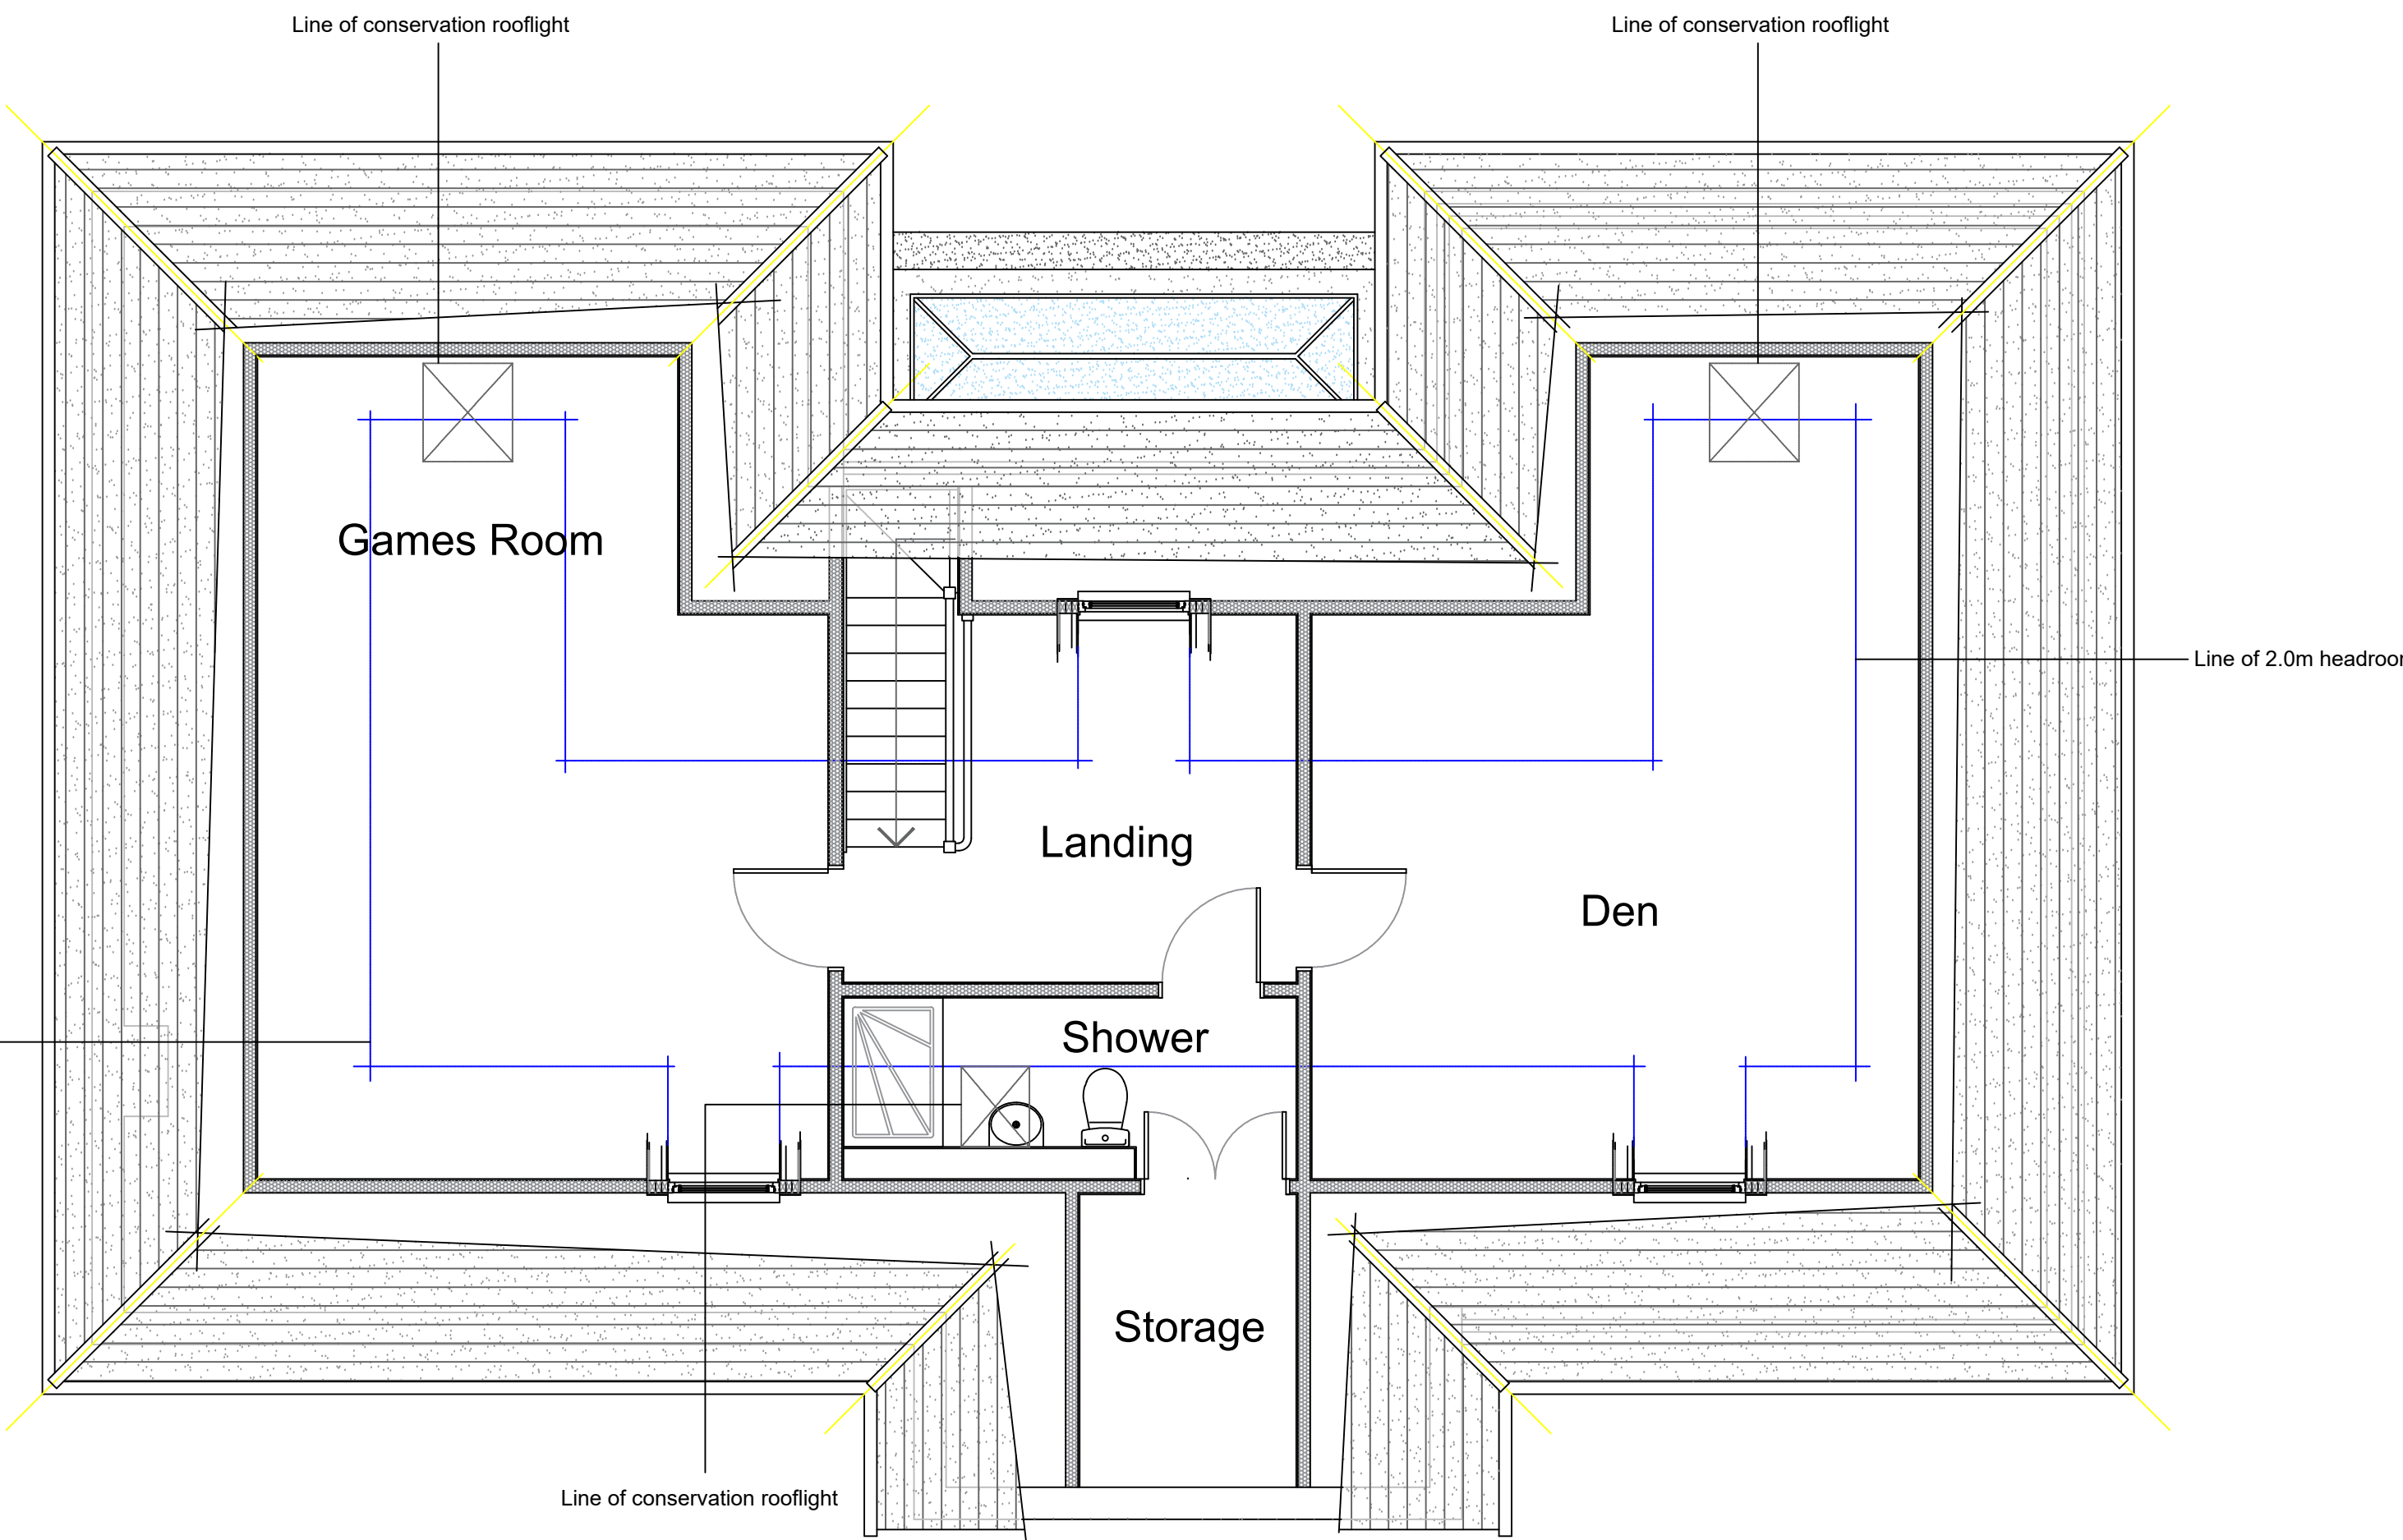

Second Floor Plan 1:50

- D Side facing window added
- C Removal of Brick Plinth
- B First & Second floor plan revisions, External dining room doors added and front projection rendered
- A Planning Revisions

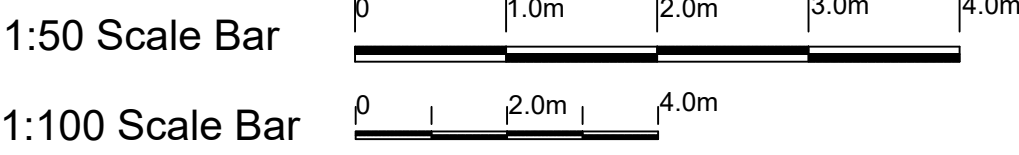

12 Newmarket Road, Royston, Hertfordshire

2023 / 48 / 02

D

A1

Proposed Part Double and Part Single Storey Extension

Date: Sept 2023

Scale: 1:50 1:100

Status: Planning

© THIS DRAWING IS COPYRIGHT

Architech Limited

Architectural and Building Consultants

Tel. 01462 634293 / 07768 123899