



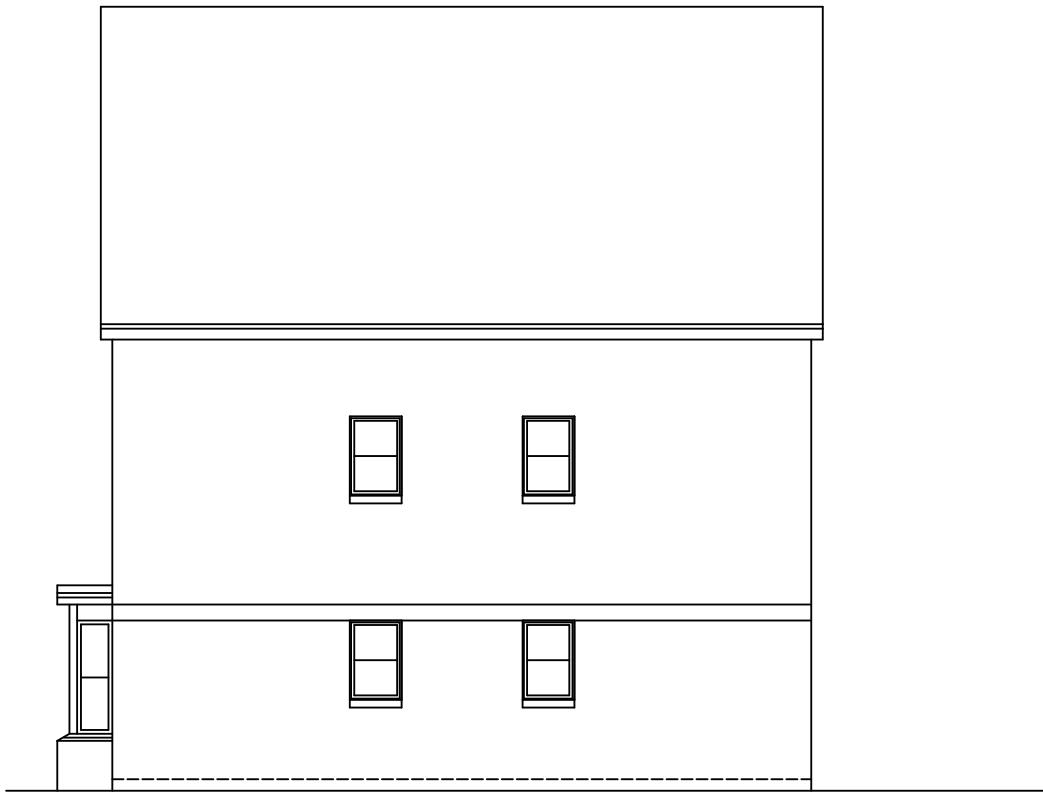


SIDE ELEVATION

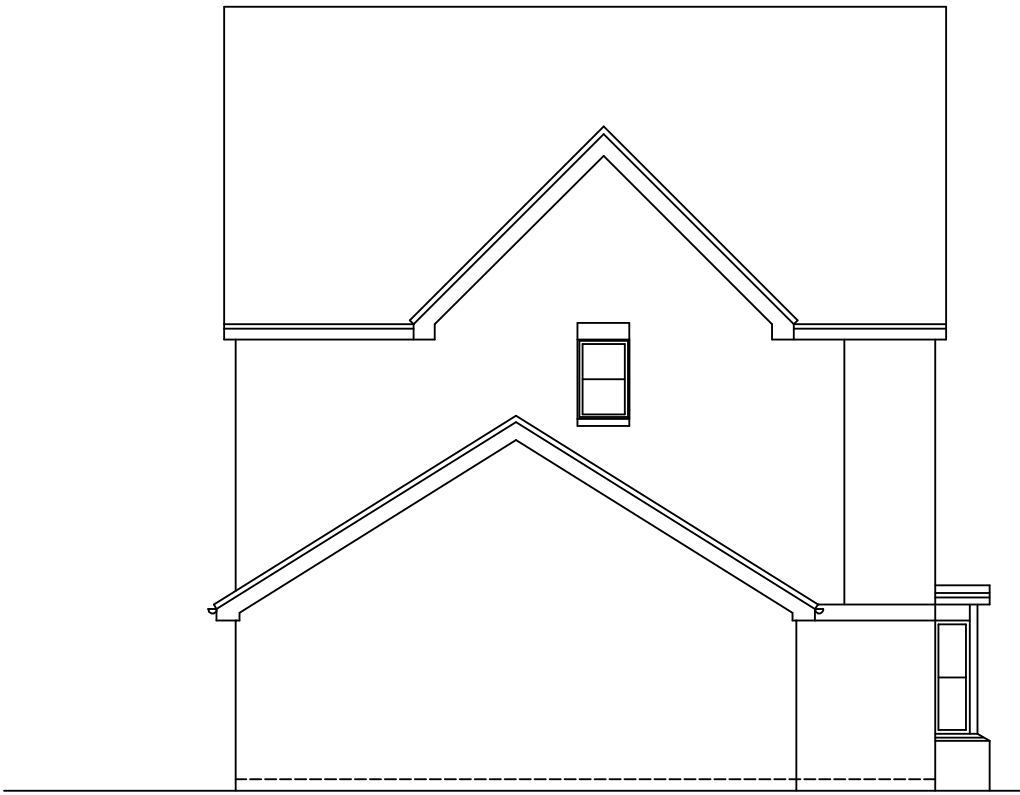


REAR ELEVATION




SIDE ELEVATION

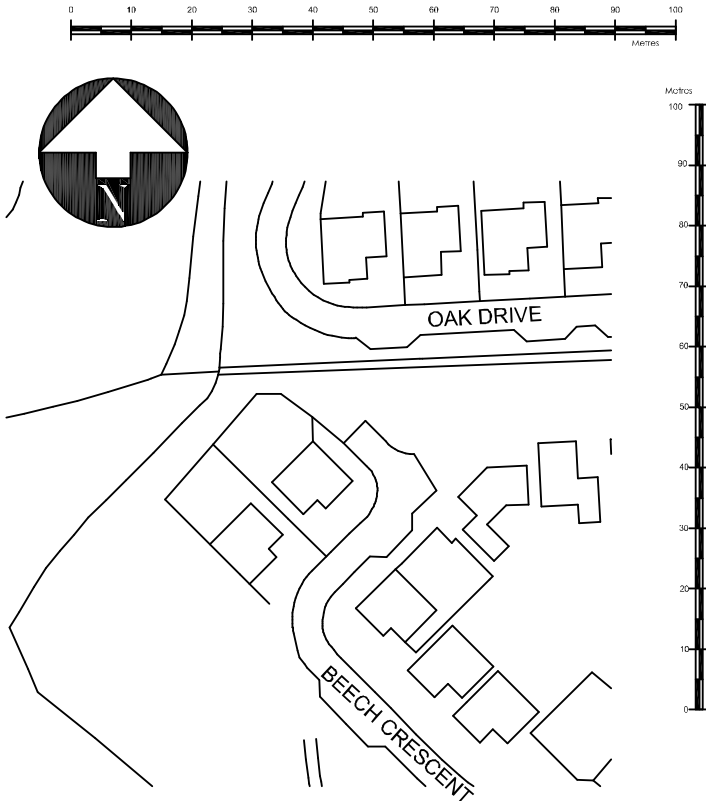


LOCATION PLAN
SCALE: 1:1250

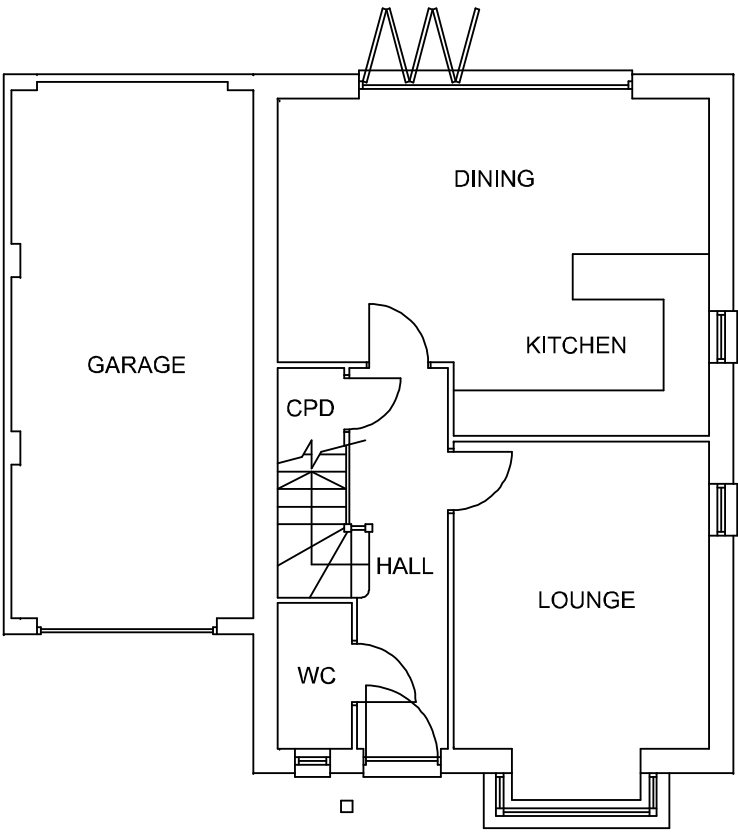

GROUND FLOOR PLAN

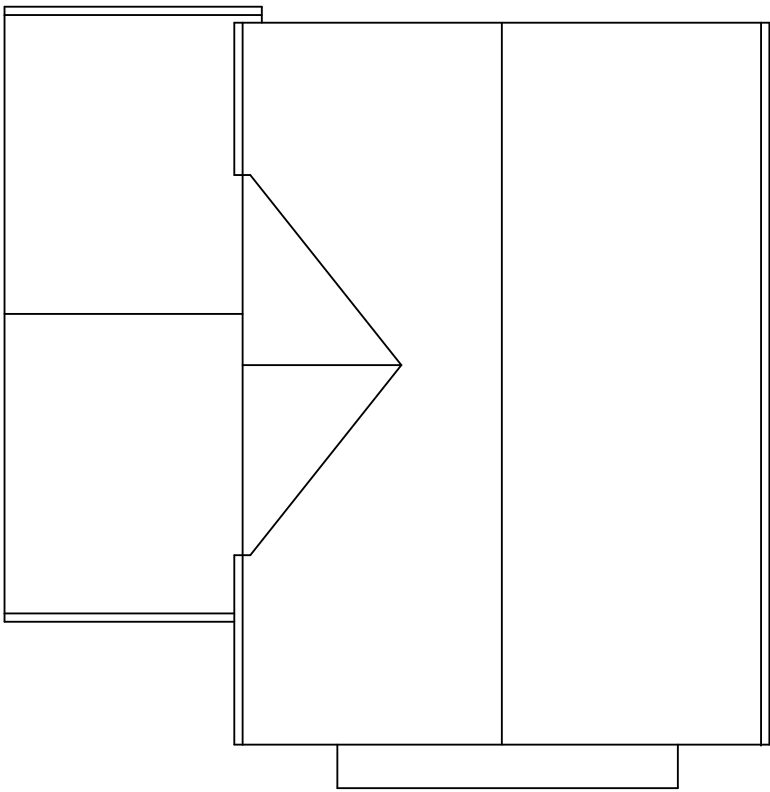

ROOF PLAN

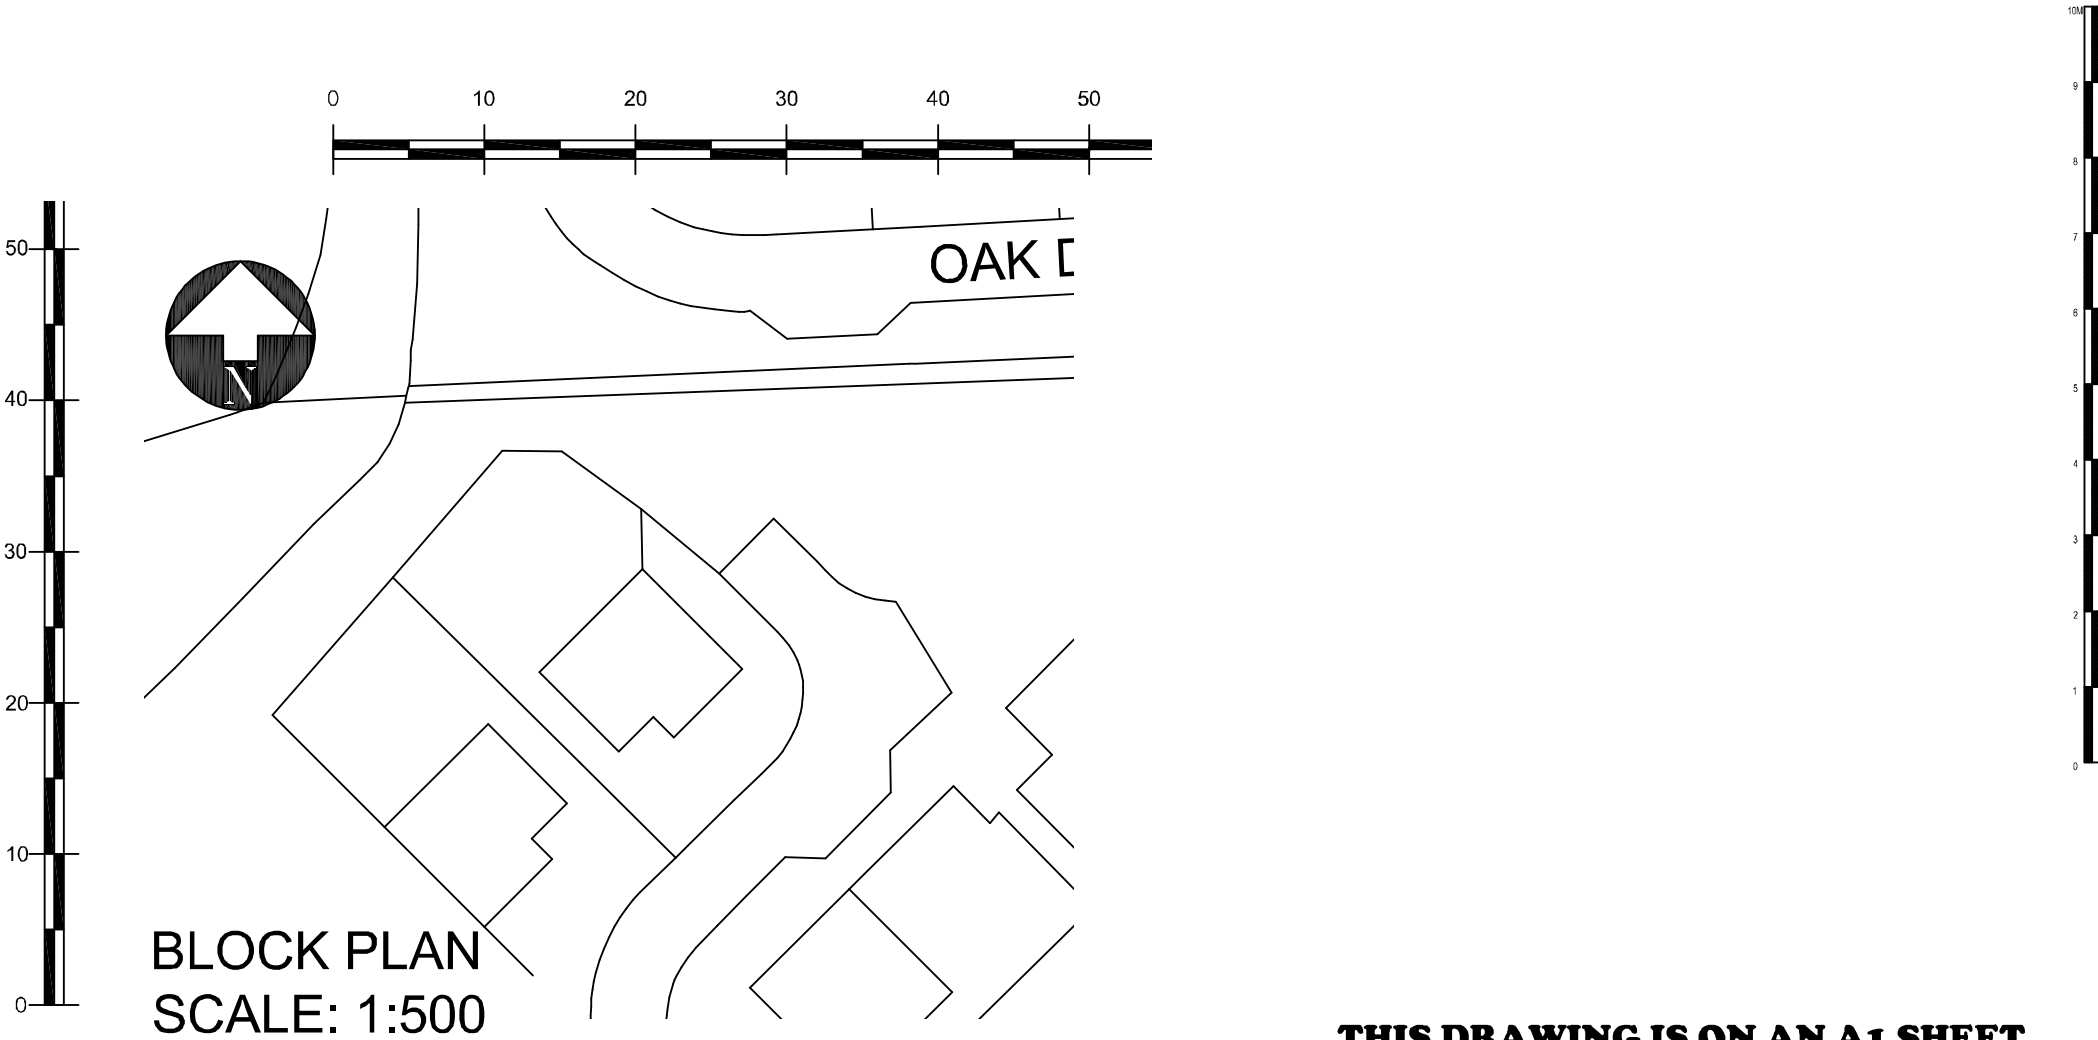

BLOCK PLAN
SCALE: 1:500

THIS DRAWING IS ON AN A1 SHEET

Damien Poulter Designs Ltd

Architectural Design & Plans
9 Bakers Grove
Welwyn Garden City
Herts
AL7 2DJ

07711864785

damienpoulter@hotmail.com

ADDRESS:	3 BEECH CRESCENT CODICOTE, HERTS. SG4 8DW		
DRAWING TITLE:	EXISTING PLANS & ELEVATIONS		
DRAWING STATUS:	EXISTING	SCALE:	1:100
DRAWN BY:	DP	DATE:	NOV 2025
DRAWING NO :	E01	REVISION:	A

