





Proposed Front Elevation



Proposed Side Elevation

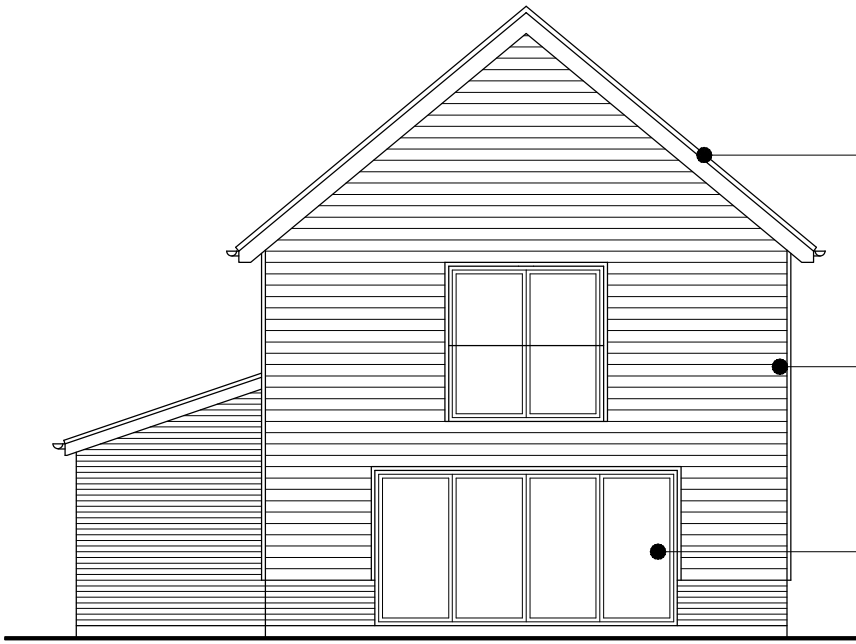


Proposed Rear Elevation

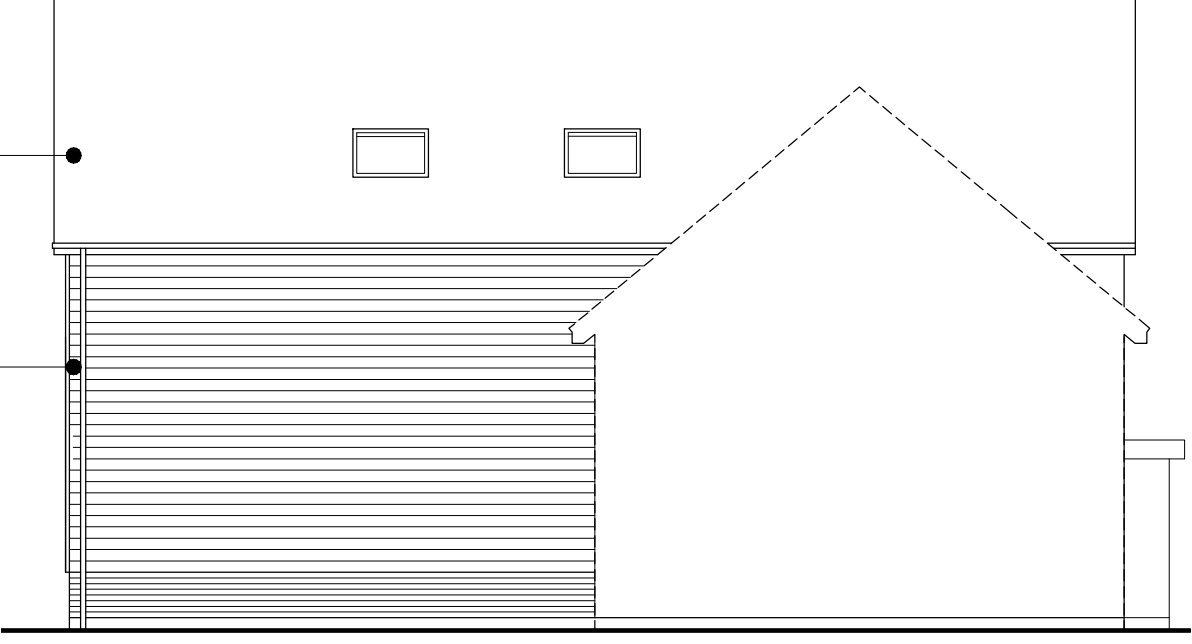

Proposed Side Elevation

- Pitched roofs:
Natural slate covering
- External walls :
Oak style weather board cladding
Red facing brick
- Windows - Doors:
Black framed casement style

- Pitched roofs:
Natural slate covering
- External walls :
Oak style weather board cladding
Red facing brick
- Windows - Doors:
Black framed casement style

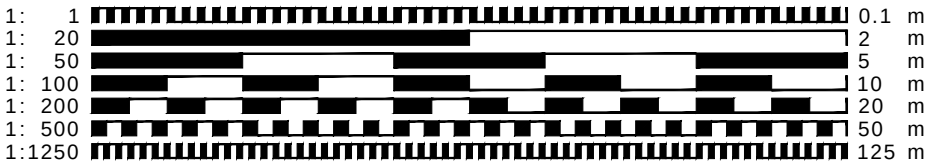

- CLIENT MUST SEEK SEPARATE SPECIALIST ADVICE ON PARTY WALL MATTER IN SUFFICIENT TIME TO SERVE ALL NOTICES IF REQUIRED
- ALL STRUCTURAL ELEMENTS ARE INDICATIVE ONLY AND SUBJECT TO FULL STRUCTURAL DESIGN BY STRUCTURAL ENGINEER - ALL DESIGN IS SUBJECT TO STRUCTURAL DESIGN TO BE PROVIDED BY OTHERS
- THIS DRAWING IS FOR PLANNING APPROVAL ONLY AND SUBJECT TO ALL OTHER RELEVANT STATUTORY APPROVALS



FOR APPROVAL

CONTRACT
Proposed Residential Development
Slip End Farm, Slip End, Baldock,
Hertfordshire

Proposed Elevations PLOT 4

SCALE 1:100@A3 DRAWING NUMBER REVISION

DATE Sept 2025 PO8

DRAWN JEI

JOB NUMBER RSD-24-17 CHECKED BY

redshed design telephone: 01462 807175, 07884008970
45 Hoo Road fax: 01462 807175
Meppershall e-mail: james/karen@redsheddesign.co.uk
Bedfordshire www.redsheddesign.co.uk
sg17 5lp