



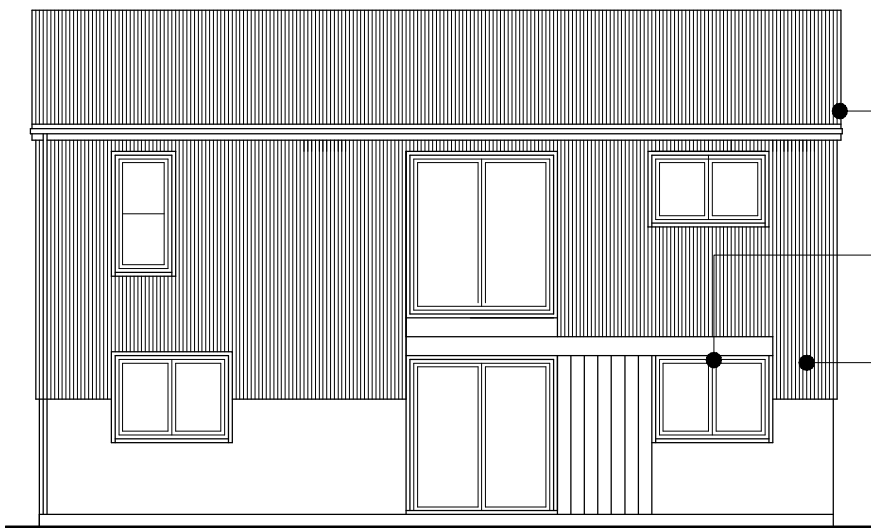


Proposed Front Elevation

- Pitched roofs:
Gray corrugated sheeting
- Windows /Doors :
Black framed casement style
- External Walls :
Gray corrugated sheeting &
brickwork
- External Walls :
Oak style weather board
cladding

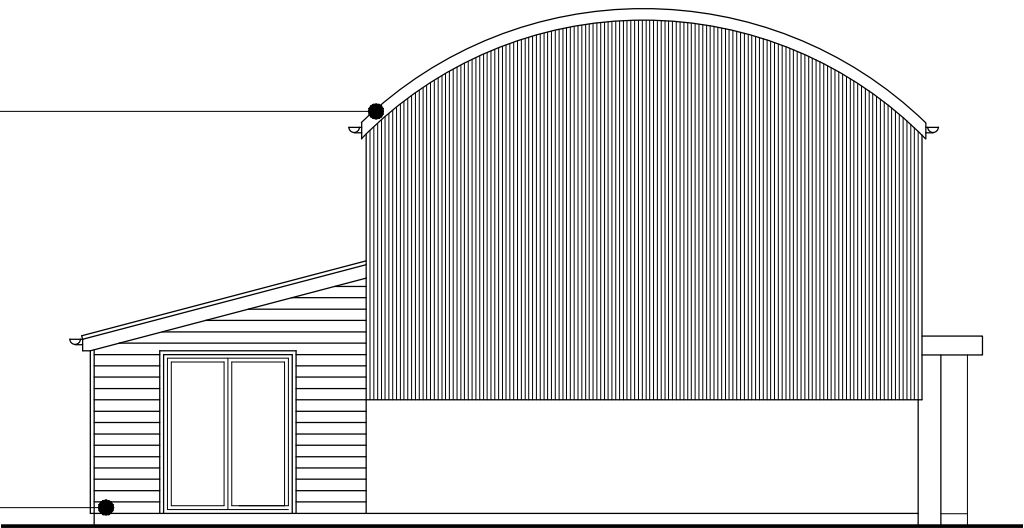


Proposed Side Elevation

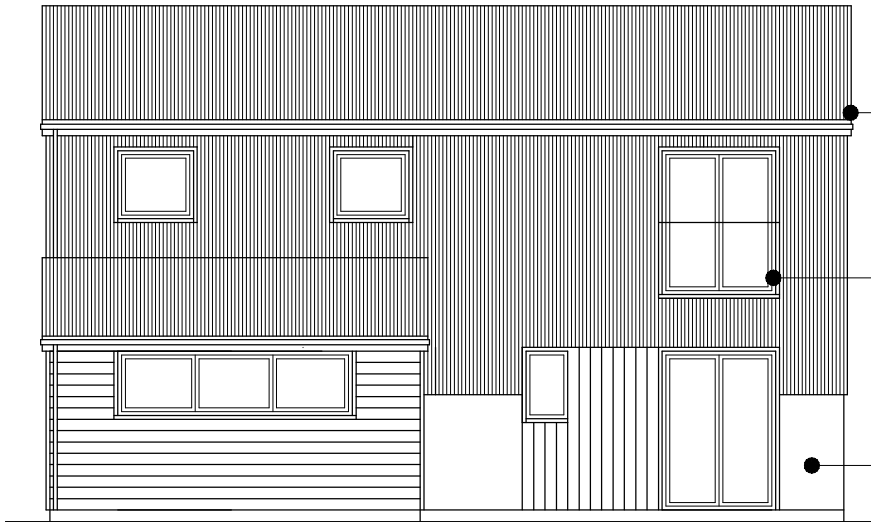


Proposed Rear Elevation

- Pitched roofs:
Gray corrugated sheeting
- Windows /Doors :
Black framed casement style
- External Walls :
Gray corrugated sheeting &
brickwork

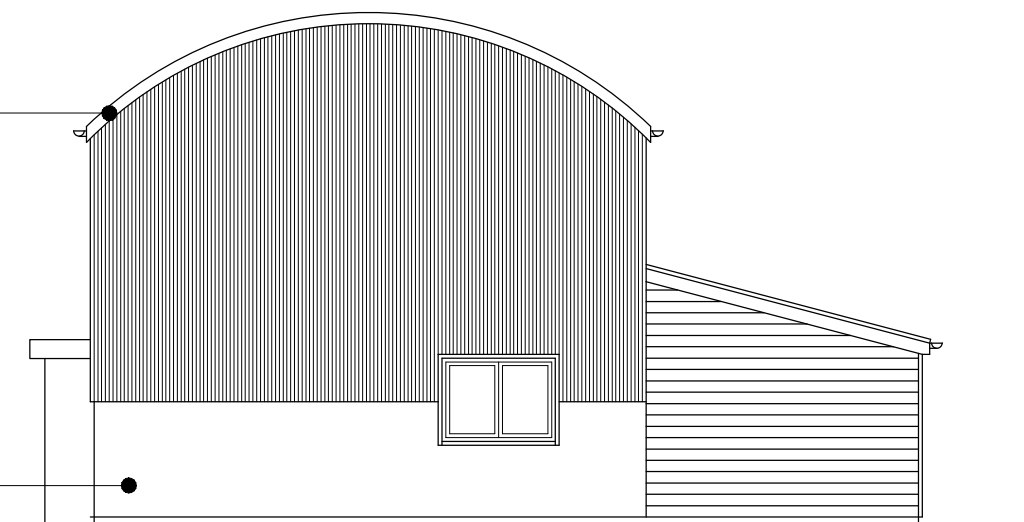


Proposed Side Elevation

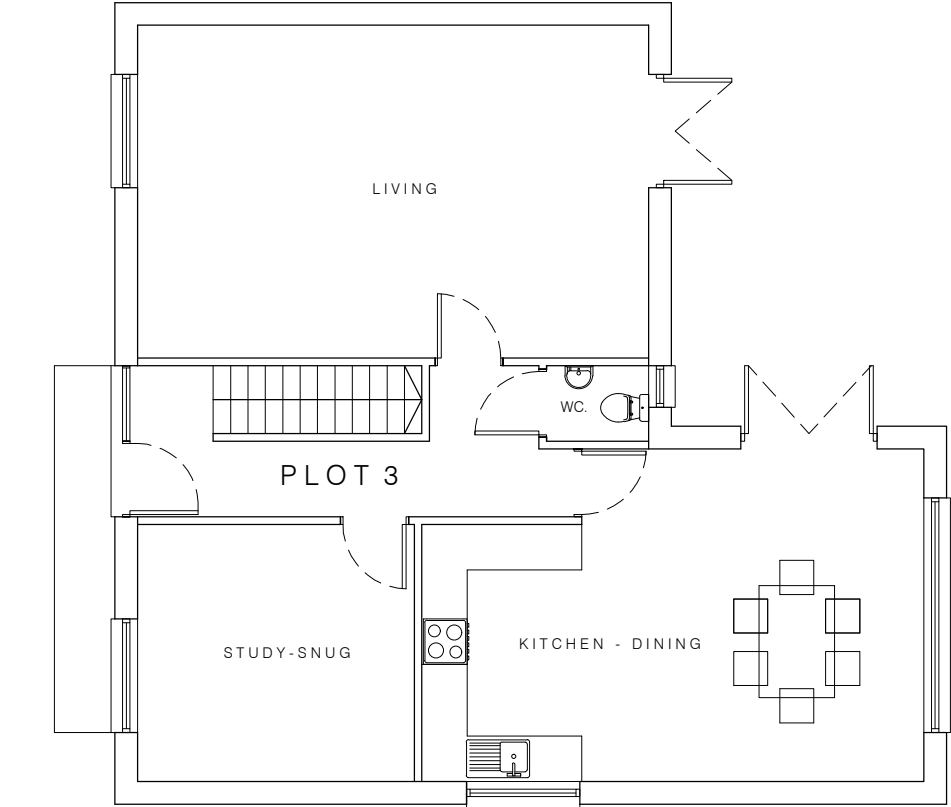

Proposed Ground Floor Plan



Proposed First Floor Plan

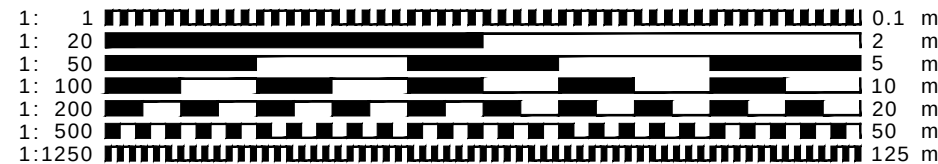

- CLIENT MUST SEEK SEPARATE SPECIALIST ADVICE ON PARTY WALL MATTER IN SUFFICIENT TIME TO SERVE ALL NOTICES IF REQUIRED
- ALL STRUCTURAL ELEMENTS ARE INDICATIVE ONLY AND SUBJECT TO FULL STRUCTURAL DESIGN BY STRUCTURAL ENGINEER - ALL DESIGN IS SUBJECT TO STRUCTURAL DESIGN TO BE PROVIDED BY OTHERS
- THIS DRAWING IS FOR PLANNING APPROVAL ONLY AND SUBJECT TO ALL OTHER RELEVANT STATUTORY APPROVALS

FOR APPROVAL

CONTRACT
Proposed Residential Development
Slip End Farm, Slip End, Baldock,
Hertfordshire

Proposed Floor Plans & Elevations PLOTS 3

SCALE 1:100@A3 DRAWING NUMBER REVISION

DATE Sept 2025 PO6

DRAWN JEI

JOB NUMBER RSD-24+17 CHECKED BY

redshed design
46 Hop Road,
Meppershall
Bedfordshire
SG17 5LP
telephone: 01462 807175
fax: 01462 807175
e-mail: james/karen@redsheddesign.co.uk
www.redsheddesign.co.uk

