





Proposed Front Elevation

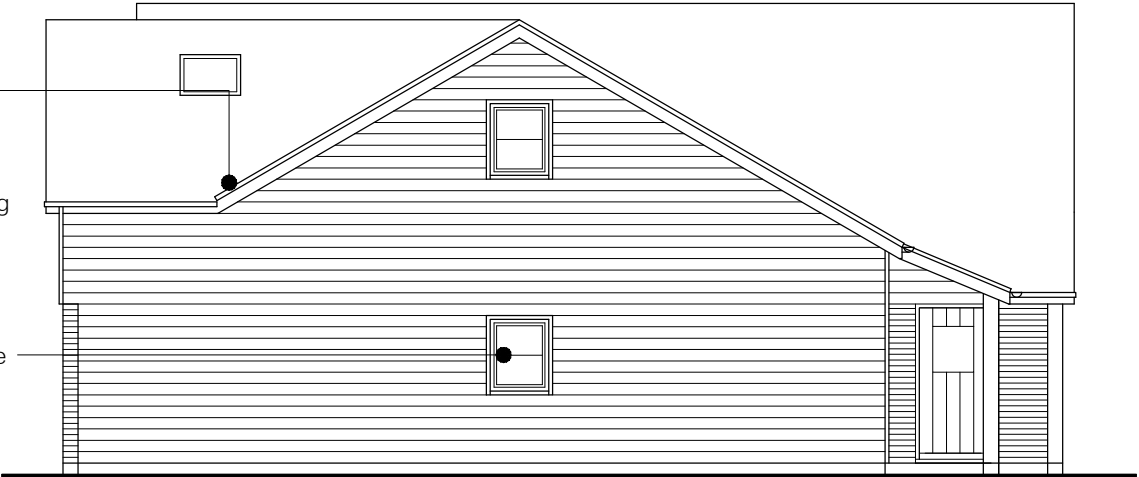


Proposed Side Elevation

- Pitched roofs:  
Orange / red profiled tiles
- External walls :  
Black weather board cladding  
Red facing brick
- Windows :  
Green framed casement style

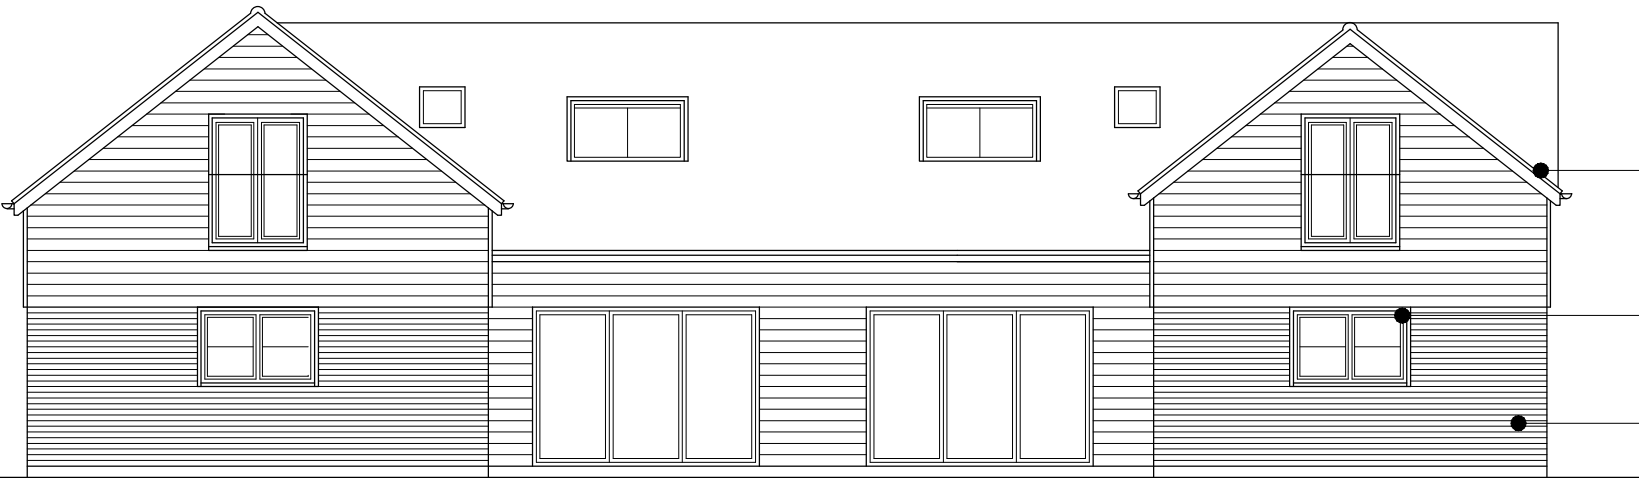


Proposed Rear Elevation

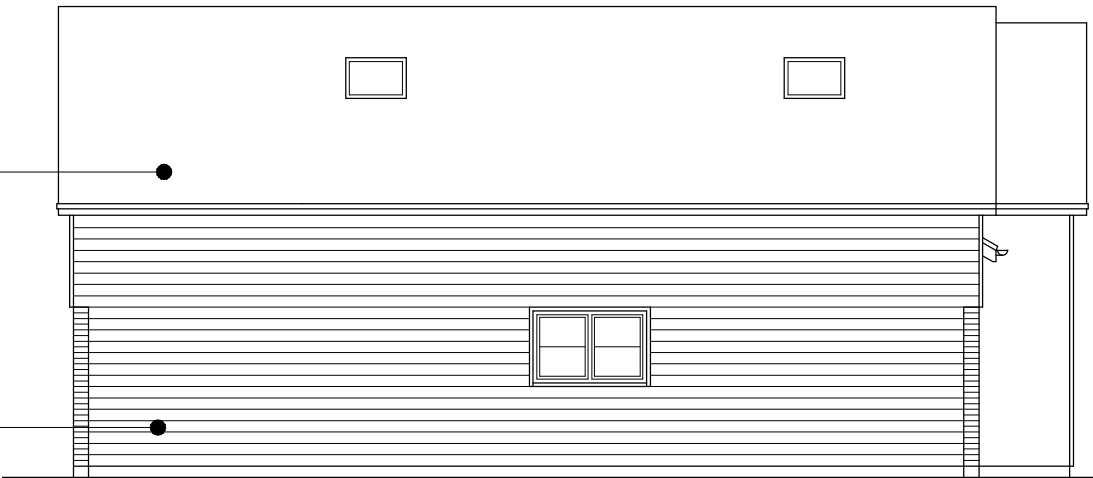

Proposed Side Elevation

- Pitched roofs:  
Orange / red profiled tiles
- Windows :  
Green framed casement style
- External walls :  
Black weather board cladding  
Red facing brick

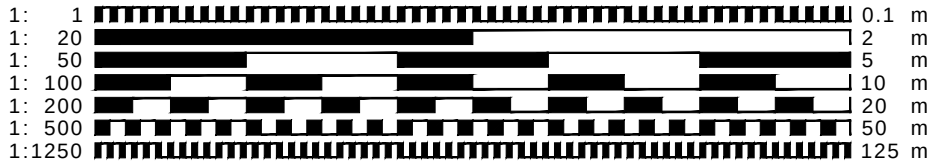

- o CLIENT MUST SEEK SEPARATE SPECIALIST ADVICE ON PARTY WALL MATTER IN SUFFICIENT TIME TO SERVE ALL NOTICES IF REQUIRED
- o ALL STRUCTURAL ELEMENTS ARE INDICATIVE ONLY AND SUBJECT TO FULL STRUCTURAL DESIGN BY STRUCTURAL ENGINEER - ALL DESIGN IS SUBJECT TO STRUCTURAL DESIGN TO BE PROVIDED BY OTHERS
- o THIS DRAWING IS FOR PLANNING APPROVAL ONLY AND SUBJECT TO ALL OTHER RELEVANT STATUTORY APPROVALS



FOR APPROVAL

CONTRACT  
Proposed Residential Development  
Slip End Farm, Slip End, Baldock,  
Hertfordshire

Proposed Elevations PLOTS 1 & 2

SCALE 1:100@A3 DRAWING NUMBER REVISION

DATE Sept 2025 PO5

DRAWN JEI CHECKED BY

JOB NUMBER RSD-24-17

redshed design telephone: 01462 807175, 07884008970  
45 Hoo Road fax: 01462 807175  
Meppershall e-mail: james/karen@redsheddesign.co.uk  
Bedfordshire sg17 5lp www.redsheddesign.co.uk