




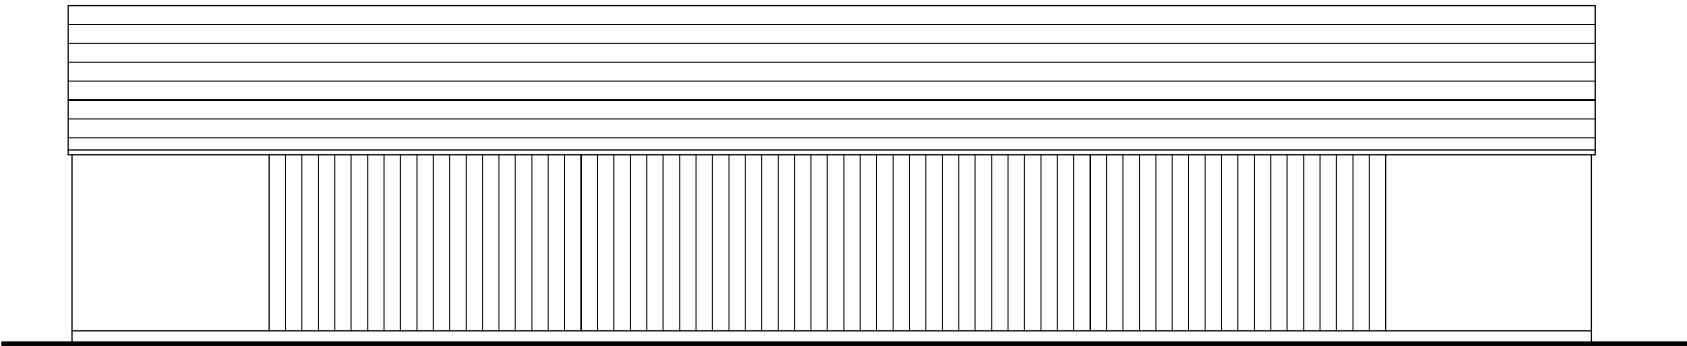


Existing Front Elevation

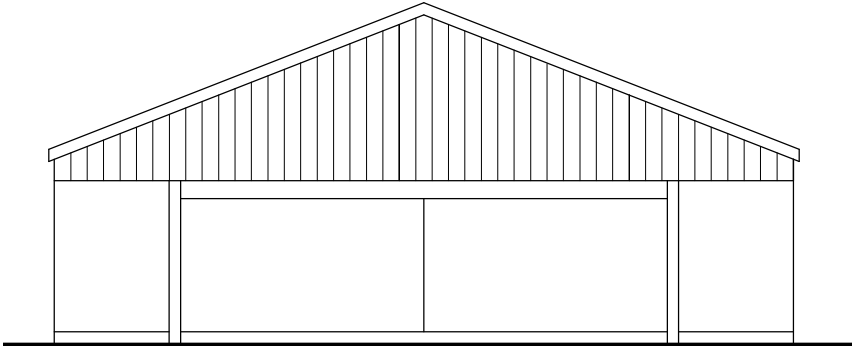


Existing Side Elevation

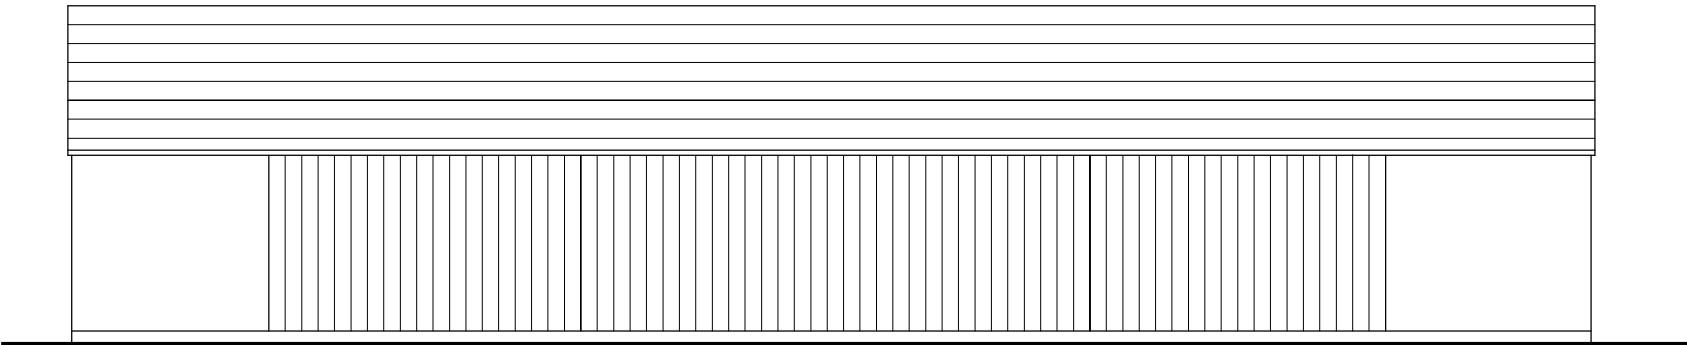


Existing Rear Elevation

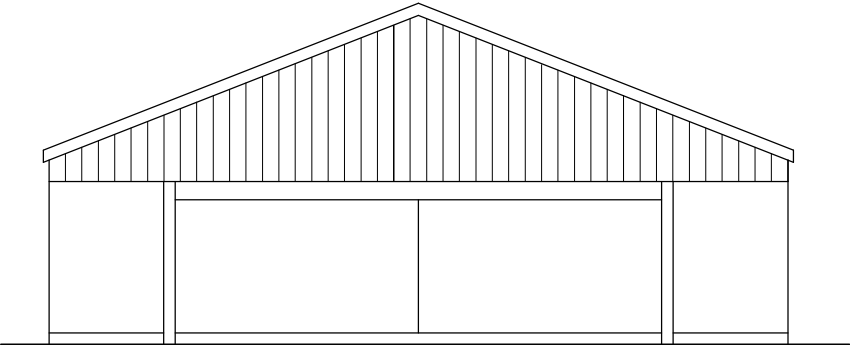

Existing Side Elevation

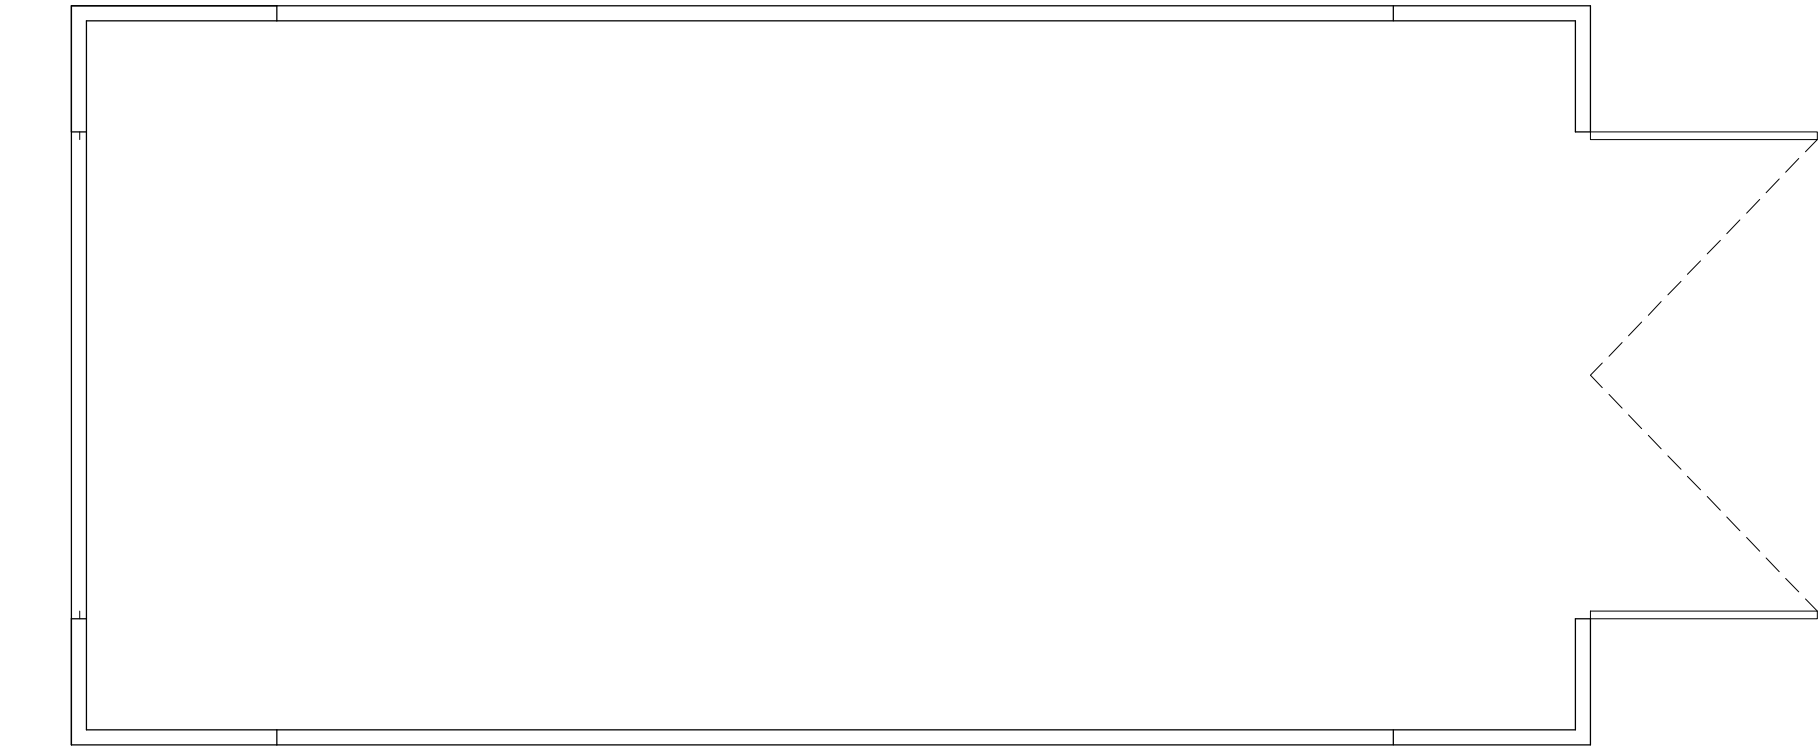

Existing Floor Plan

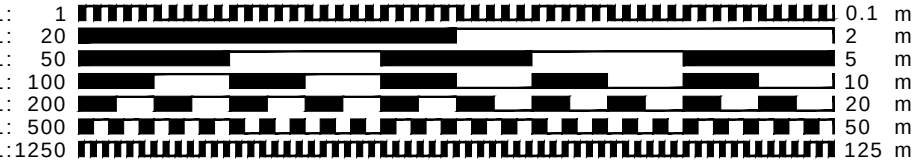

- o CLIENT MUST SEEK SEPARATE SPECIALIST ADVICE ON PARTY WALL MATTER IN SUFFICIENT TIME TO SERVE ALL NOTICES IF REQUIRED
- o ALL STRUCTURAL ELEMENTS ARE INDICATIVE ONLY AND SUBJECT TO FULL STRUCTURAL DESIGN BY STRUCTURAL ENGINEER - ALL DESIGN IS SUBJECT TO STRUCTURAL DESIGN TO BE PROVIDED BY OTHERS
- o THIS DRAWING IS FOR PLANNING APPROVAL ONLY AND SUBJECT TO ALL OTHER RELEVANT STATUTORY APPROVALS

FOR APPROVAL



CONTRACT
Proposed Residential Development
Slip End Farm, Slip End, Baldock,
Hertfordshire

SHED 2
Existing Shed Plans & Elevations

SCALE 1:100@A3 DRAWING NUMBER REVISION

DATE Sept 2025 P24

DRAWN JEI

JOB NUMBER RSD-24-17 CHECKED BY

redshed design: 45 Hoo Road, Meppershall, Bedfordshire, sg17 5lp
telephone: 01462 807175, 07884008970
fax: 01462 807175
e-mail: james/karen@redsheddesign.co.uk
www.redsheddesign.co.uk