



Existing Front Elevation

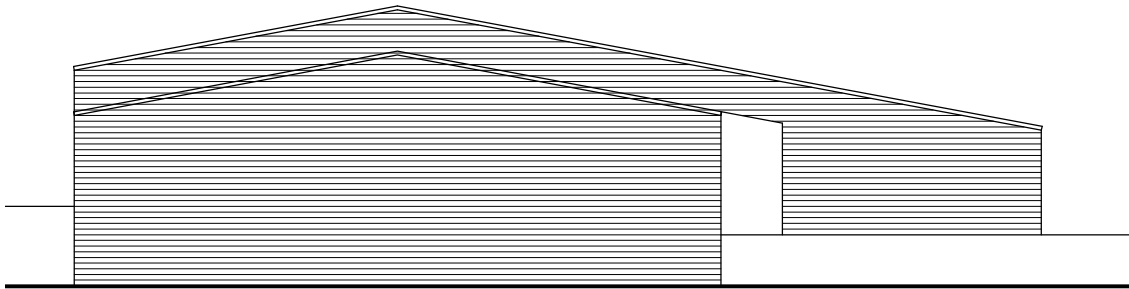


Existing Side Elevation




Existing Rear Elevation

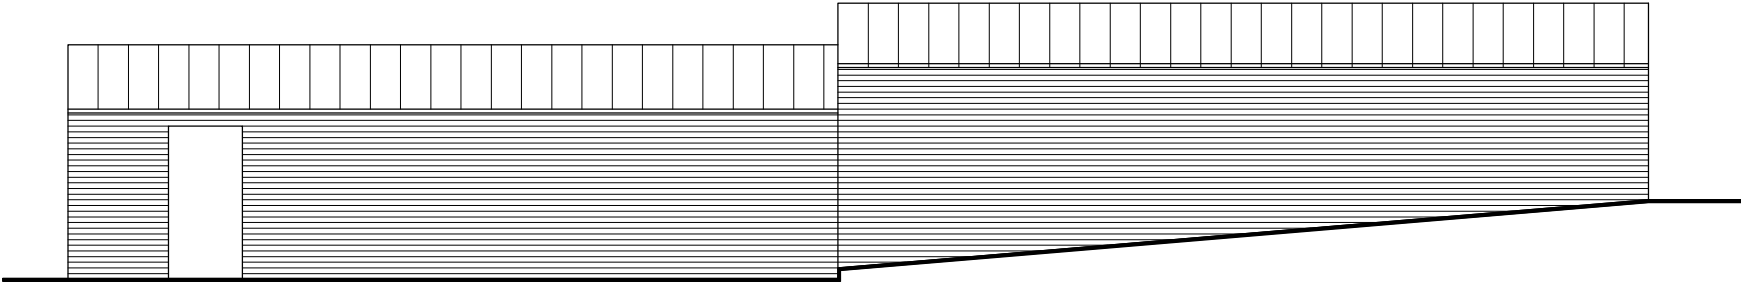

Existing Rear Elevation

 

Existing Floor Plan

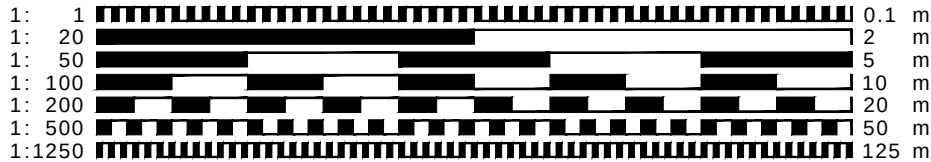

- CLIENT MUST SEEK SEPARATE SPECIALIST ADVICE ON PARTY WALL MATTER IN SUFFICIENT TIME TO SERVE ALL NOTICES IF REQUIRED
- ALL STRUCTURAL ELEMENTS ARE INDICATIVE ONLY AND SUBJECT TO FULL STRUCTURAL DESIGN BY STRUCTURAL ENGINEER - ALL DESIGN IS SUBJECT TO STRUCTURAL DESIGN TO BE PROVIDED BY OTHERS
- THIS DRAWING IS FOR PLANNING APPROVAL ONLY AND SUBJECT TO ALL OTHER RELEVANT STATUTORY APPROVALS



FOR APPROVAL

CONTRACT
Proposed Residential Development
Slip End Farm, Slip End, Baldock,
Hertfordshire

SHED 1
Existing Elevations & Plan

SCALE 1:100@A3 DRAWING NUMBER P23

DATE Sept 2025

DRAWN JEI

JOB NUMBER RSD-24-17

checked by

redshed design
45 Hoo Road
Meppershall
Bedfordshire
sg17 5lp

telephone: 01462 807175.07884008970
fax: 01462 807175
e-mail: james/karen@redsheddesign.co.uk
www.redsheddesign.co.uk